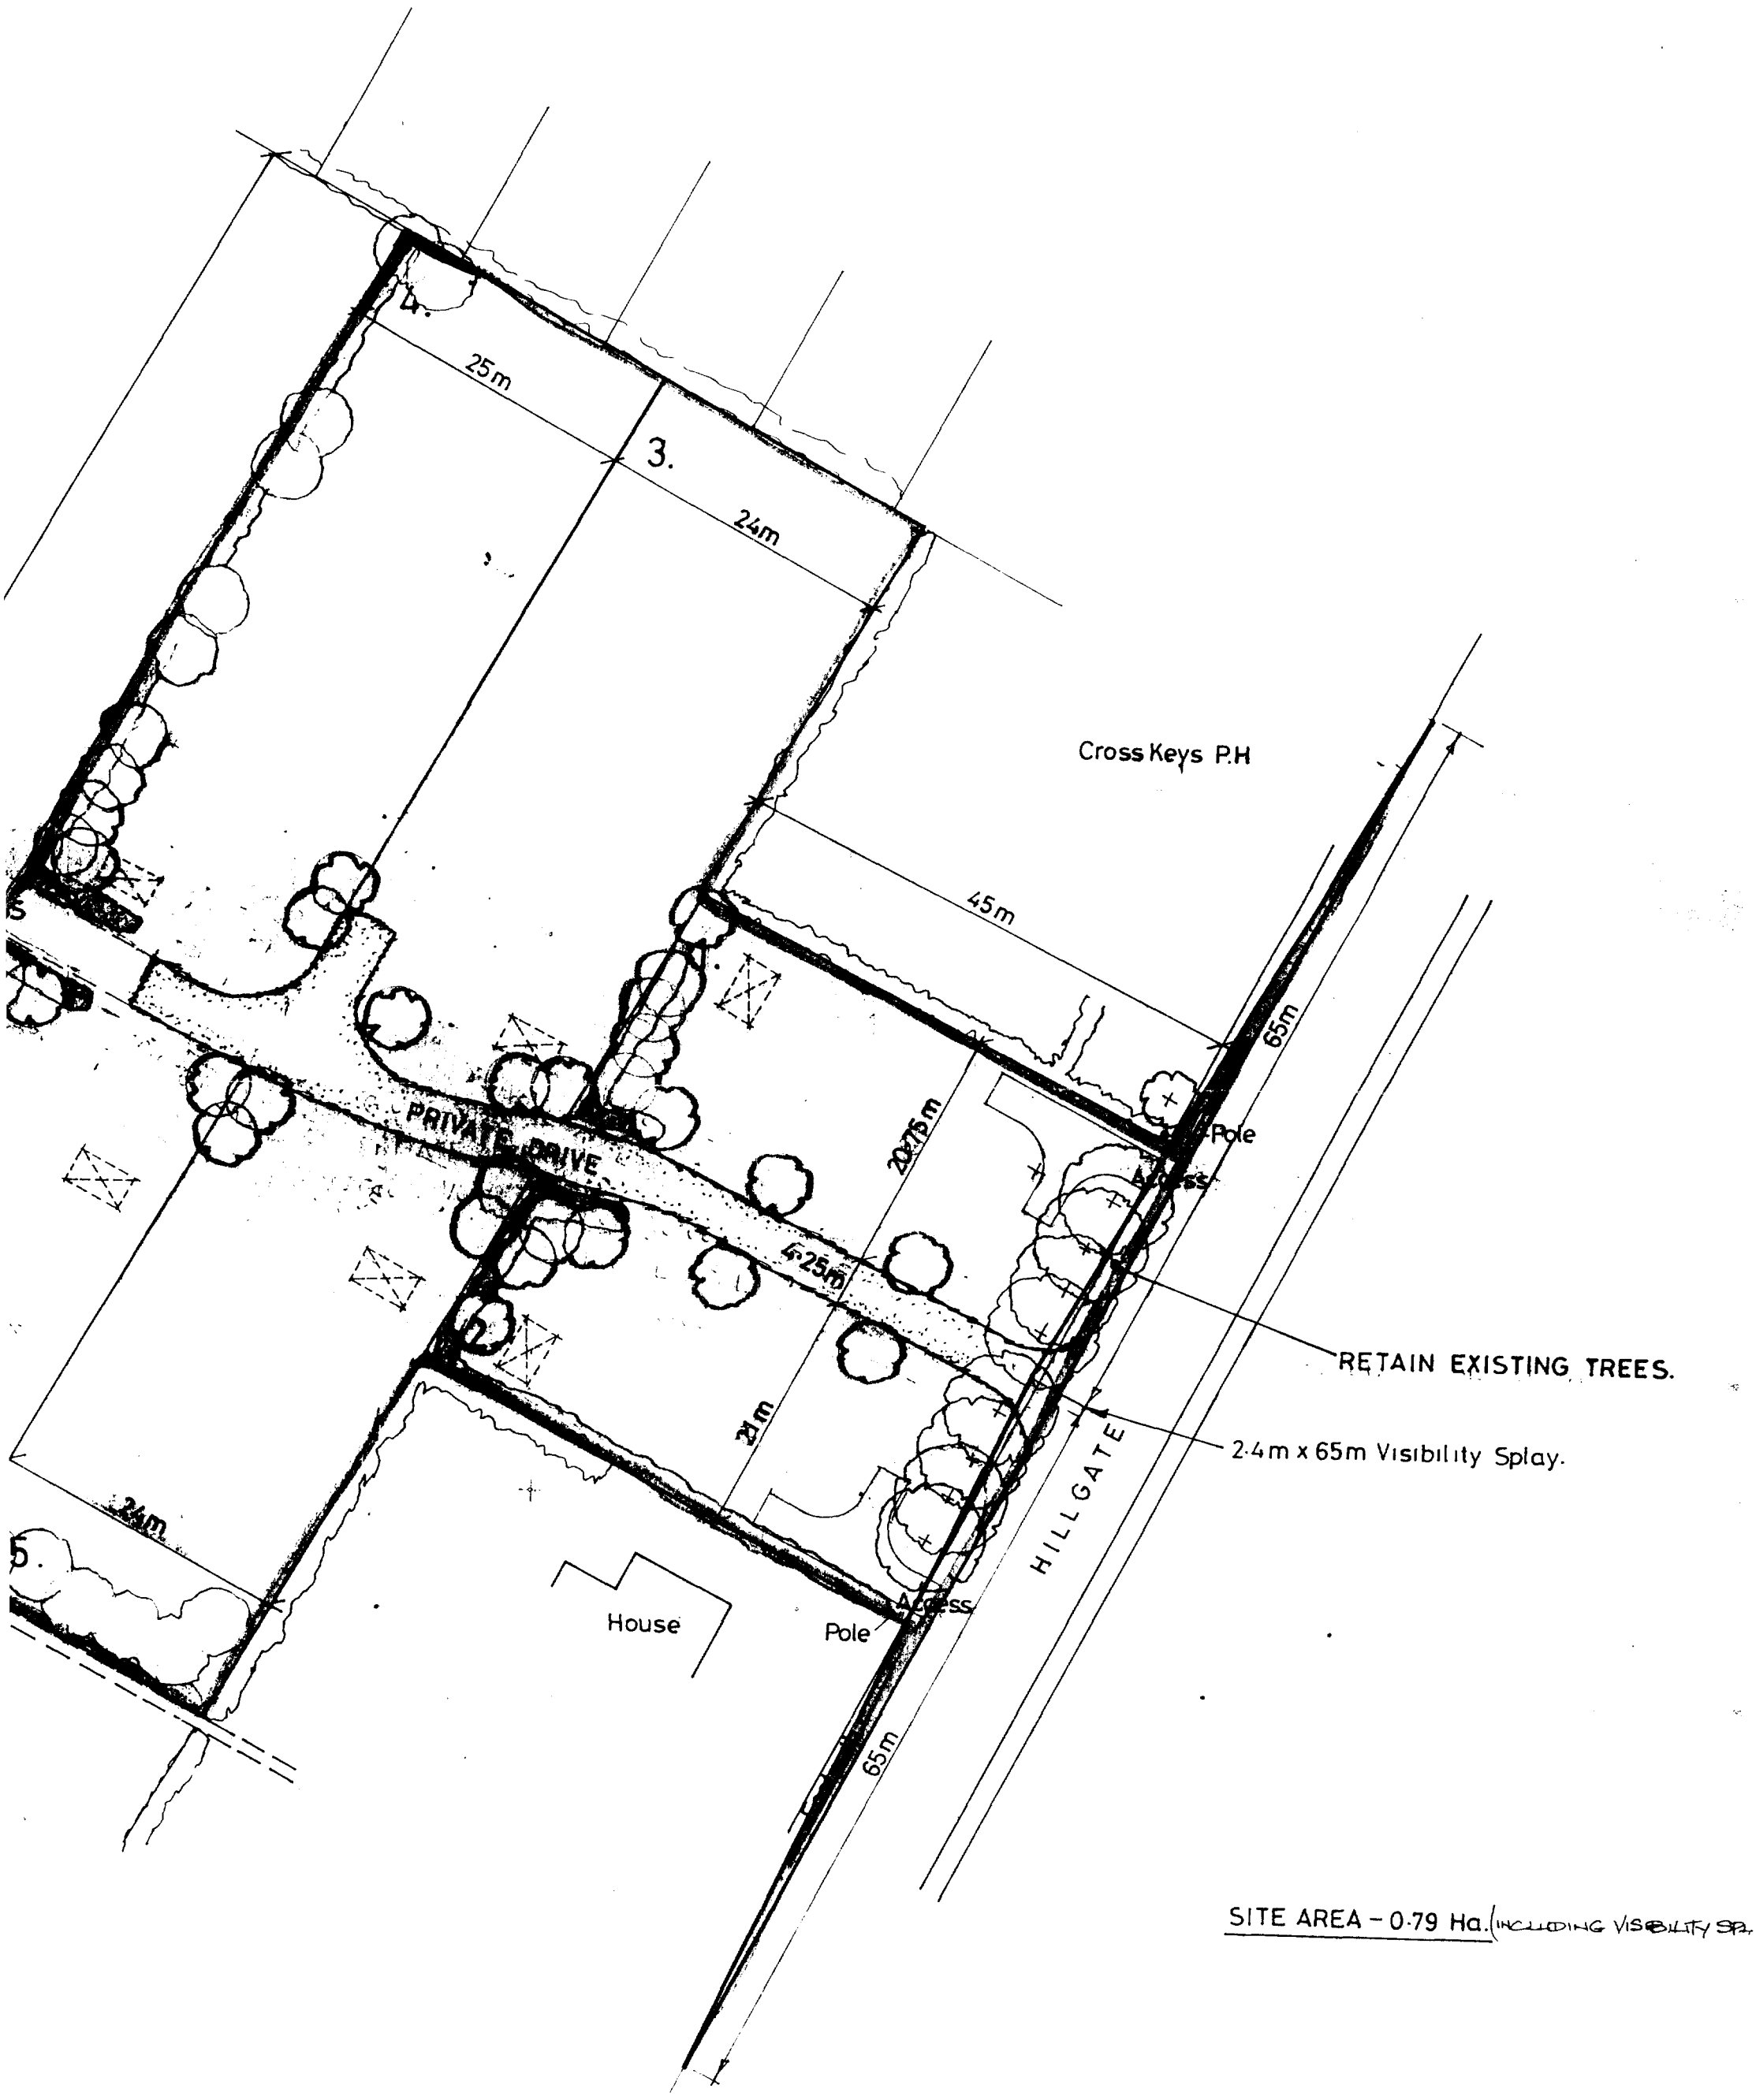


SITE AREA – 0·79 Ha. (INCLUDING VISIBILITY SPL.

SITE PLAN.

SCALE: 1/500.