



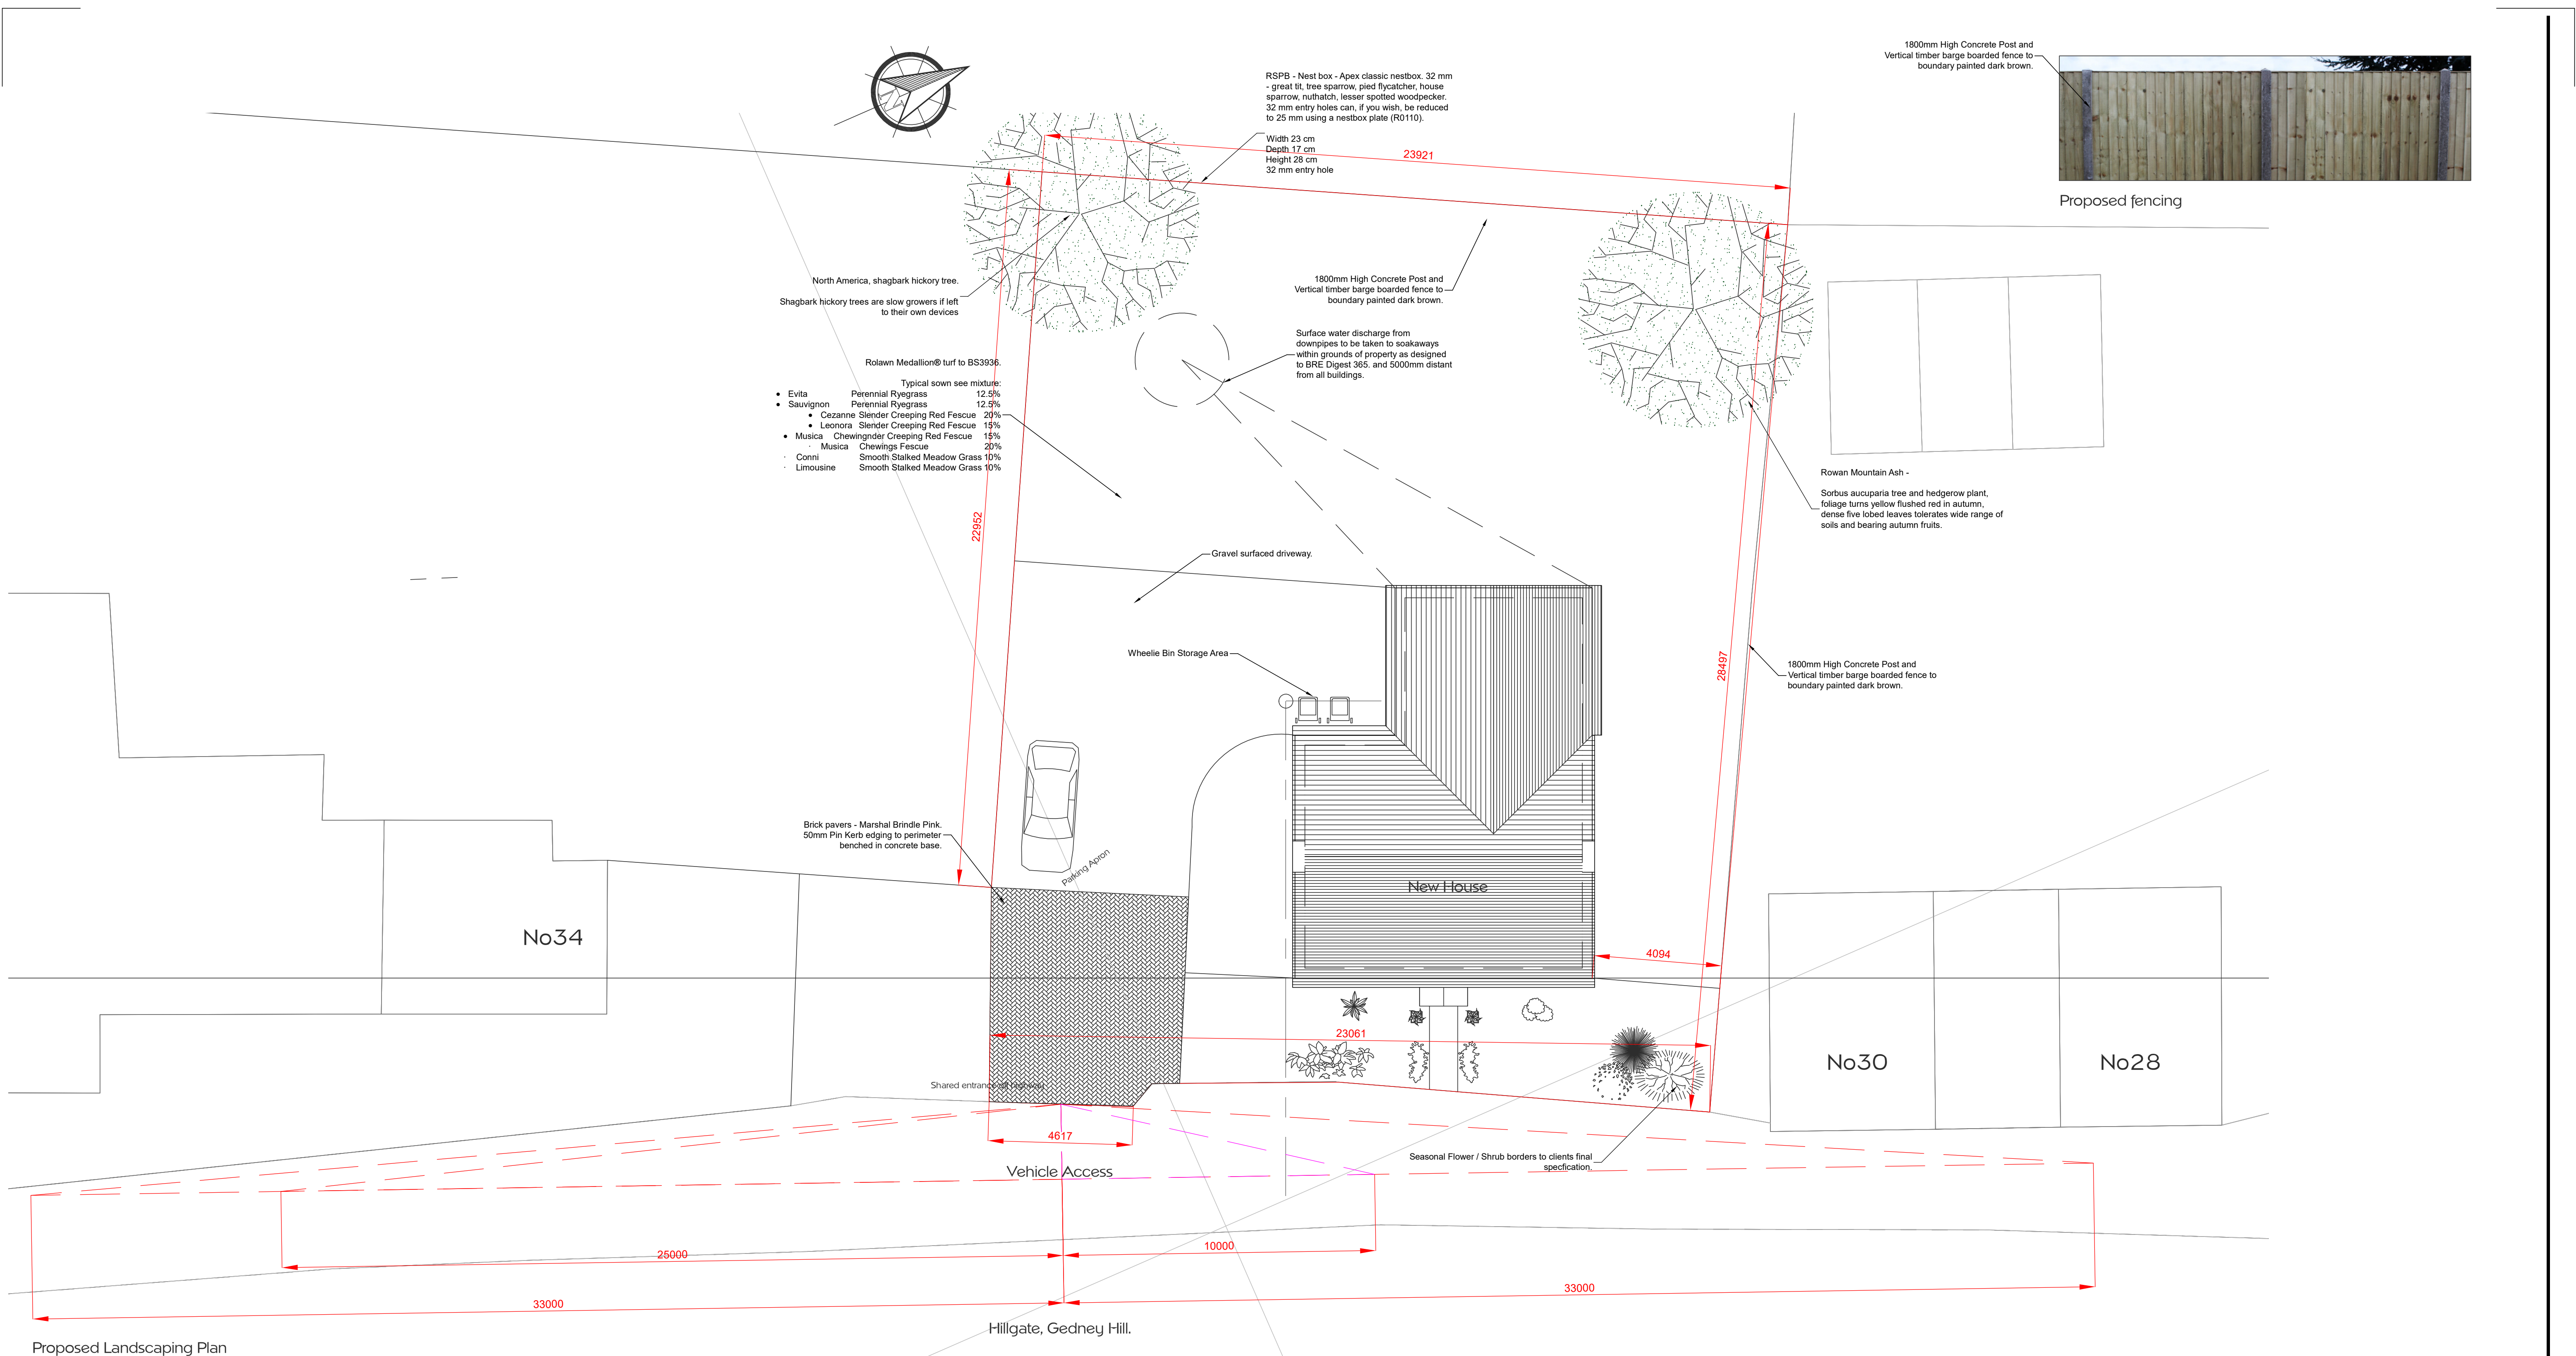

Proposed fencing

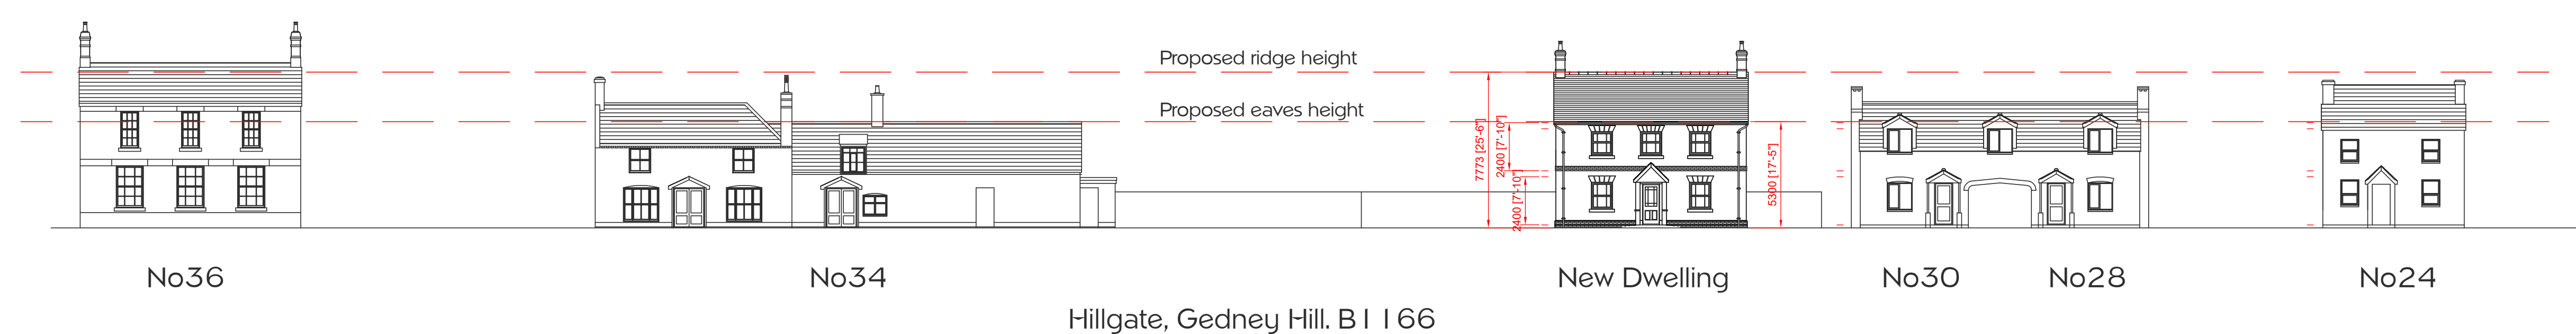

Proposed Street Scene Elevation
Elevations 1:200 @ A1

SLR Architectural

SLR Architectural 7 Pingle Farm Road Swadlincote Derbyshire DE11 0QZ
Tel:- 0845 6430 021 Email: slr_architectural@btinternet.com

Ref		PLANNING SUBMISSION	
Drawn	SLR	Date	18/09/17
Scales		1:50 1:100 1:500 1:1250 @ A1	
Smartmove Property Solutions, Saxon House, Cross Street, Peterborough, Cambridgeshire, PE1 1XA.		Proposed New Build Home, Proposed Site Plans & Landscaping	
452-17-160		Rev	