
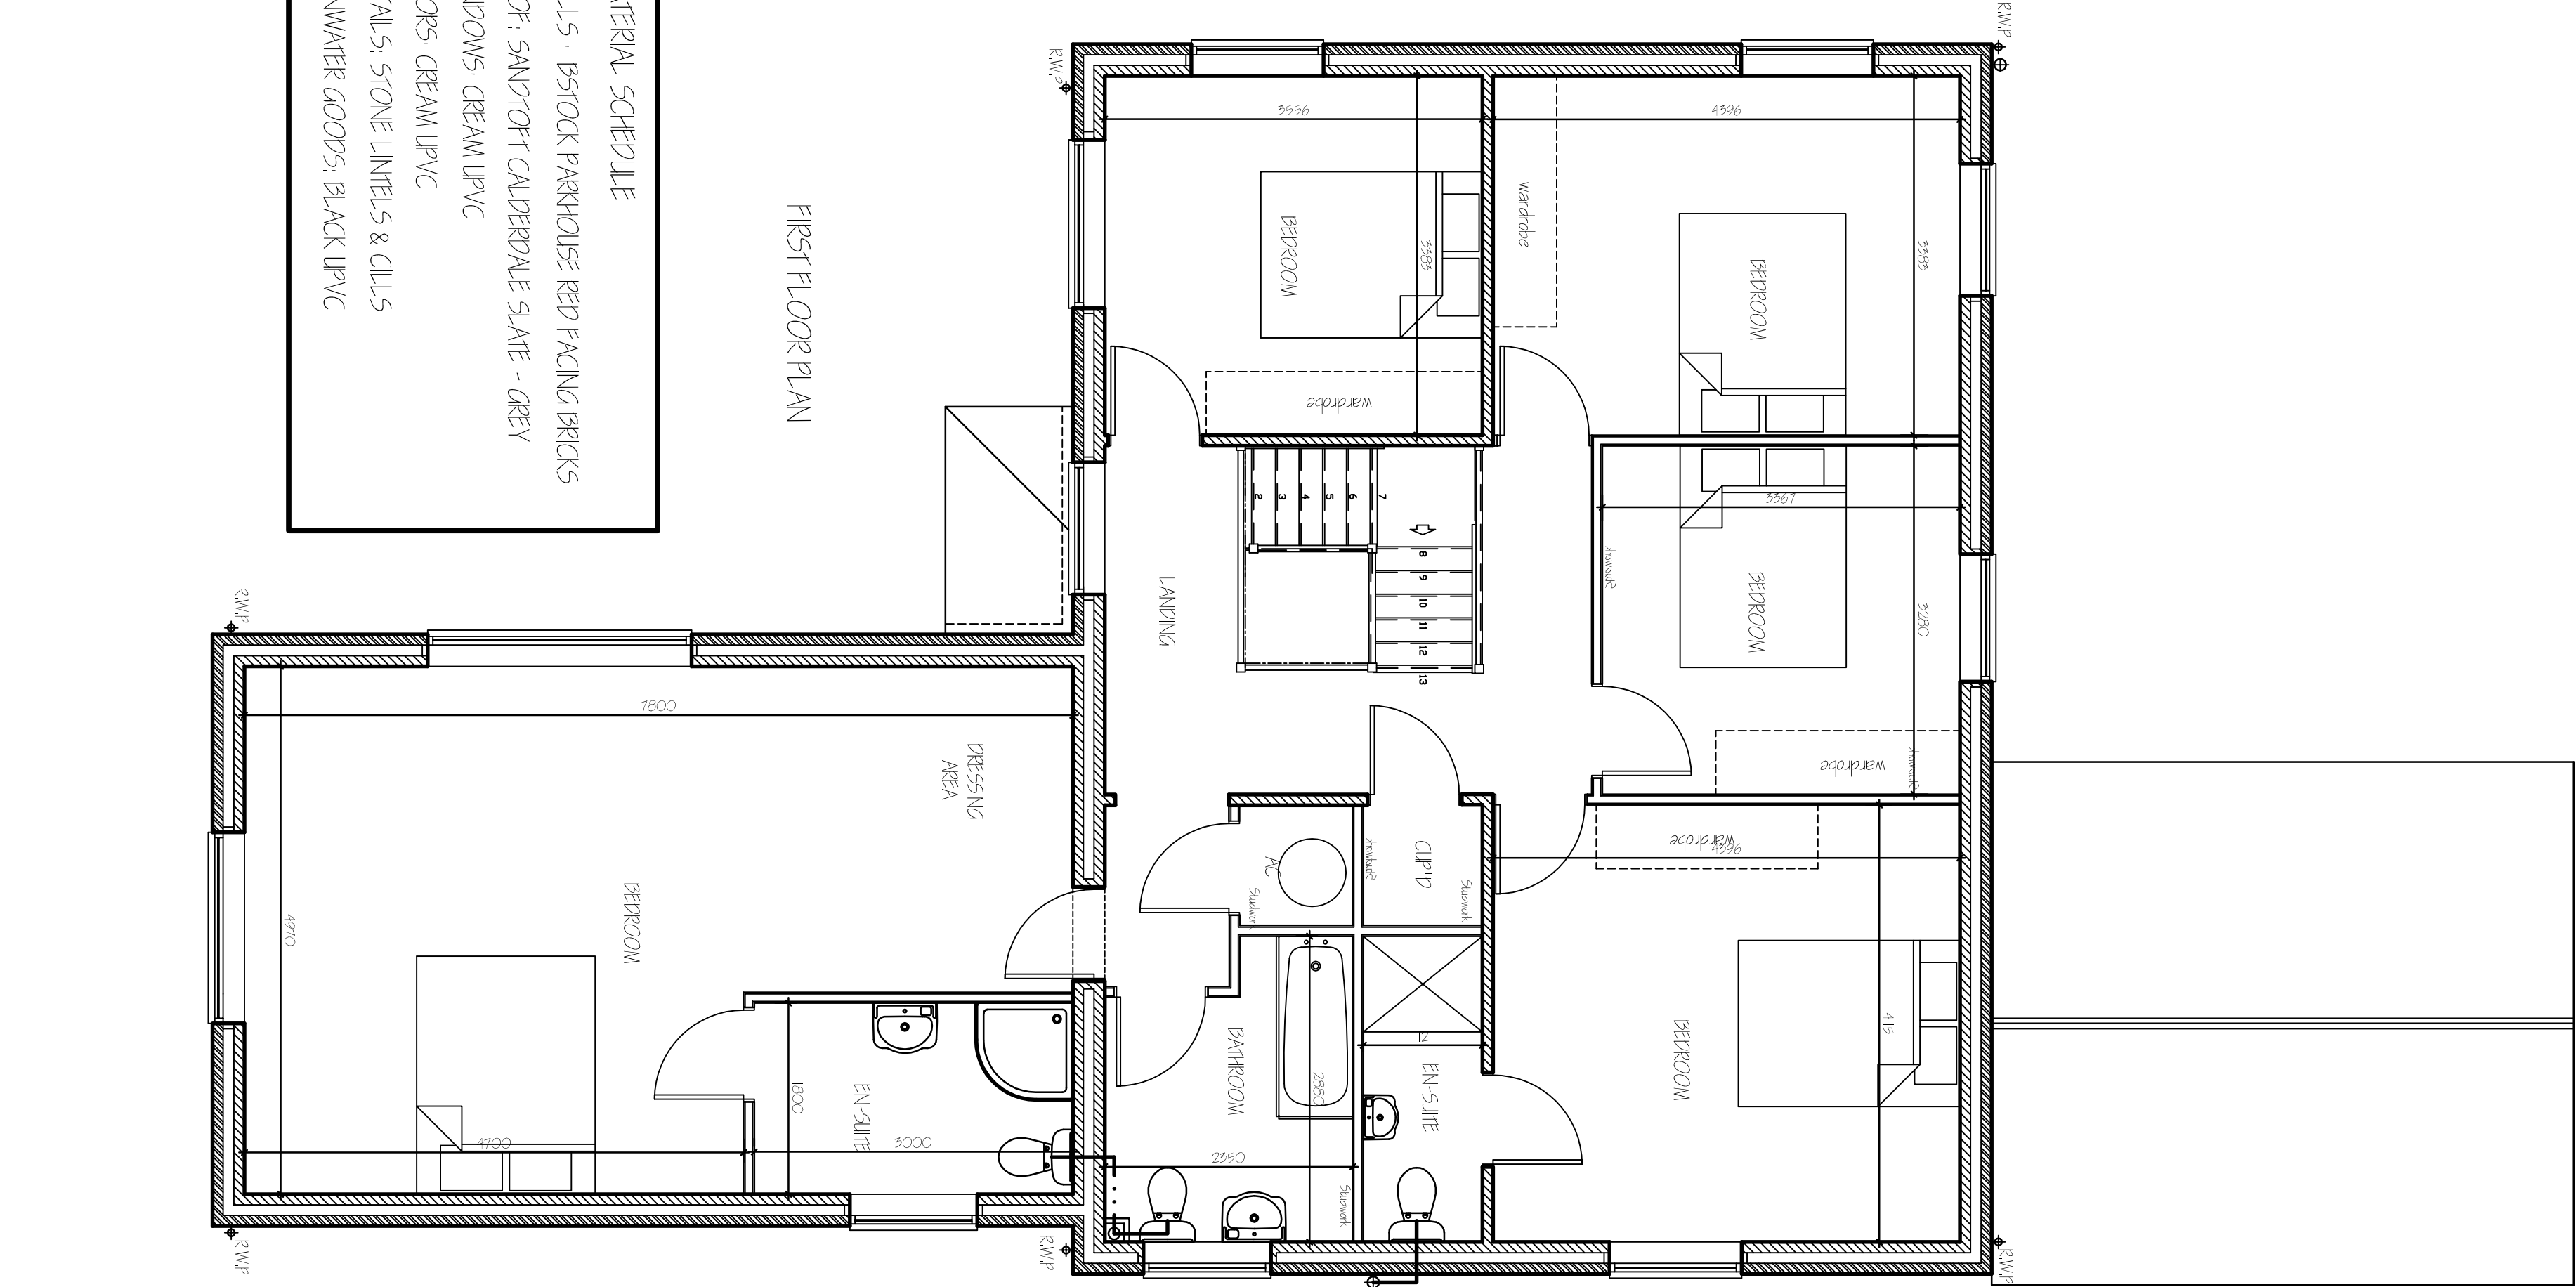


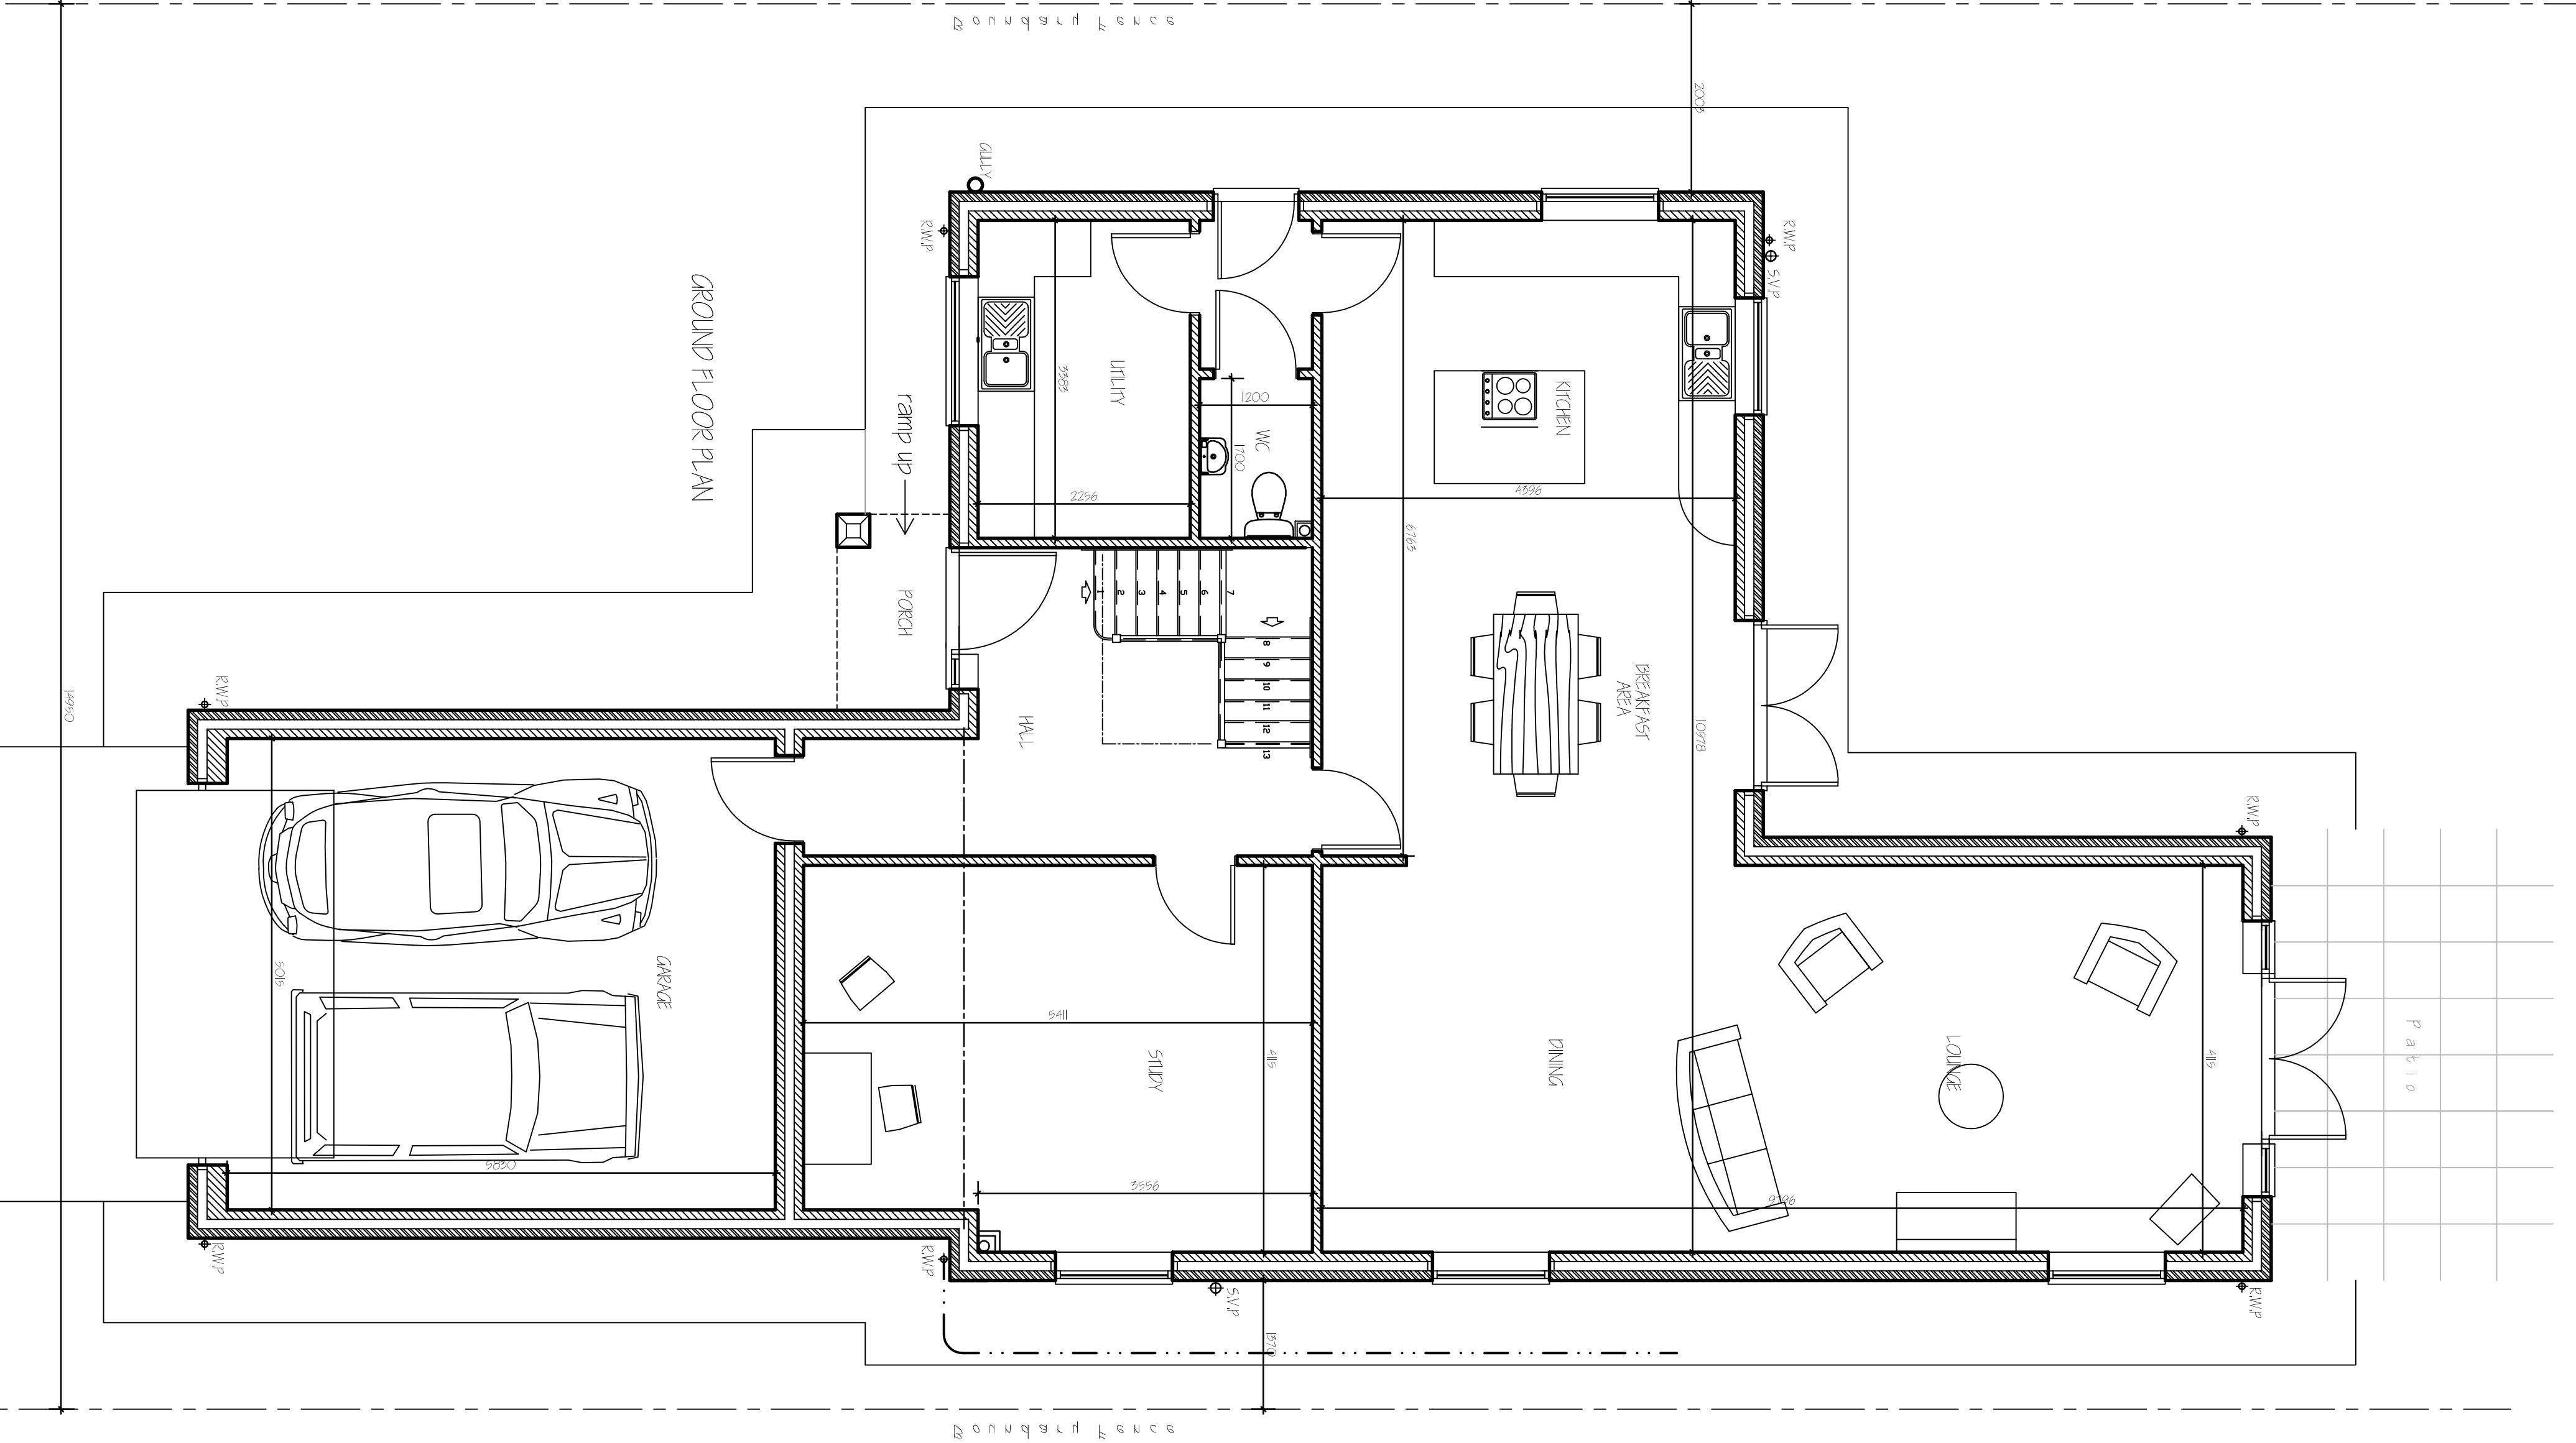

MATERIAL SCHEDULE
WALLS : IPSWICH PARHOUSE RED FACING BRICKS
ROOF: SANDFORD CALDERDALE SLATE - GREY
WINDOWS: CREAM UPVC
DOORS: CREAM UPVC
DETAILS: STONE LINTELS & CILLS
RAINFALL: CREAMS, BLACK UPVC

G. R. MERCHANT ARCHITECTURAL, STRUCTURAL AND LAND DRAINAGE CONSULTANTS		Unit 4, Wrights House 12A Park Road, Holbeach, Spalding, Lincs. PE12 7EE Tel: 01406 490500 Fax: 01406 490501 E-Mail: G. R. Merchant @ Merchant, FB. Co. UK	
Project PROPOSED HOUSE & GARAGE, MILL LANE, GERNEYHILL, SPALDING, Lincs, PE12 0PW.		Client S. KENWALY.	
Drawing FLOOR LAYOUT PLANS.		Scale 1:50, & 1:100 (Unless Otherwise Stated)	
Job Ref. 320H-17		Drawing No. 06A	
Date NOV 2017		Drawn GRM.	
DO NOT SCALE FROM THIS DRAWING		This drawing is supplied as a guide only and is not intended to be used for any other purpose. It is the responsibility of the client to ensure that the drawing is used for the correct purpose. The drawing is not to be used for any other purpose without the written consent of the architect.	