



FRONT

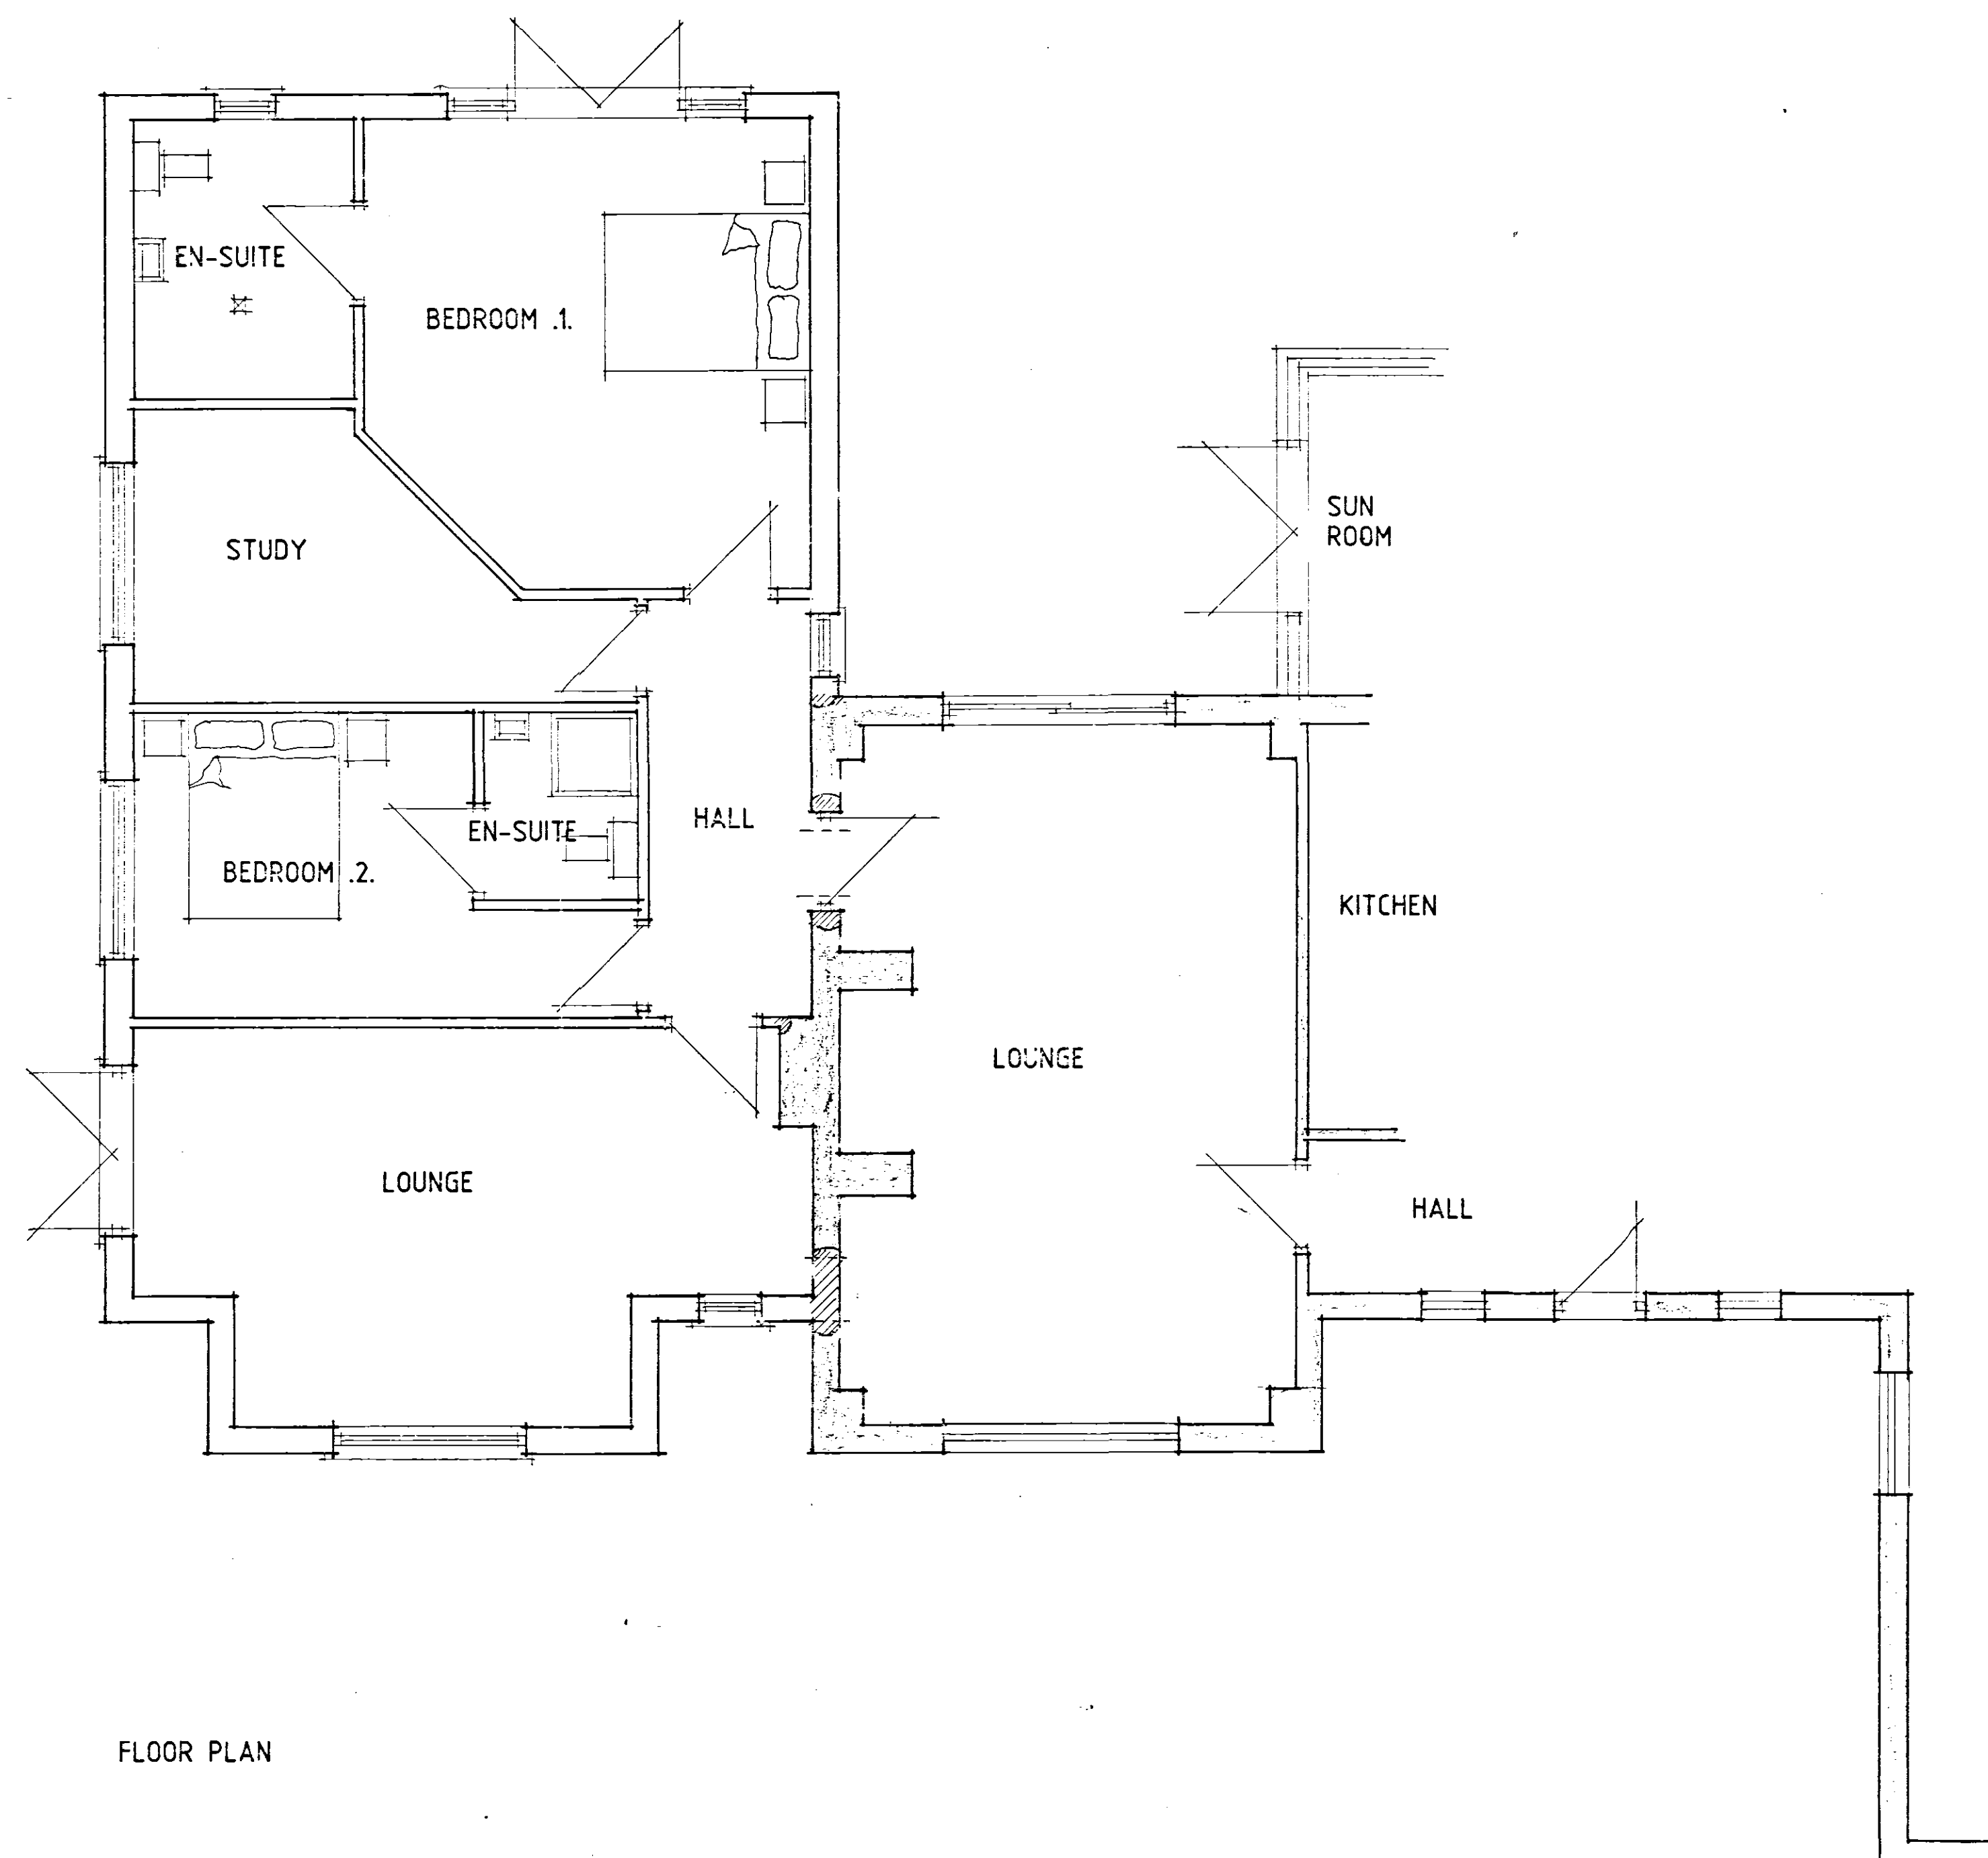

FLOOR PLAN

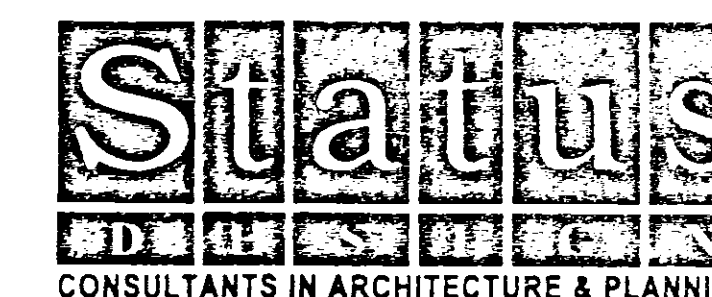

PROPOSED DISABLED
GRANNY ANNEXE EXTENSION
TO HAKEM LODGE, 124
NORTH ROAD, GEDNEY HILL
FOR

MRS. R. LOWER.

SKETCH

1:50 1:100 SD05-011/1

MARCH-05 B.GILHAM.

