




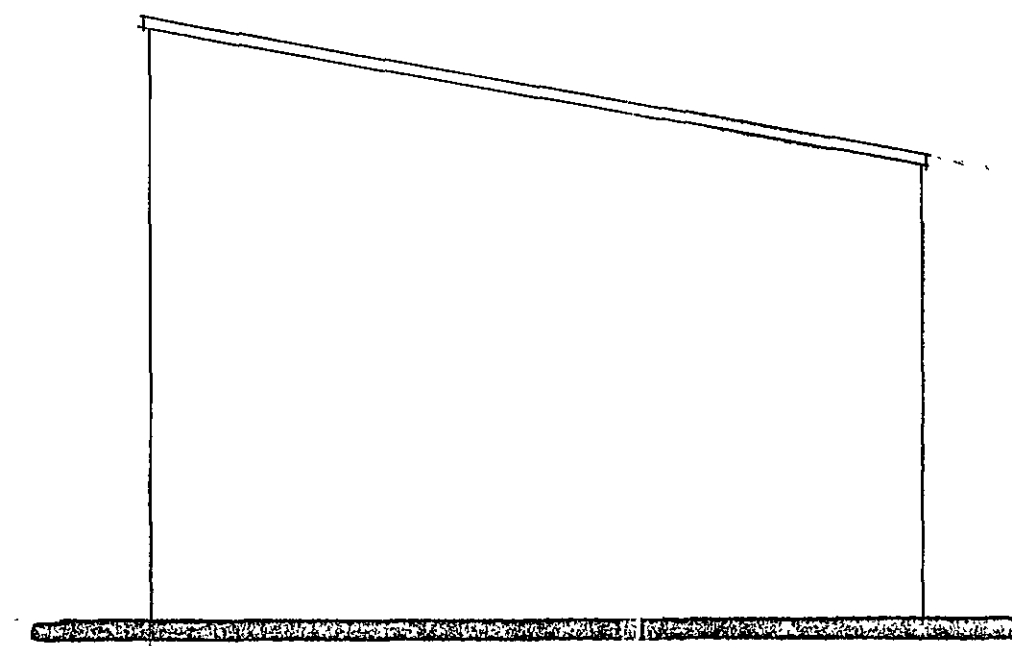


FRONT

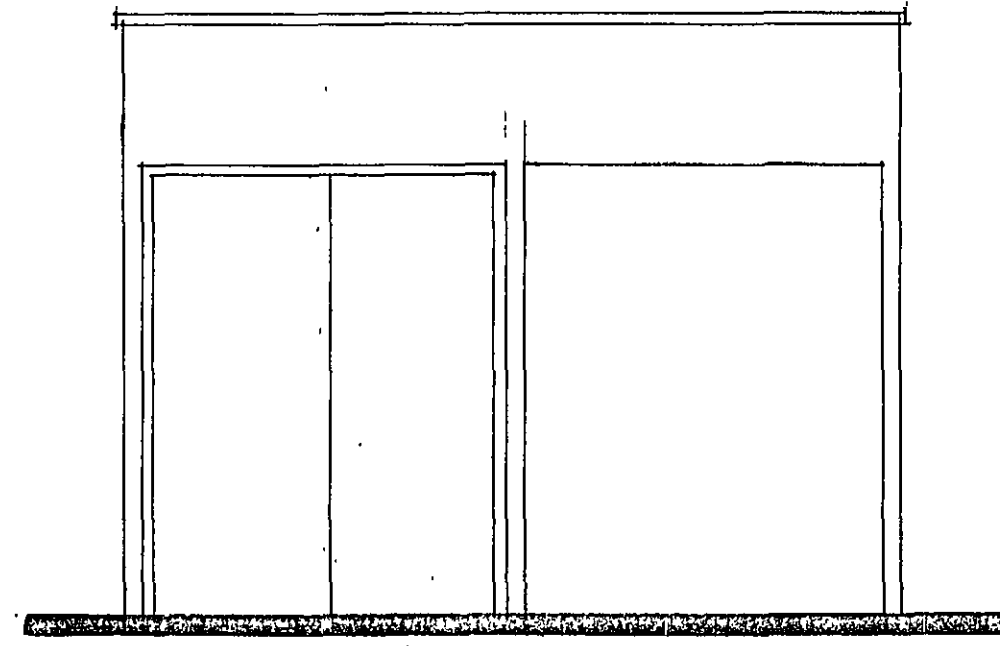


SIDE

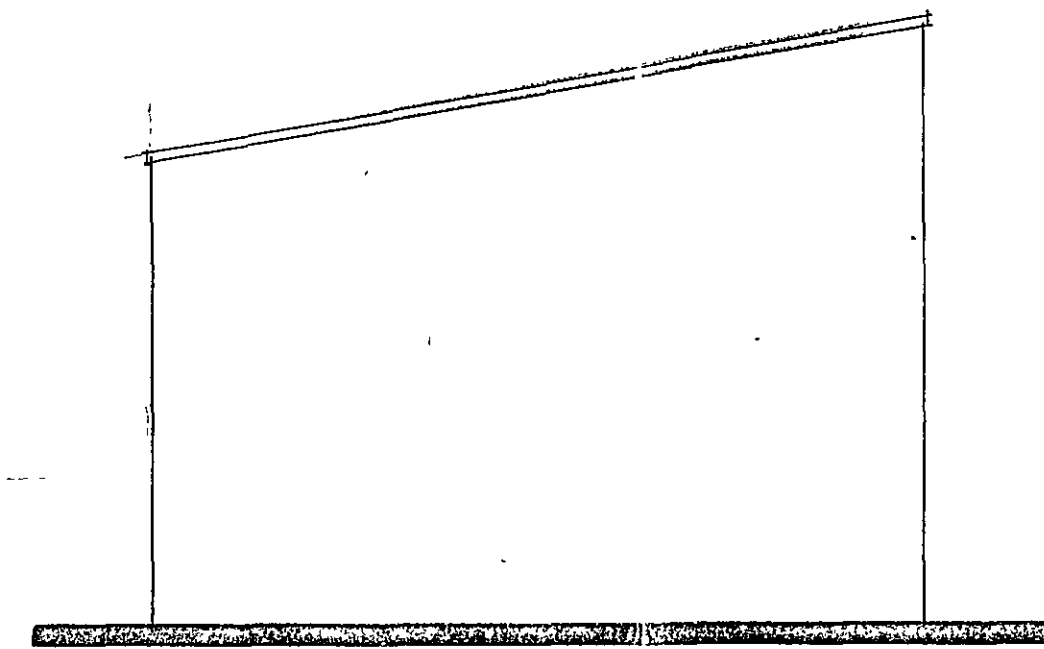

REAR

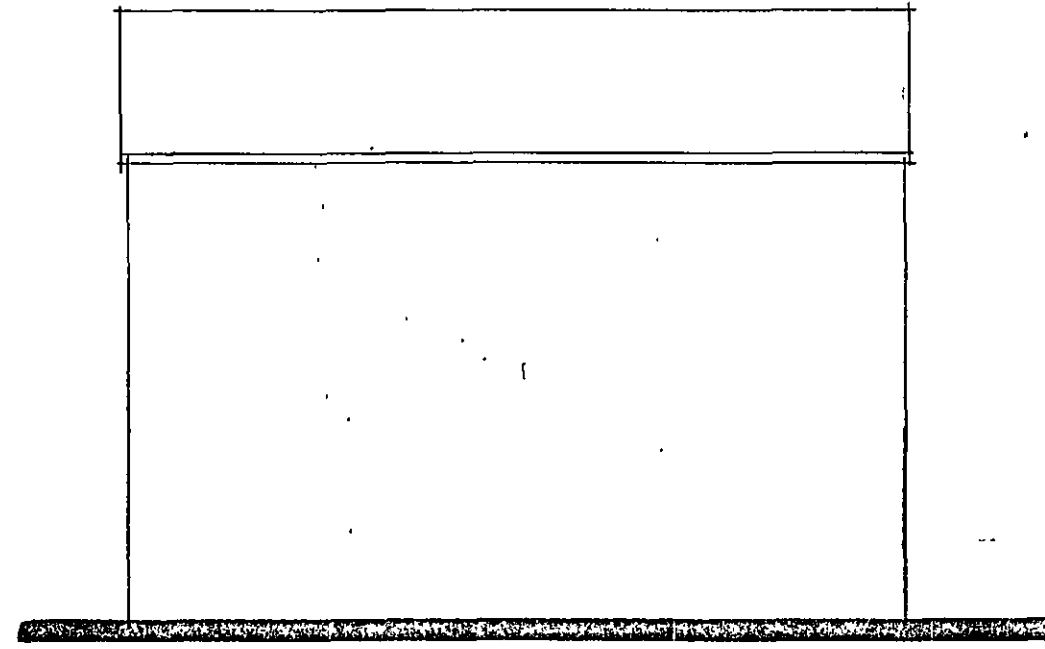

SIDE

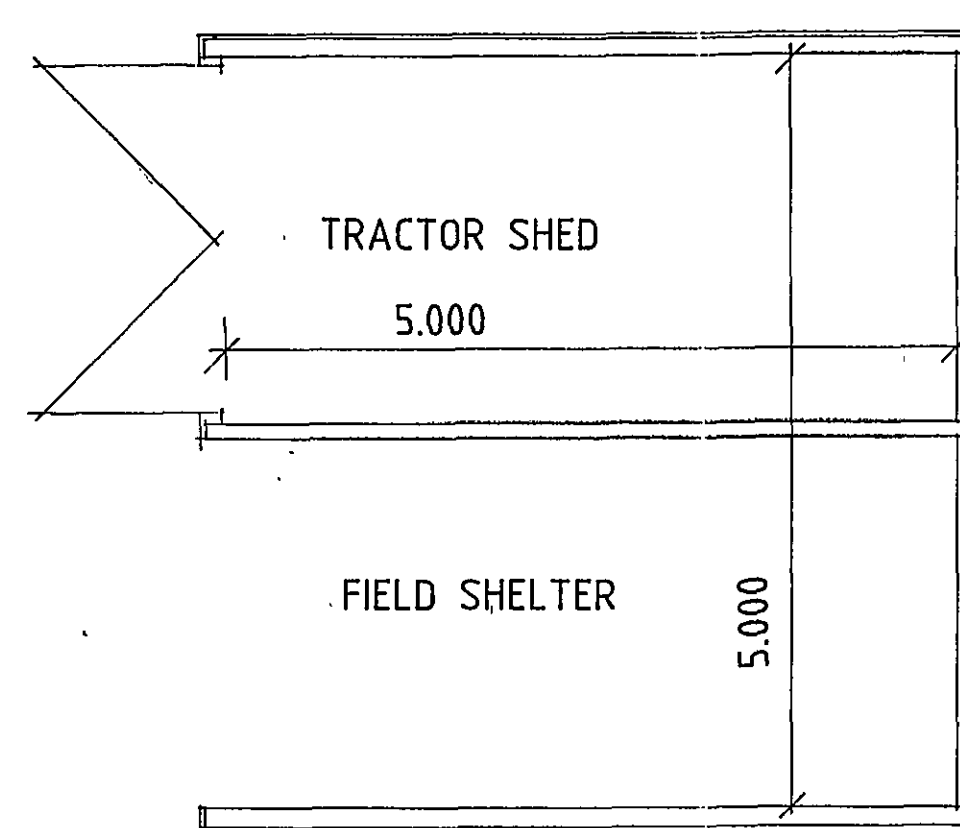


PLAN

EXTERNAL MATERIALS

BROWN STAINED SHIPLAP
BOARDING TO WALLS

GREY ONDULINE SHEETING
TO ROOF

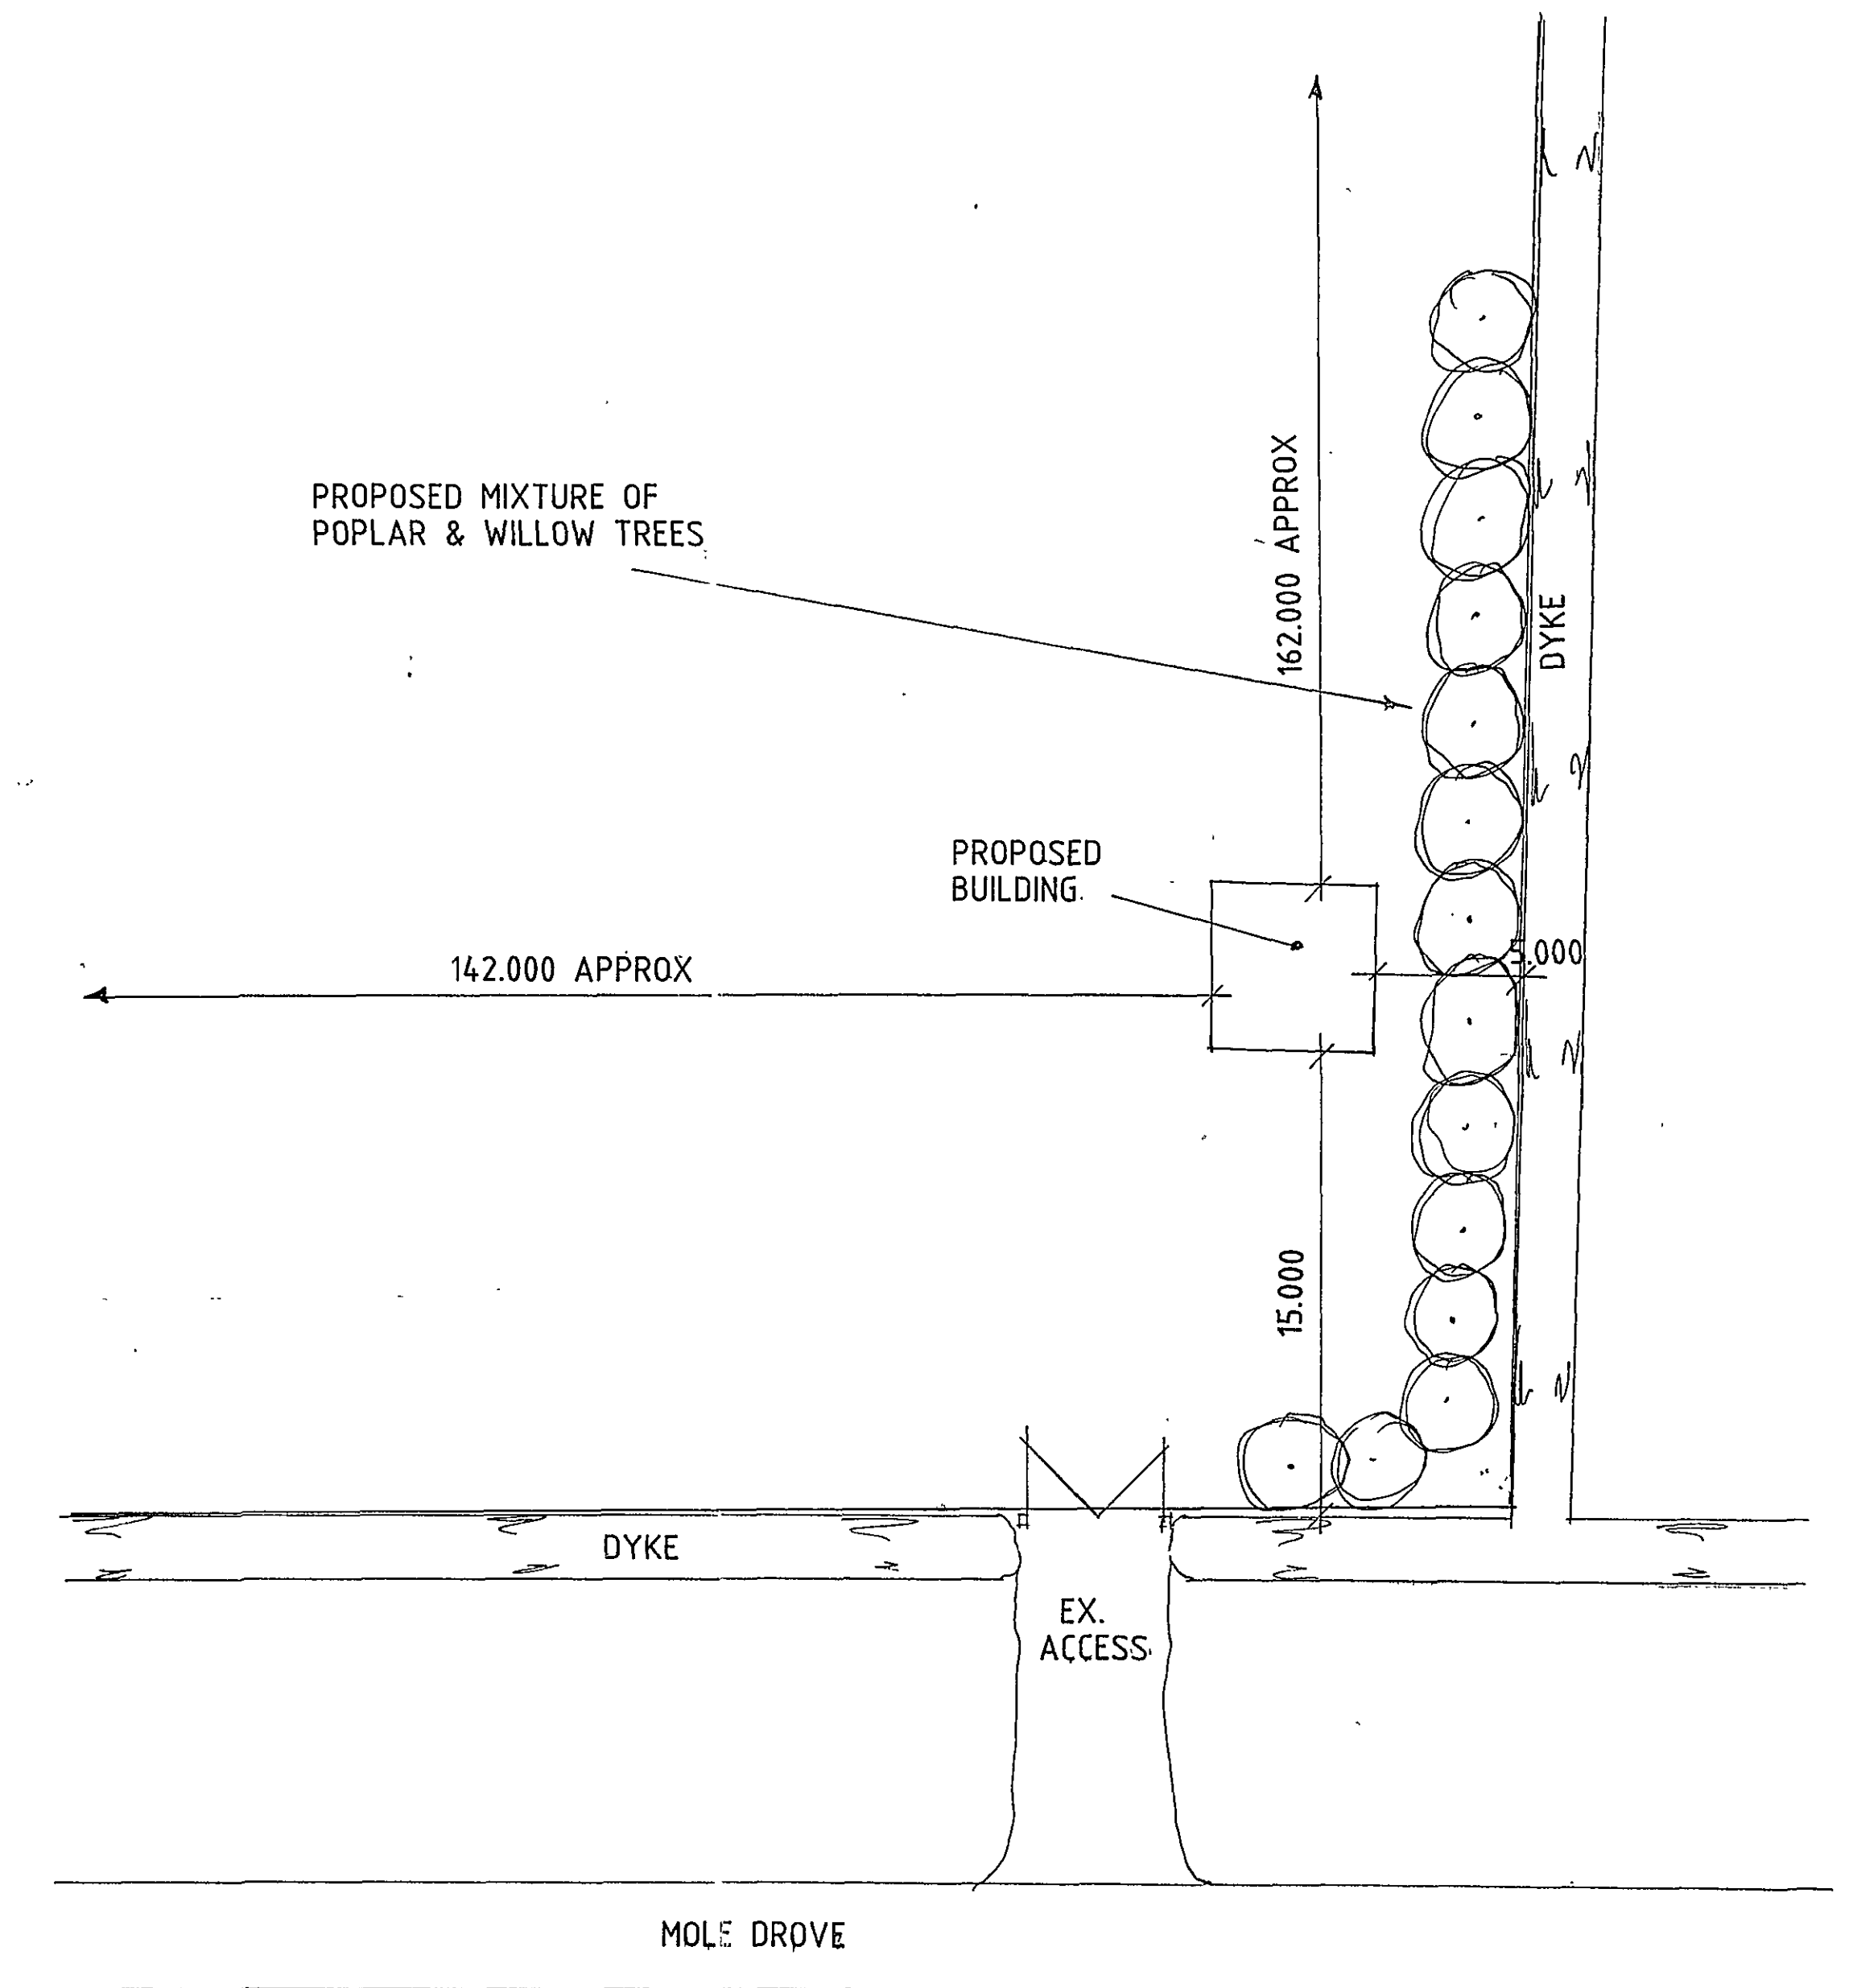

SITE PLAN

Status
DESIGN
CONSULTANTS IN ARCHITECTURE & PLANNING

12 NOV 2007
1496/07
DEVELOPMENT
PLAN

PROPOSED AGRICULTURAL
BUILDING AT MOLE DROVE,
GEDNEY HILL FOR

MR. W. R. WHITE.

1:50 1:200 SD07-061/1
NOV-07 B.GILHAM.