

Greenwood Pantile



A traditional handmade clay pantile made using long established techniques. The Greenwood will weather to a mature appearance and is perfect for conservation projects.

Technical data

Minimum roof pitch	30°
Headlap (minimum)	75 mm
Batten spacing at max. gauge	267 mm
Size of tile	342 x 253 mm
Covering capacity at max. gauge	17.0 tiles per m ²
Cover width	220 mm
Profile depth	69 mm
Hanging length	308 mm
Weight as laid	43.2 kg per m ²
Weight per 1000	2.5 tonnes
Weight per tile	2.5 kg
Weight per pallet (including pallet/packaging)	0.6 tonnes
Quantity per pallet	216
Battens per m ²	3.75 m
Batten size	
Up to 450 mm rafter centres	38 x 25 mm
Up to 600 mm rafter centres	50 x 25 mm
Nail size/type for tiles	50 x 3.35 mm aluminium clout head

Note: Unless otherwise stated, data is based on tiles laid at minimum headlap.

Fittings and accessories


Tile fittings:	- LH verge tile - Dentil slips
Ridges:	- Clay half round - Hogsback
Mono ridges:	- Clay half round
Hips:	- Clay third round - Hogsback
Valleys:	- Lead - Fibreglass

Roofing systems

Ventilation systems:	- Ridge - Eaves - Top abutment - Tile vent - Gas terminals
----------------------	--

Tile fixing: tiles must be securely fixed to resist wind uplift. Contact Technical Support for guidance on 0870 145 2021.

Colour

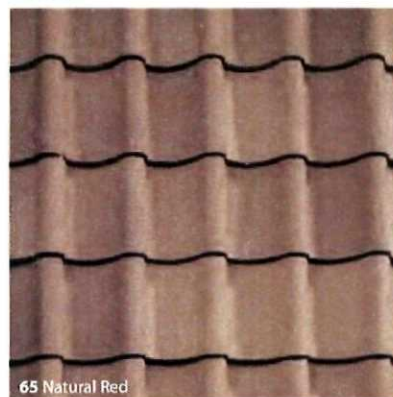

Sandtoft

