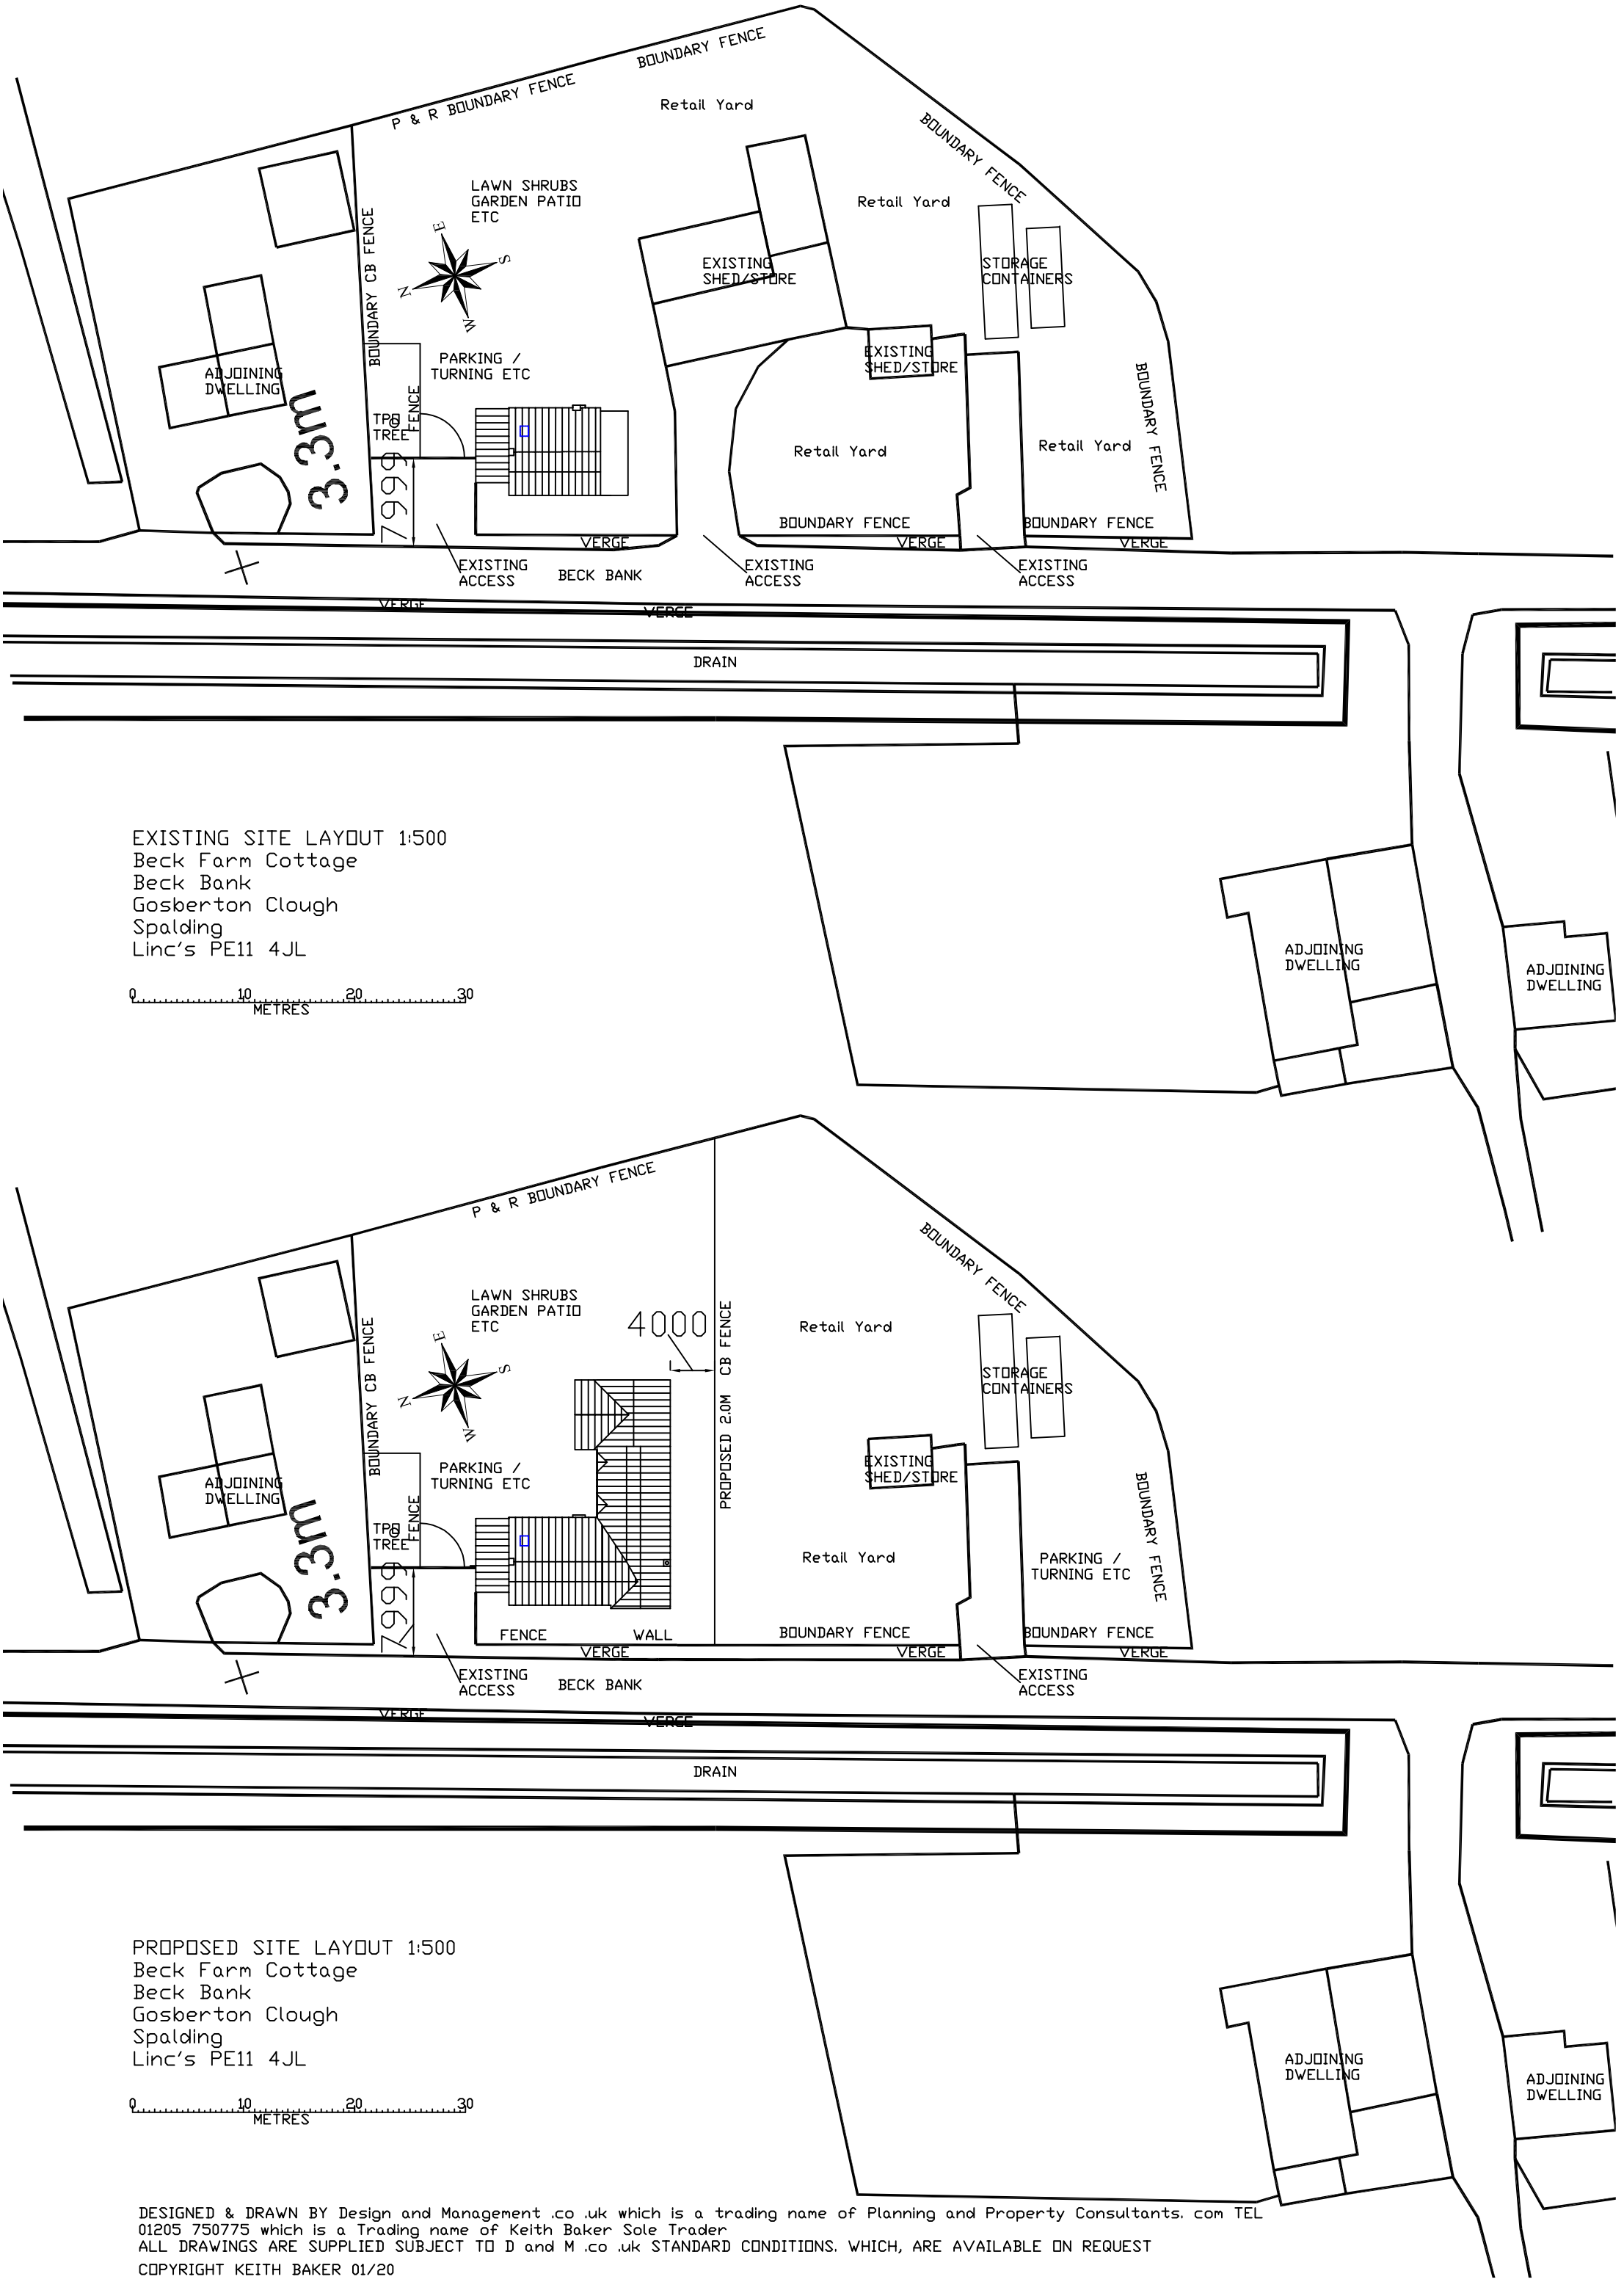


DESIGNED & DRAWN BY Design and Management .co .uk which is a trading name of Planning and Property Consultants. com TEL 01205 750775 which is a Trading name of Keith Baker Sole Trader
ALL DRAWINGS ARE SUPPLIED SUBJECT TO D and M .co .uk STANDARD CONDITIONS. WHICH, ARE AVAILABLE ON REQUEST
COPYRIGHT KEITH BAKER 01/20