

- EXTERNAL MATERIALS:
- ROOF:

NATURAL SLATE WITH RED RIDGE TILES
- WALLS:


TIMBER WEATHERBOARDING
- WINDOW:

TIMBER
- DOORS:


TIMBER
- RAINWATER:

BLACK PVCU HALF ROUND GUTTERS, ROUND DOWNPIPES
- ROOFLIGHTS


VELUX CONSERVATION WITH BLACK BAR

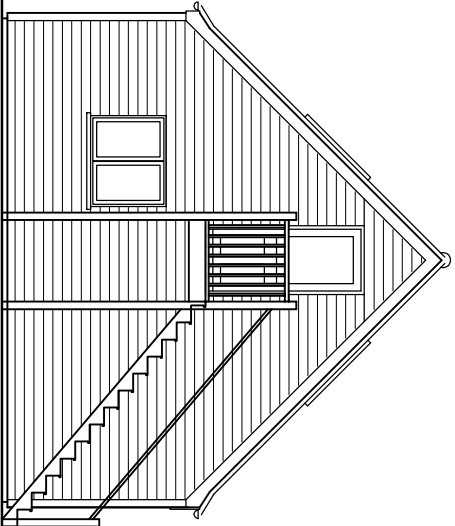


Side Elevation

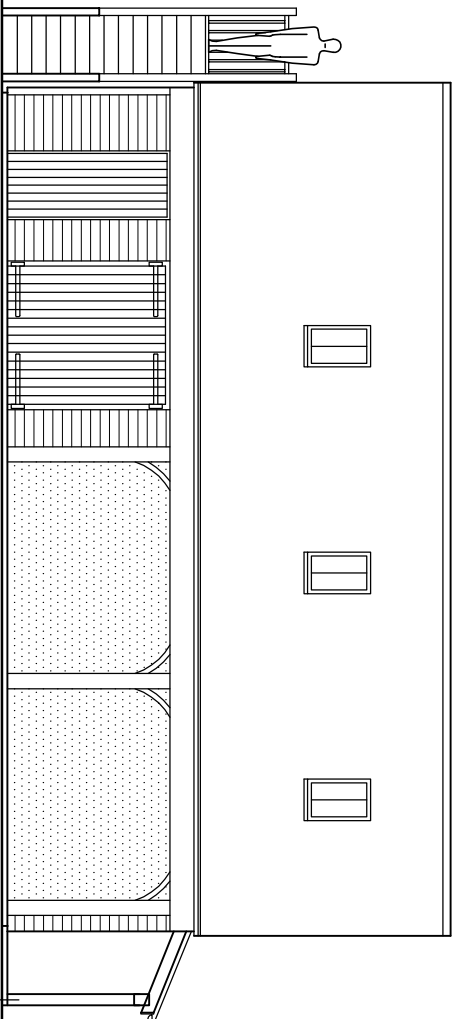


Front Elevation

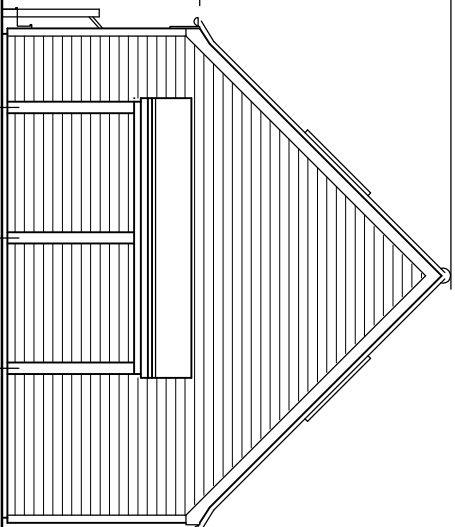


Side Elevation

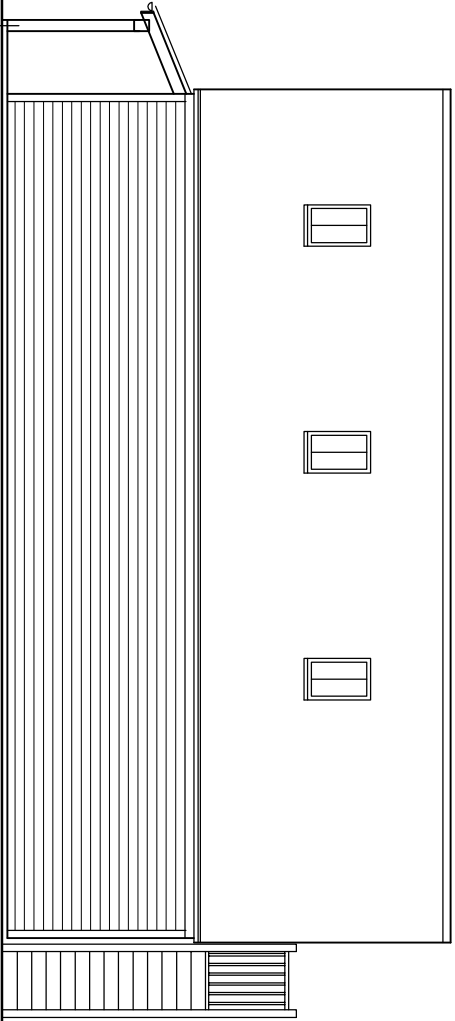


Rear Elevation

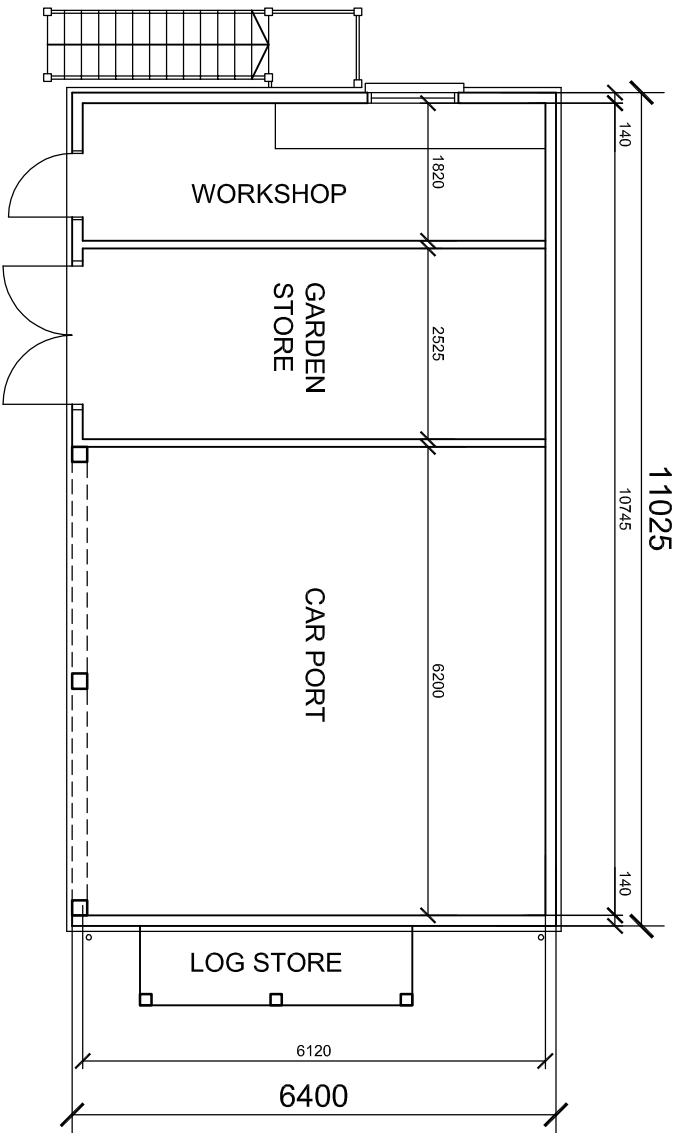



Ground Floor Plan

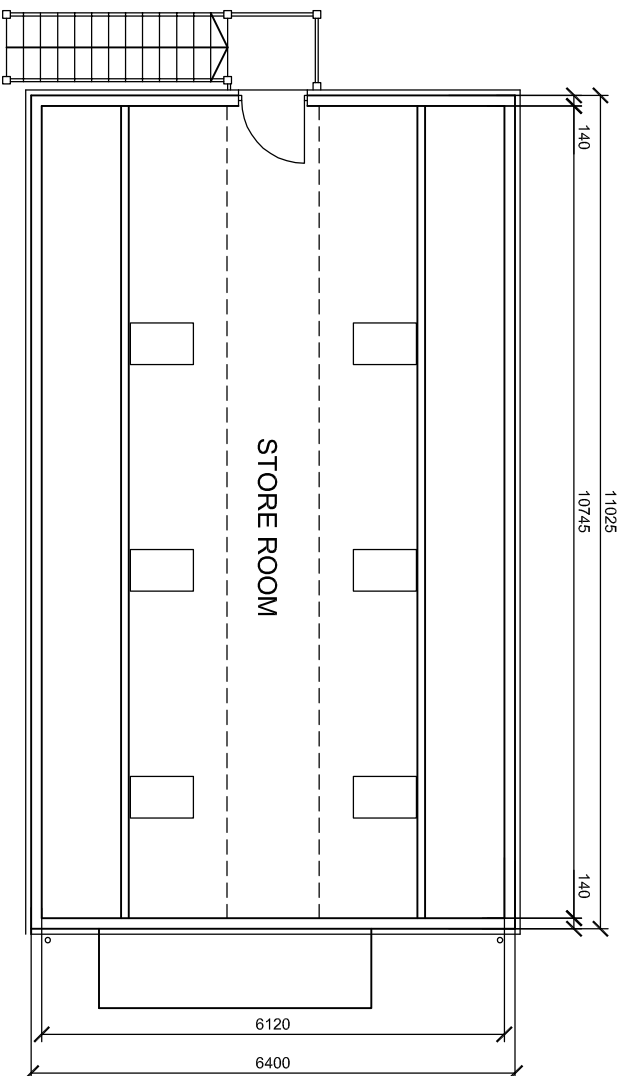

First Floor Plan

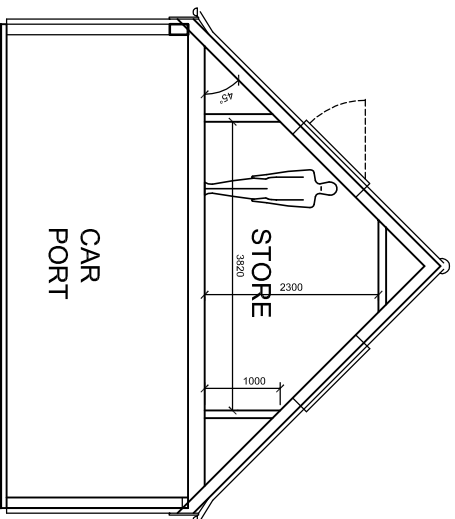

Preliminary Section

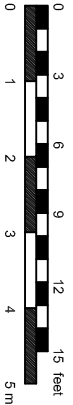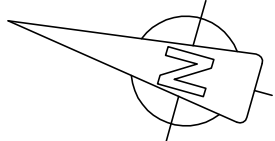

Jenny McIntee Architectural Design			
www.jennymcintee.co.uk info@jennymcintee.co.uk Tel 07921 003153			
Project:	Proposed Barn Conversion	Date:	Jan 2015
Address:	Cawood Hall, Cawood Lane, Gosberton, Spalding PE11 4HB	Scale:	1:100 on A2
Client:	Sally Brown	Job No:	14125
Drawing Title:	Proposed Outbuilding	Dwg No:	08 A

Proposed Outbuilding