




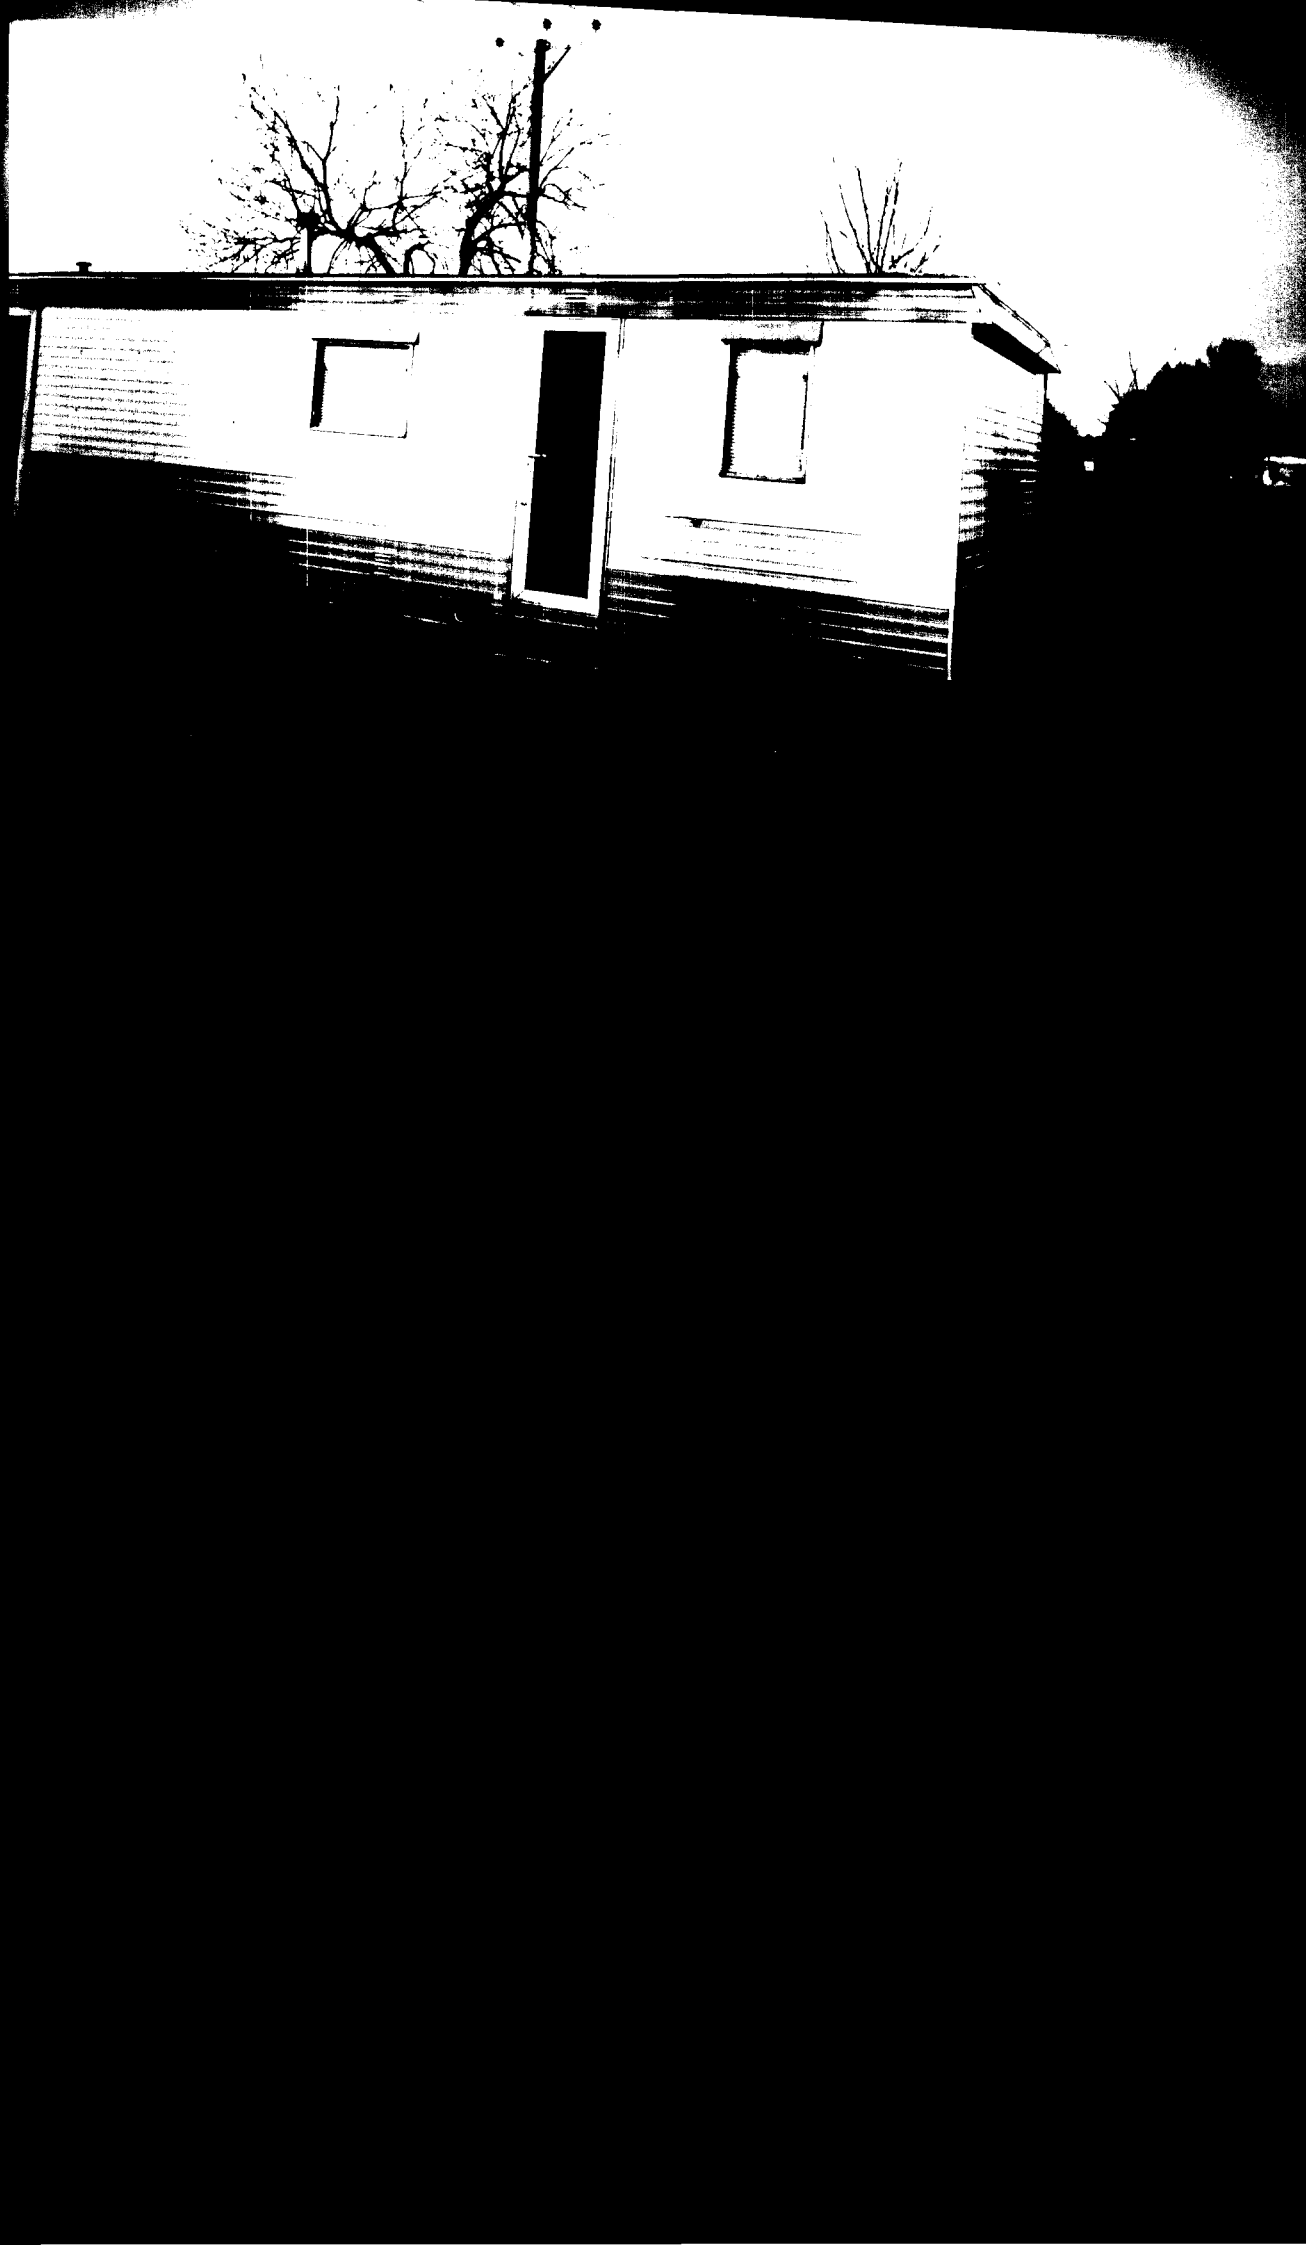


PERSONAL TAILORED SERVICE

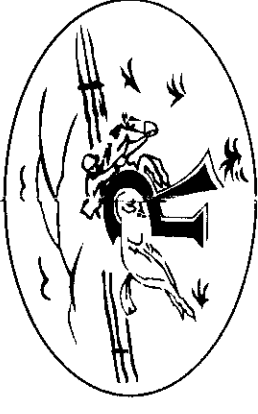


A range of stables, incorporating a covered walkway, ideal for shoeing etc, in all weather conditions

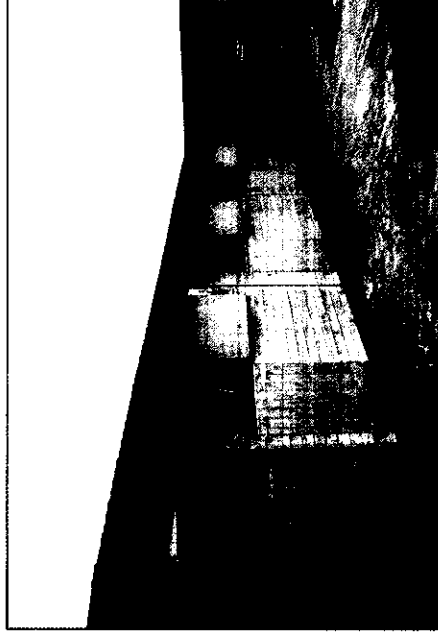


Corner boxes or corner hay barns can maximise a small location, giving a compact working area with extra weather protection

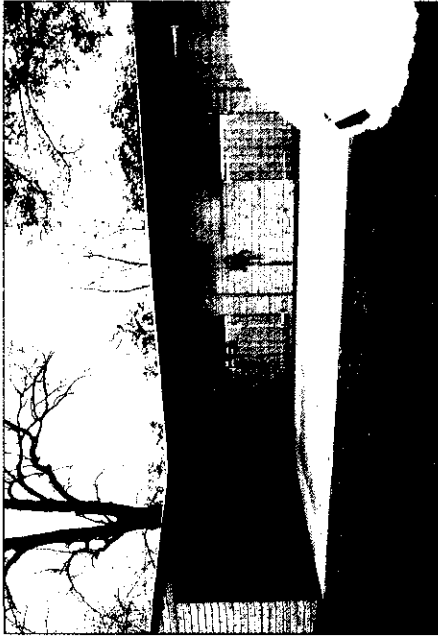

Whether your requirements are large or small, with corner stables, haybarns or different roof finishes, we at Redmire can meet your demands

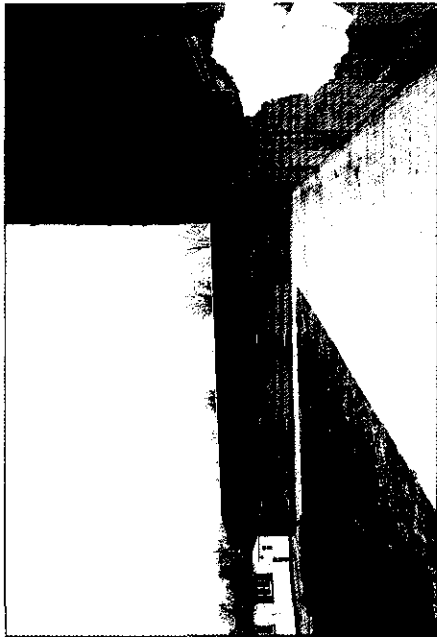


We at Redmire pride ourselves on a personal service tailored to your individual needs and requirements

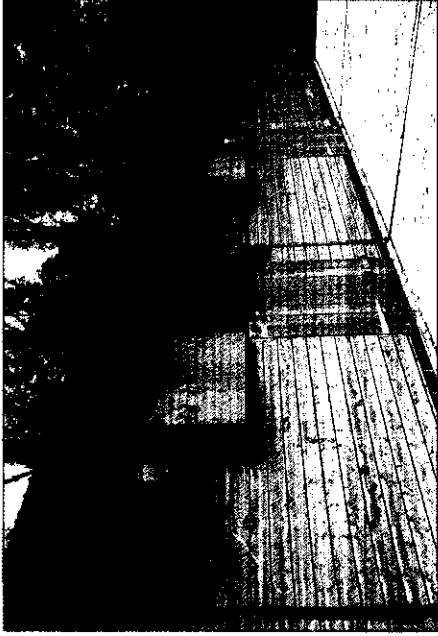


Whether you require one stable or a complete yard you can be sure of the best service from our fully trained team



A well designed stable block is an asset to compliment a picturesque environment

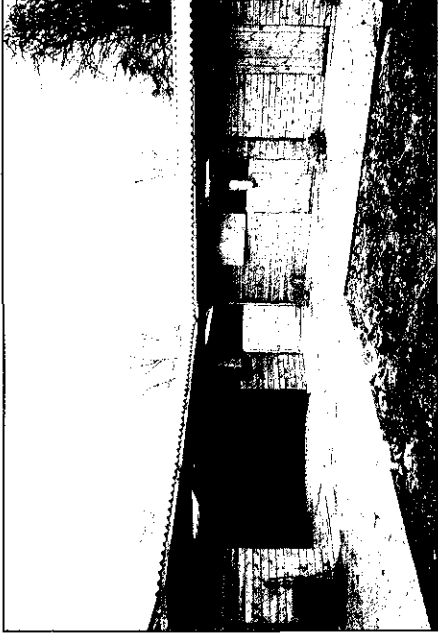


Big 6 corrugated cement roofing although less popular nowadays can still be supplied if requested

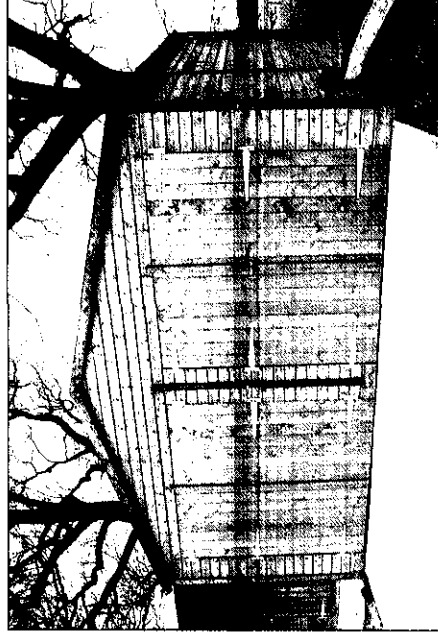

Garages or large workshops, can also be added to your stable complex.



PLANNING TO CONSTRUCTION

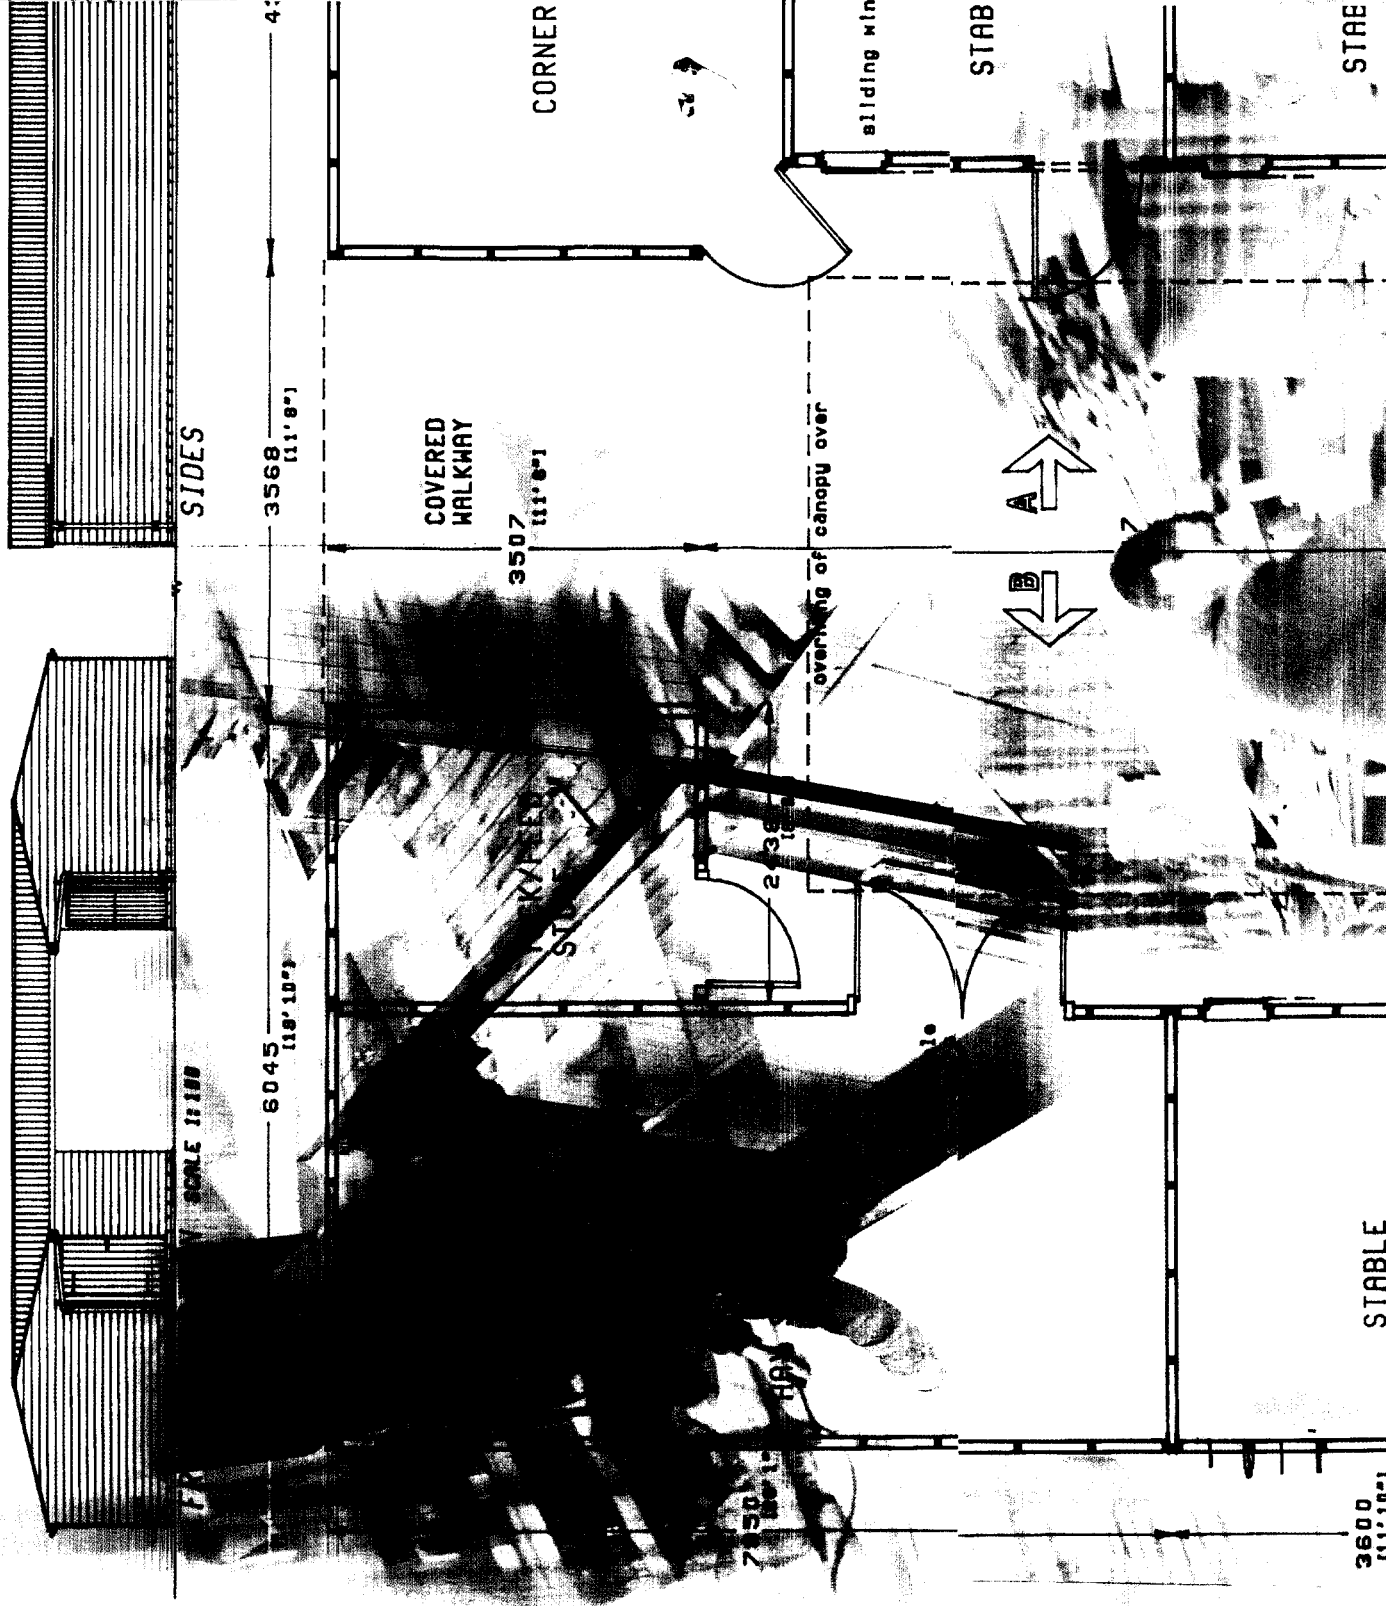


PERSONAL TAILORED SERVICE




A range of stables, incorporating a covered walkway, ideal for shoeing etc, in all weather conditions





Corner boxes or corner hay barns can maximise a small location, giving a compact working area with extra weather protection

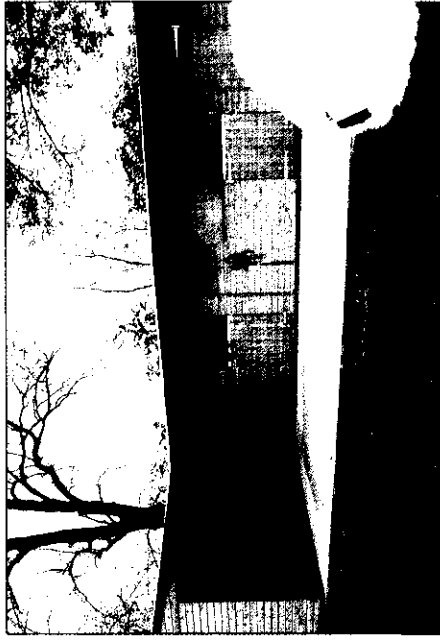

Whether your requirements are large or small, with corner stables, haybarns or different roof finishes, we at Redmire can meet your demands

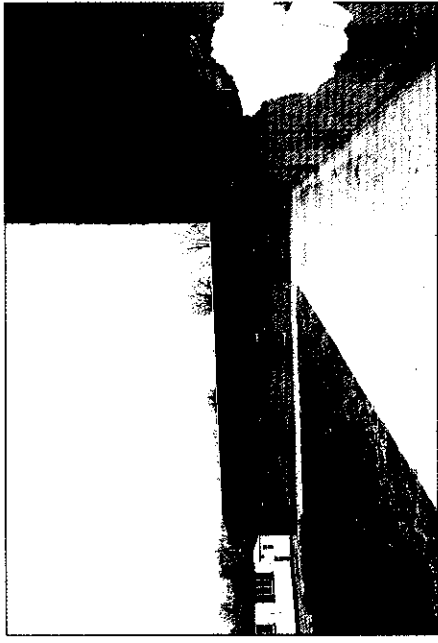

We at Redmire pride ourselves on a personal service tailored to your individual needs and requirements

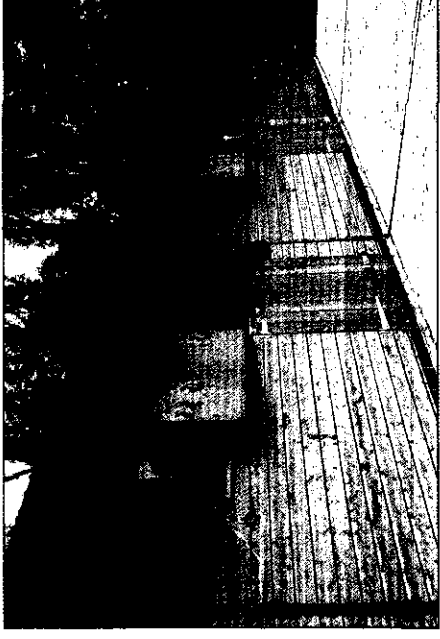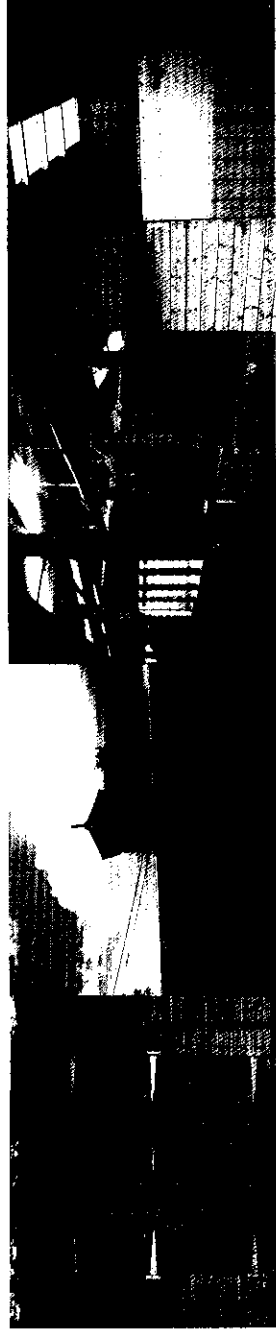


Whether you require one stable or a complete yard you can be sure of the best service from our fully trained team



A well designed stable block is an asset to compliment a picturesque environment



Big 6 corrugated cement roofing although less popular nowadays can still be supplied if requested

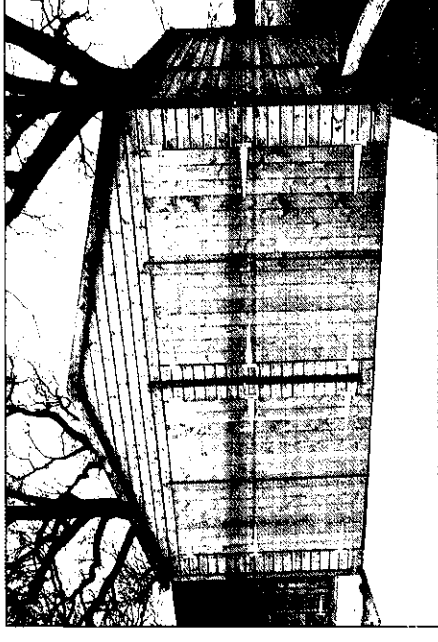


Garages or large workshops, can also be added to your stable complex.



FIELD SHELTERS


Our standard Field shelters are constructed to withstand the most extreme weather conditions, giving you peace of mind for the future. The corrugated "Onduline" roofing system that we supply, not only comes with a 15 years warranty from the manufacturers but has been tested at windspeeds of up to 120 mph, a claim that other roofing systems cannot make.

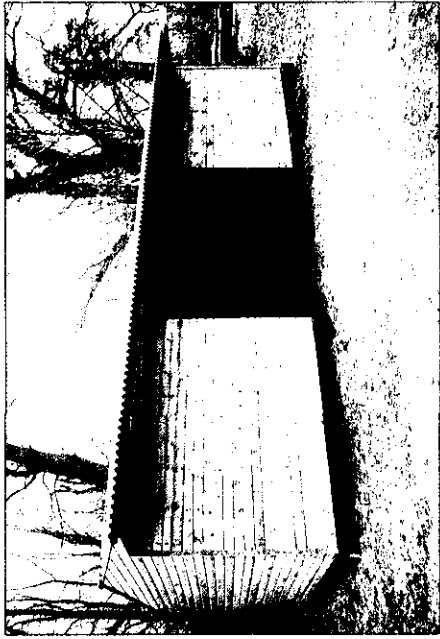

A 9.0m / 3.6m Field shelter with overhang and front guttering



Openings can be tailor made to suit you needs

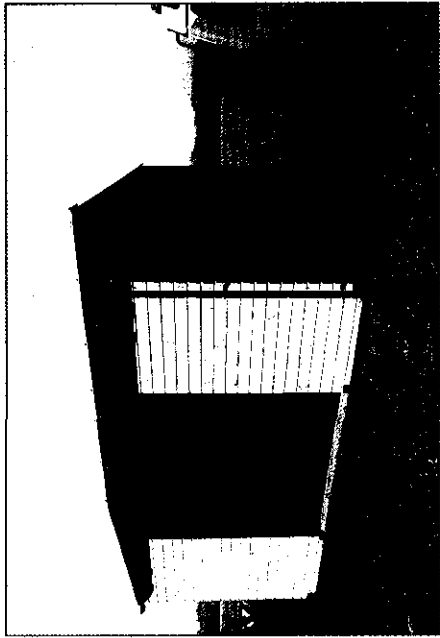


A unique design from Redmire, a truly mobile Field shelter, with the added advantage, no planning permission is required



A multi purpose open fronted design affording good weather protection

FROM OUR FACTORY TO YOUR SITE

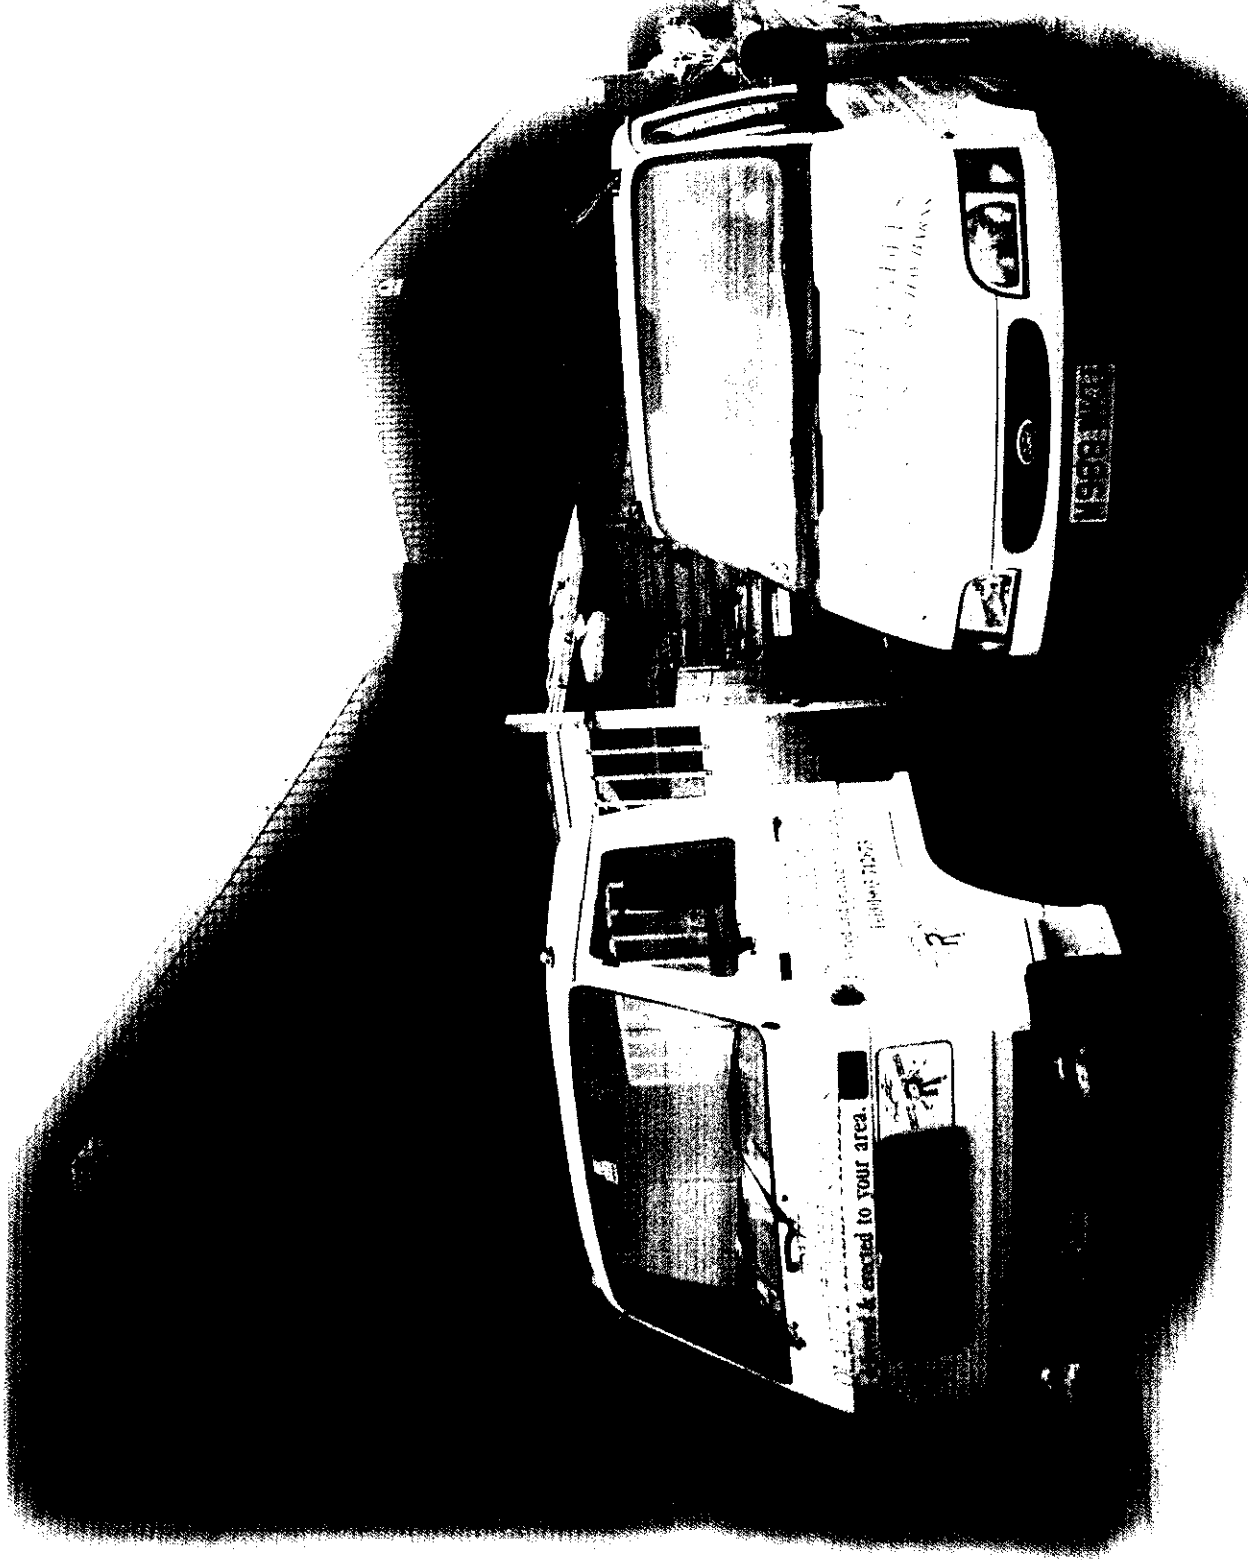

SITE PREPARATION:

We recommend a concrete base, laid to a depth of 4" on 6" of compacted hardcore, with one course of bricks to site the building on.

DOORS:

Fully lined top and bottom doors with selected tongue, grooved and V jointed timber, galvanised ironmongery with kickover bolts and anti-chew strips.

WINDOWS:

Smooth action, fully protected windows are fitted as standard to all our stables, for extra ventilation when required and are thoughtfully positioned to avoid obstruction from the stable door.

FIELD SHELTERS:

REDMIRE Stables' field shelters are manufactured to the same high specifications as our looseboxes, to give a strong, durable shelter for your horses and can be supplied with or without an overhang.

HAYBARN:

These can either be supplied open-fronted or with a pair of barn doors, to give security and protection.

ROOFING:


Black Onduline corrugated roofing is fitted as standard to all buildings, giving a warm appearance and the strength to withstand the most severe weather conditions, with the added advantage of good ventilation without draughts.

Five Oaks Sawmill - The Haven Road


Five Oaks - West Sussex - RH14 9BD

TEL 01403 785508 - FAX 01403 785333

Come and see us at www.redmire.co.uk - enquiries@redmire.co.uk

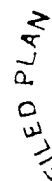

CFR 1830 YF 1230

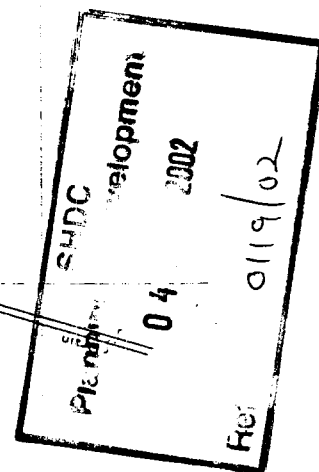

THE UNIVERSITY OF CHICAGO

SECK BANK


0128
5.173ha
12.78

DEFERRED
No 12

1250



SHDC
Planning Development
04 FEB 2002
Ref 0119/02

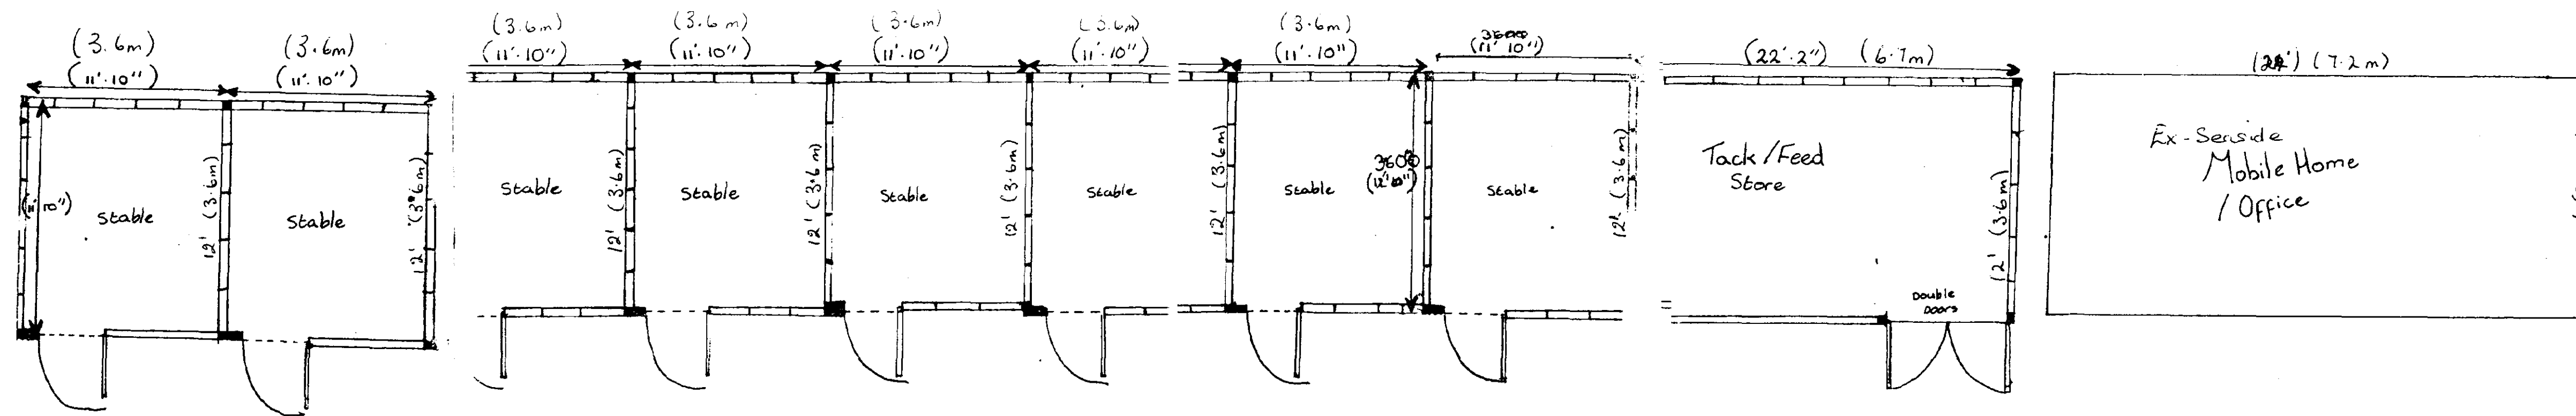

DETERMINED
PLAN

SHDC
Planning / development
04 FEB 2002
Hc 01/9/02