
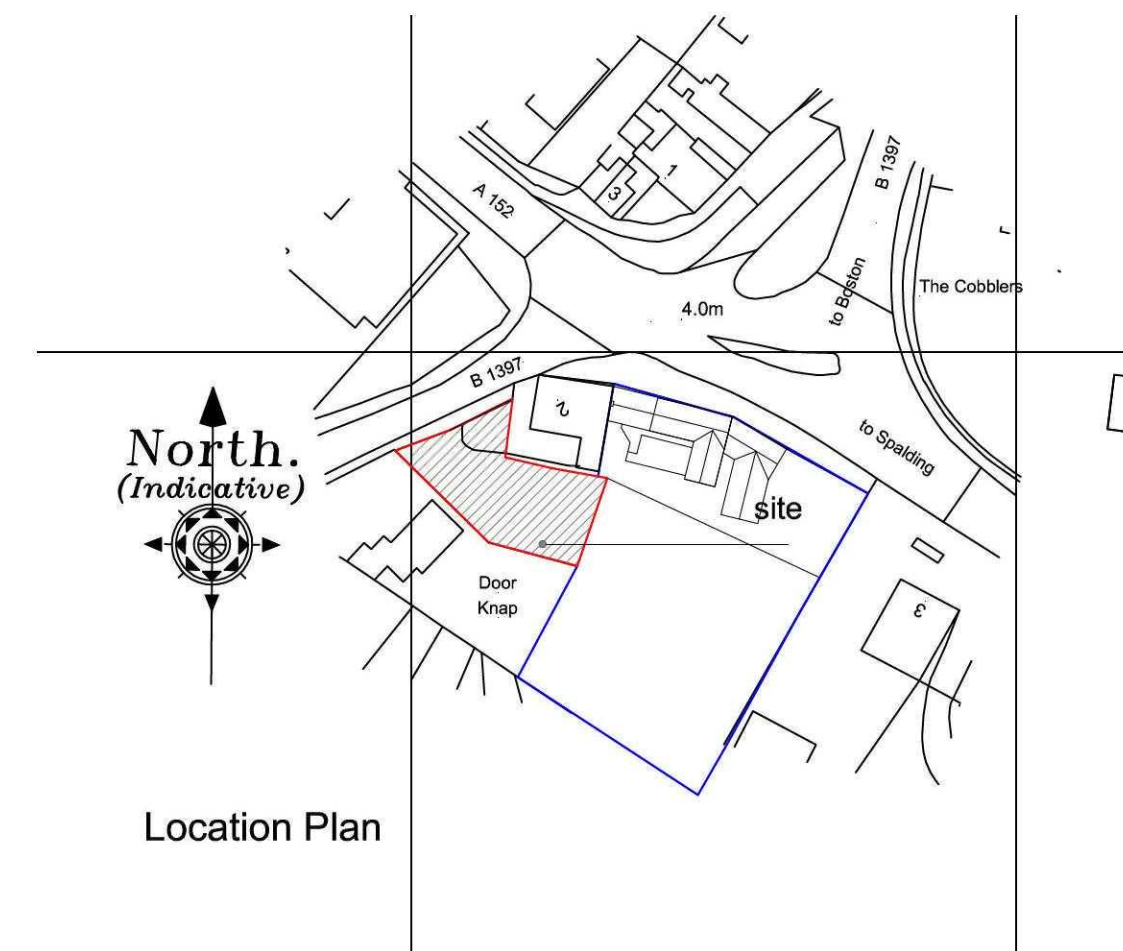


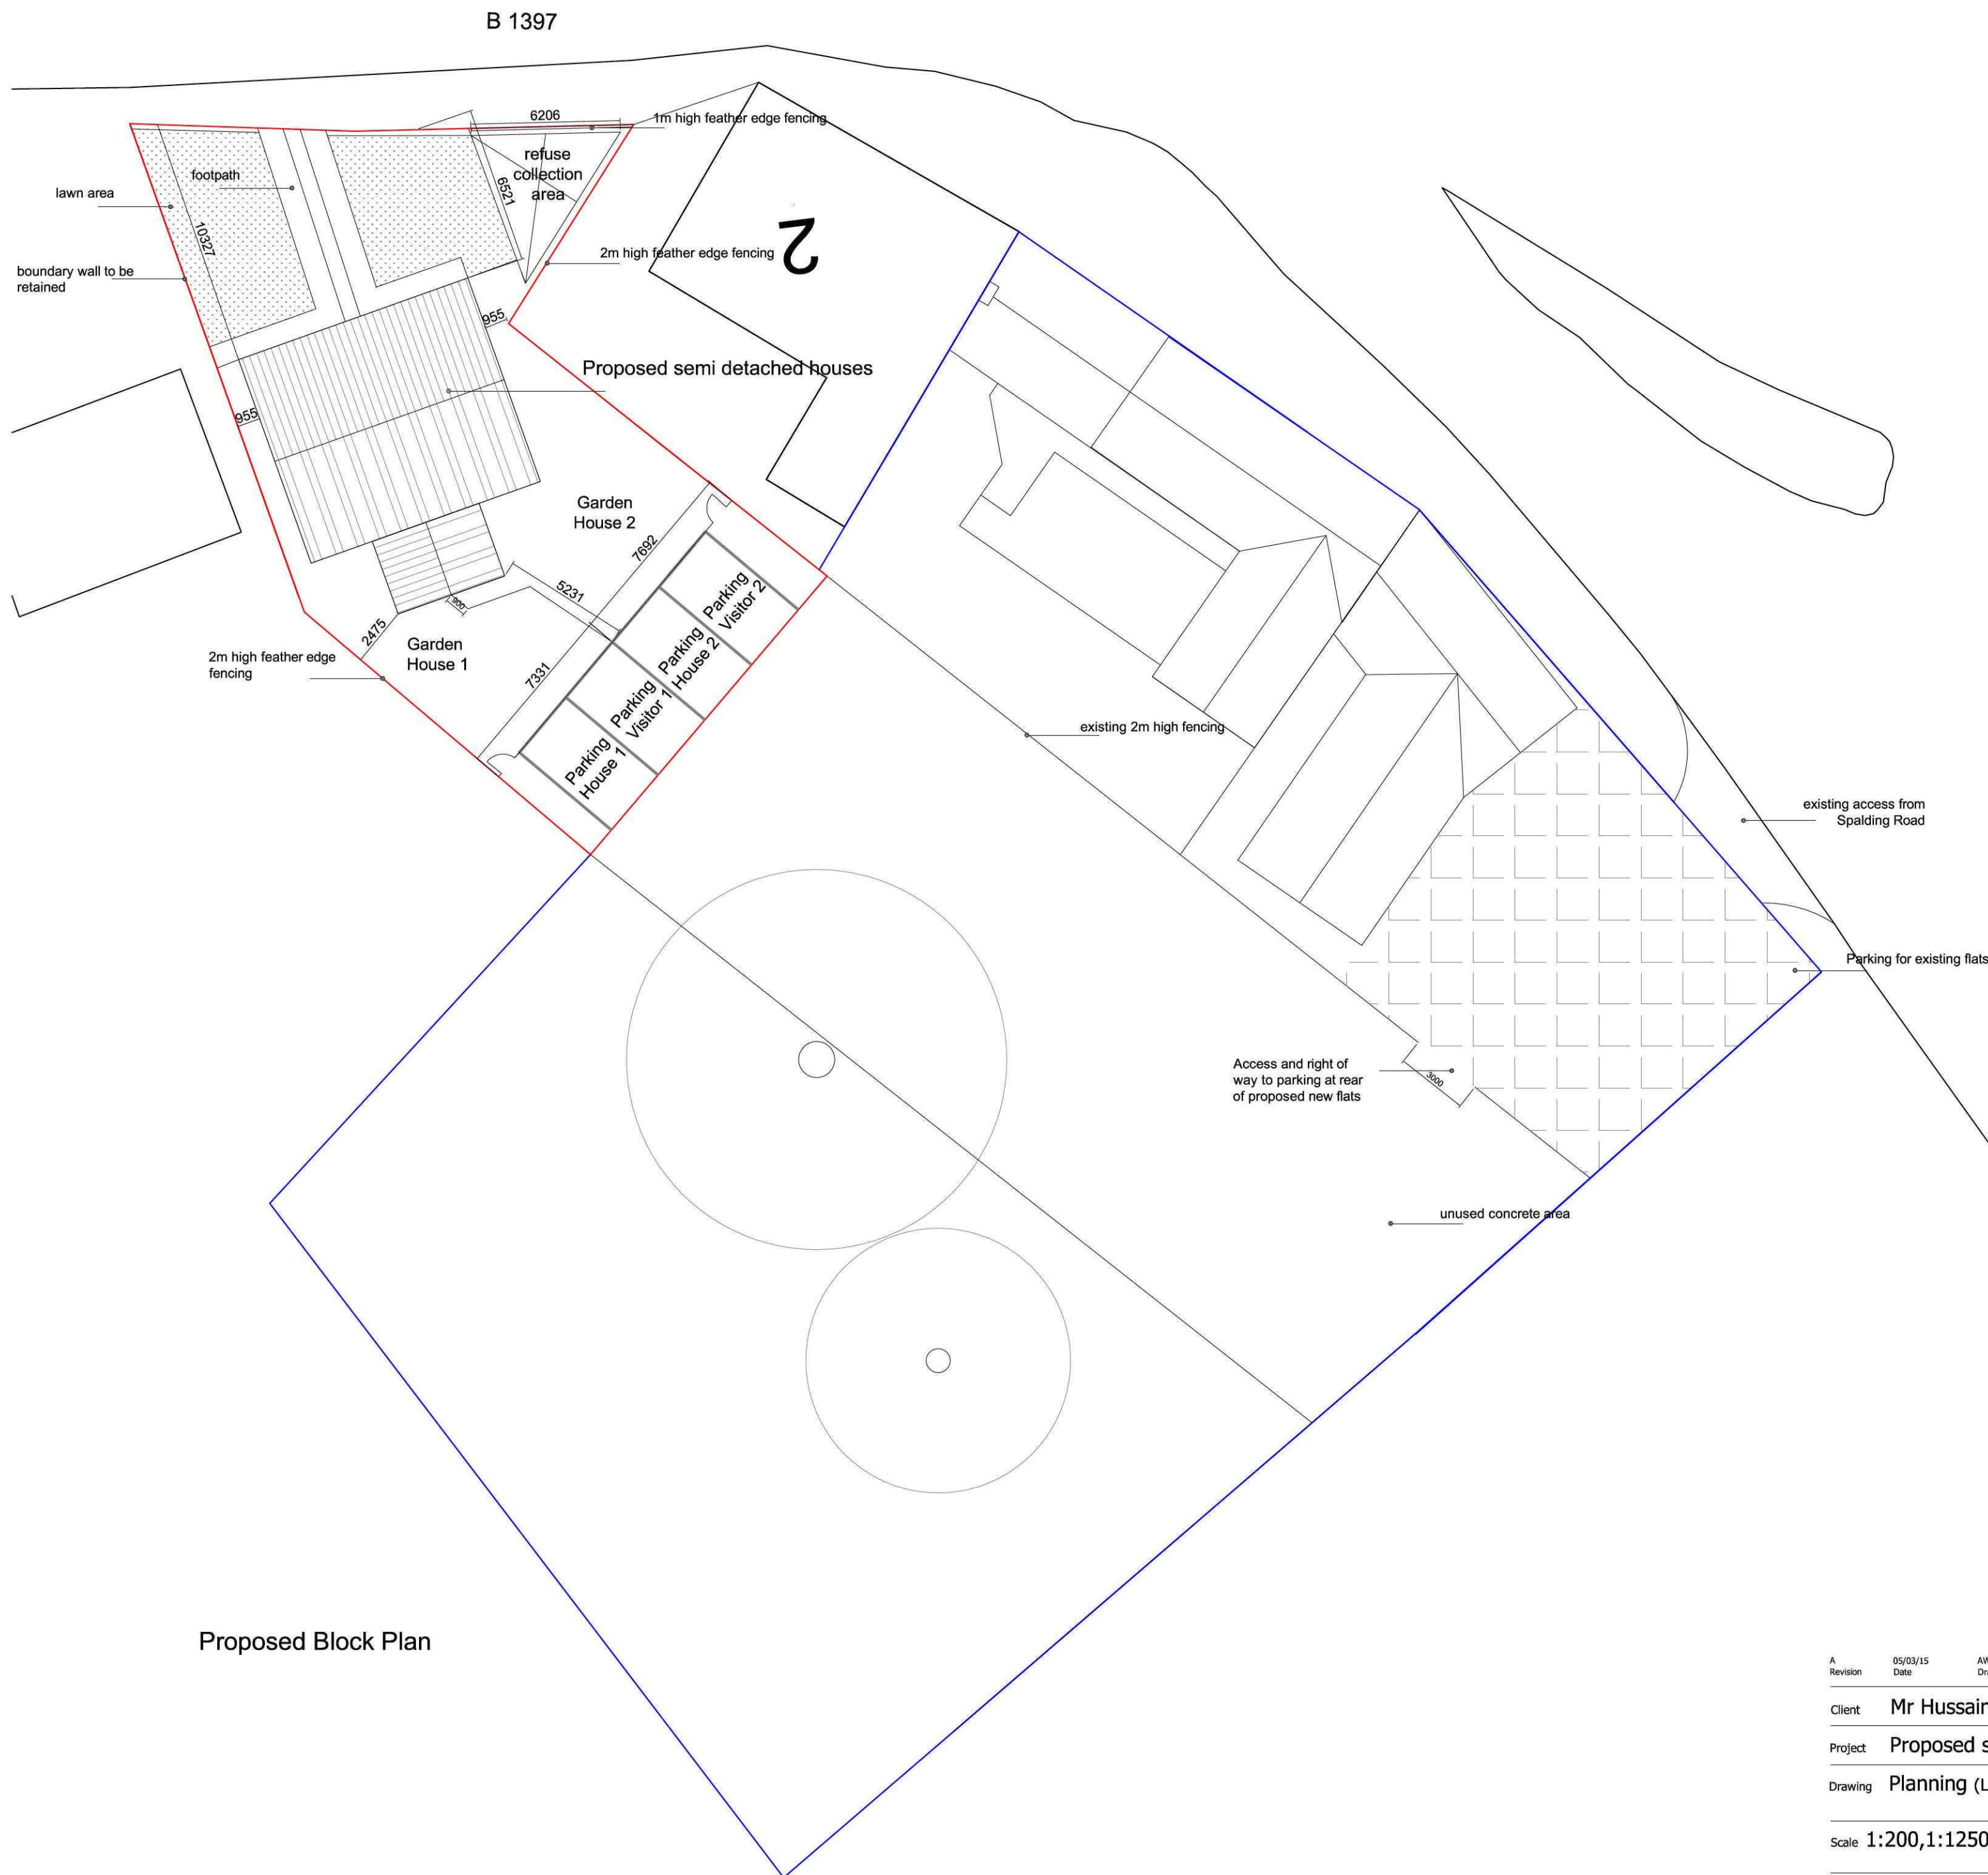

A	05/03/15	AWM	Alteration to parking provision
Revision	Date	Drawn	Description

Client **Mr Hussain**

Project **Proposed semi detached houses**

Drawing **Planning (Location and Block Plans)**

Scale **1:200,1:1250 @ A2** Drawn **AWM** Checked **TAC** Date **05/03/2015** Drawing No. **14/394/PA/007A**

Trevor A Clay RIBA Ltd, 14 Old Fendike Road, Weston Hills, Spalding, Lincs. PE126DD
01406 380027 07778 597975 trevor@tacarchitects.co.uk



www.tacarchitects.co.uk