

DOOR AND GLAZED SCREEN

1:20

509/1710 +
509/1718

Drip system to protect
vent system

Draught seal

24 mm rebate to allow
for timber panel.

HEAD AND CILL SECTION

Rebate to allow for 24mm
glazed unit or non rebated
doors to be 44mm

Packing piece to
aid drainage and
ventilation.

Weather board

Galvanised steel
weather bar

Cill extension

Galvanised steel
weather bar

7° Slope to aid
drainage

GLAZED SCREEN

JAMB SECTION

Rebated to allow for
either glazed unit or
timber boarding


16 JUL 2009

16 JUL 2009


WINDOW DETAILS

509/1710 +
509/1778

Direct glazed option using
fixed dummy sash.

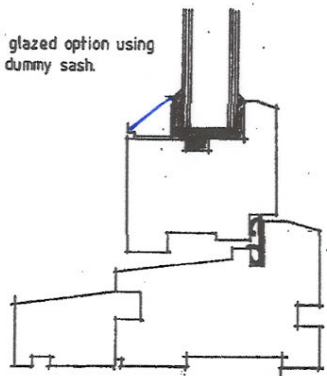

Window jamb section

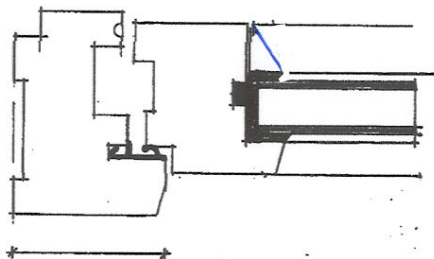

Head drip to protect
vent system

Draught seal

Rebate to accommodate
24mm double glazed unit


Packing piece to aid
ventilation and drainage

Draught seal

7° Slope to assist drainage
and run off of water

Optional cill extension
or none for flush fitting

Groove for
window board

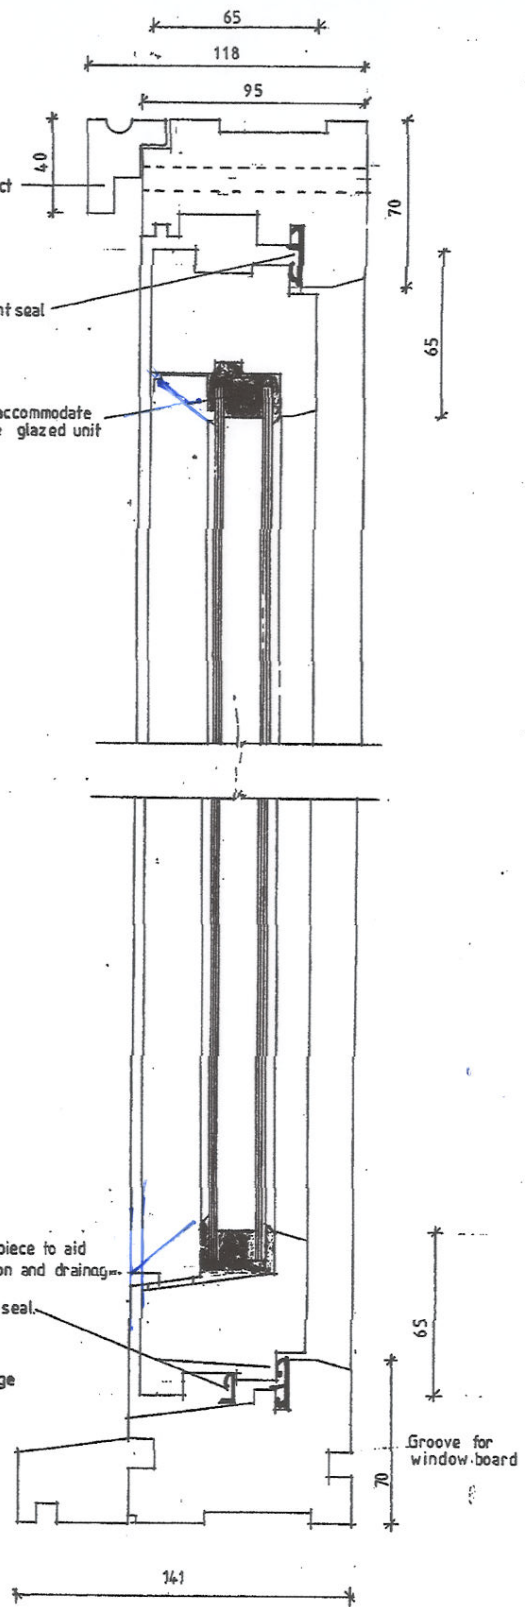


509/1778 509/1710

16 JUL 2000

DOORS AND FIXED GLAZED SCREENS

S09/1710 +
S09/1778

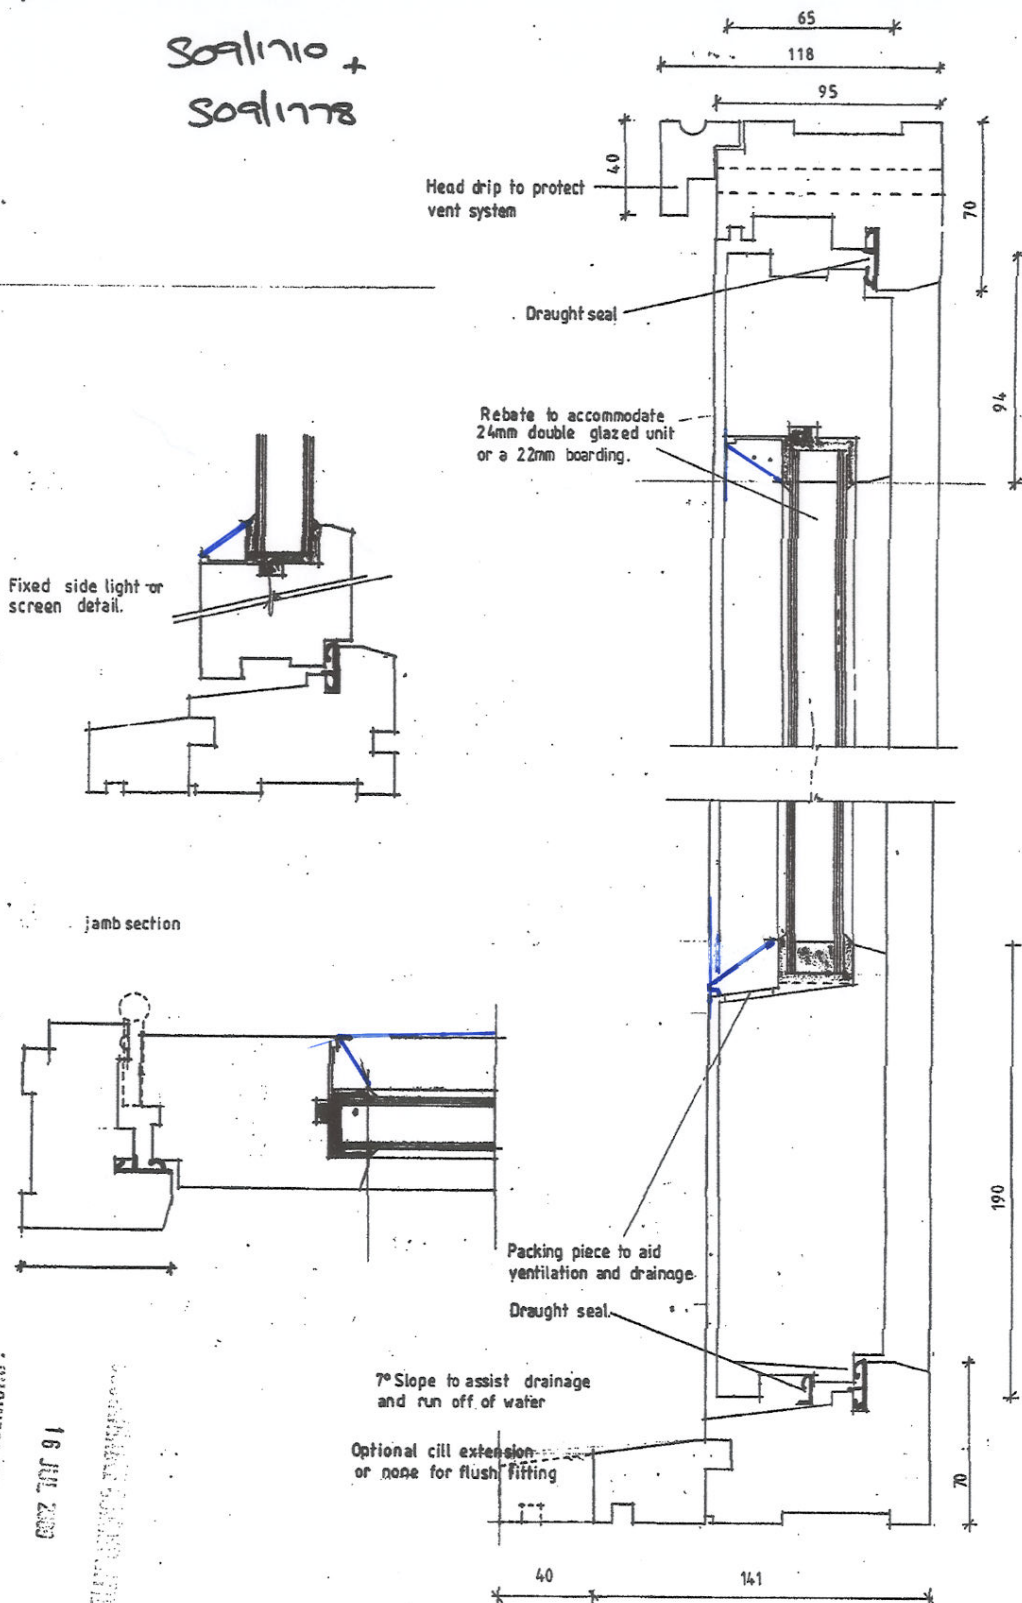

16 JUL 2003

16 JUL 2003

16 JUL 2003