
TITLE NUMBER

LL268753

LINCOLNSHIRE : SOUTH HOLLAND

ORDINANCE SURVEY MAP REFERENCE: TF2332SW SCALE 1:1250 Enlarged from 1/2500

©CROWN COPYRIGHT. Produced by HMLR. Further reproduction in whole or in part is prohibited without the prior written permission of Ordnance Survey. Licence Number GD 272728.

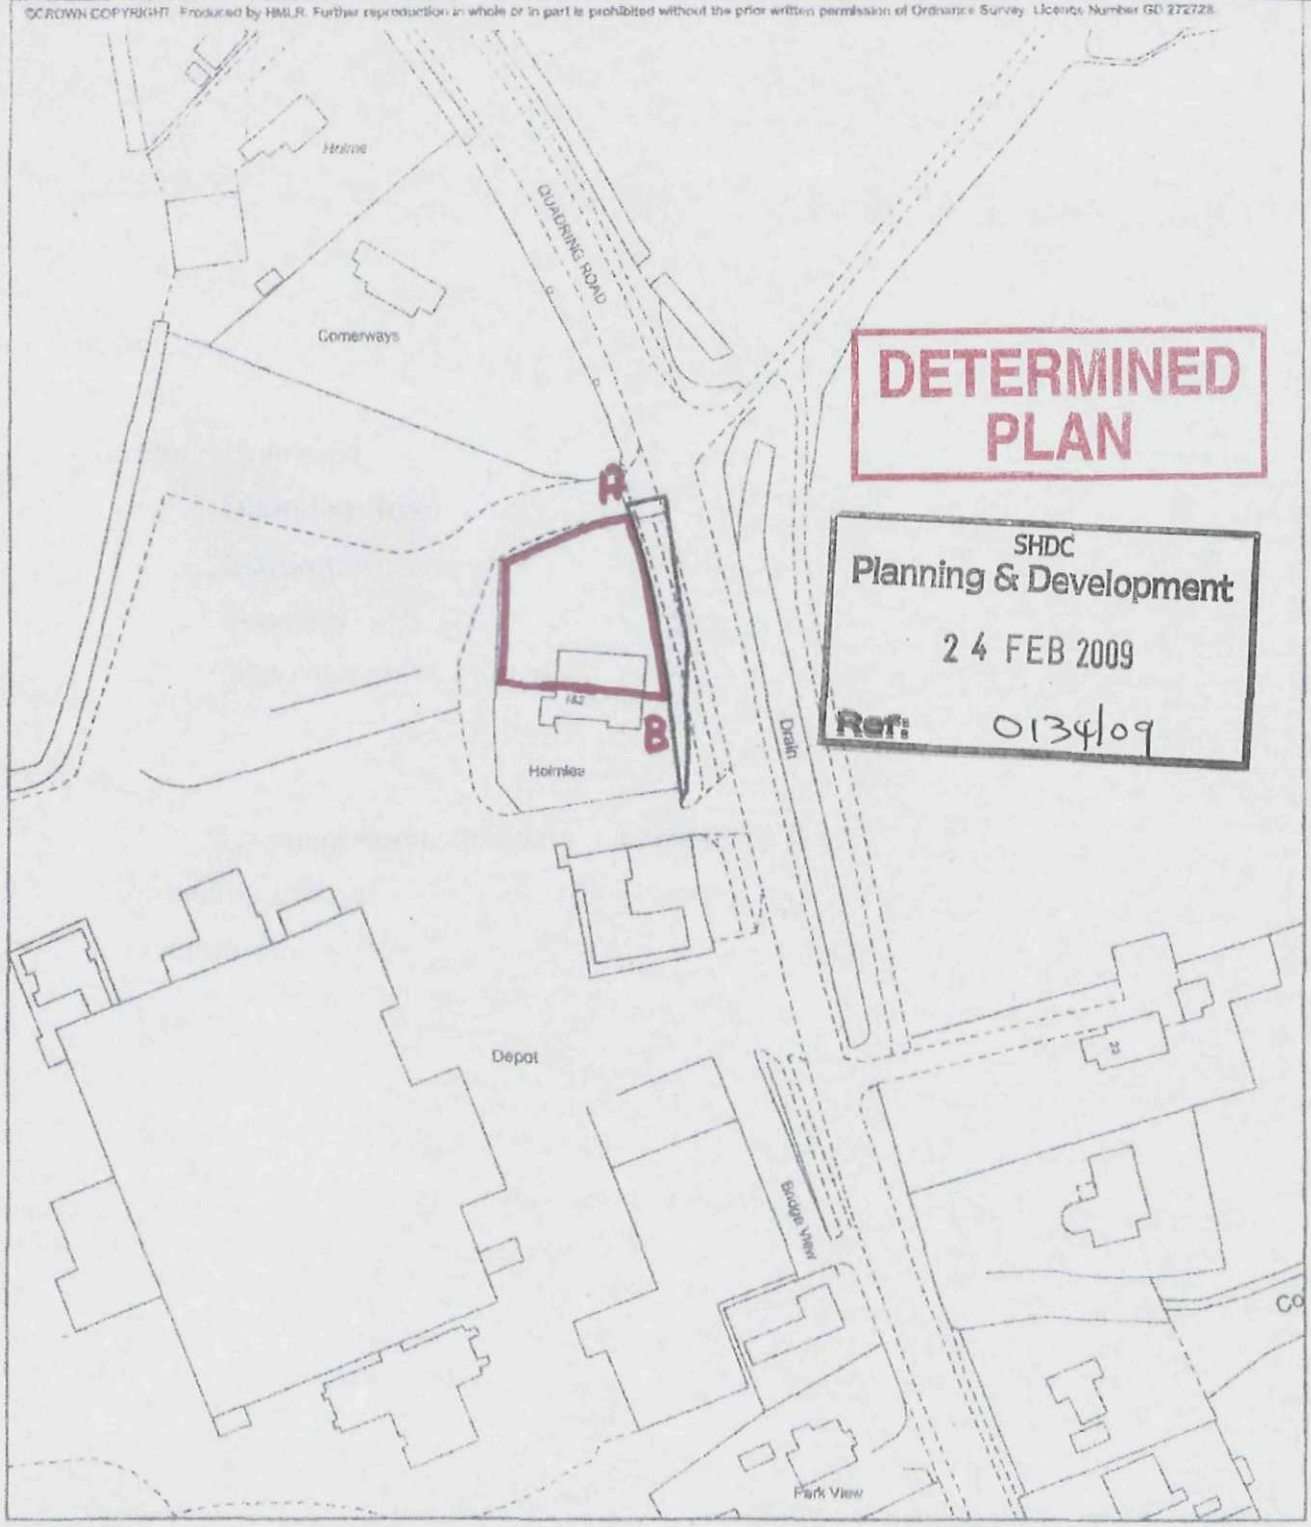


This title plan shows the general position of the boundaries: it does not show the exact line of the boundaries. Measurements scaled from this plan may not match measurements between the same points on the ground. For more information see Land Registry Public Guide 7 - *Title Plans*.

This official copy shows the state of the title plan on **16 May 2006 at 15:45:30**. It may be subject to distortions in scale. Under s 67 of the Land Registration Act 2002, this copy is admissible in evidence to the same extent as the original.

Issued on 16 May 2006.

This title is dealt with by the **Kingston-Upon-Hull District Land Registry.**

H.M. LAND REGISTRY JT 05/2006

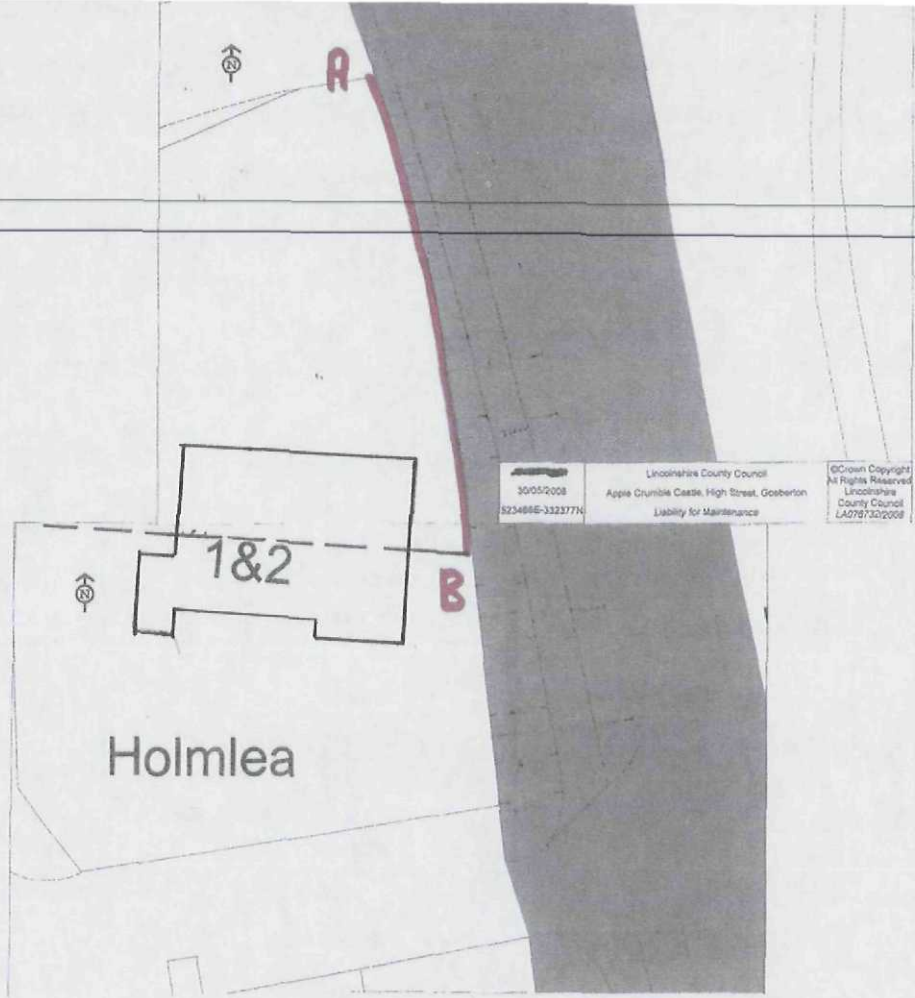

Scale 1:500

Apple Crumble Castle

A - B Position of new fence line

DETERMINED PLAN

SHDC
Planning & Development
03 MAR 2009
Ref: 0134/09