


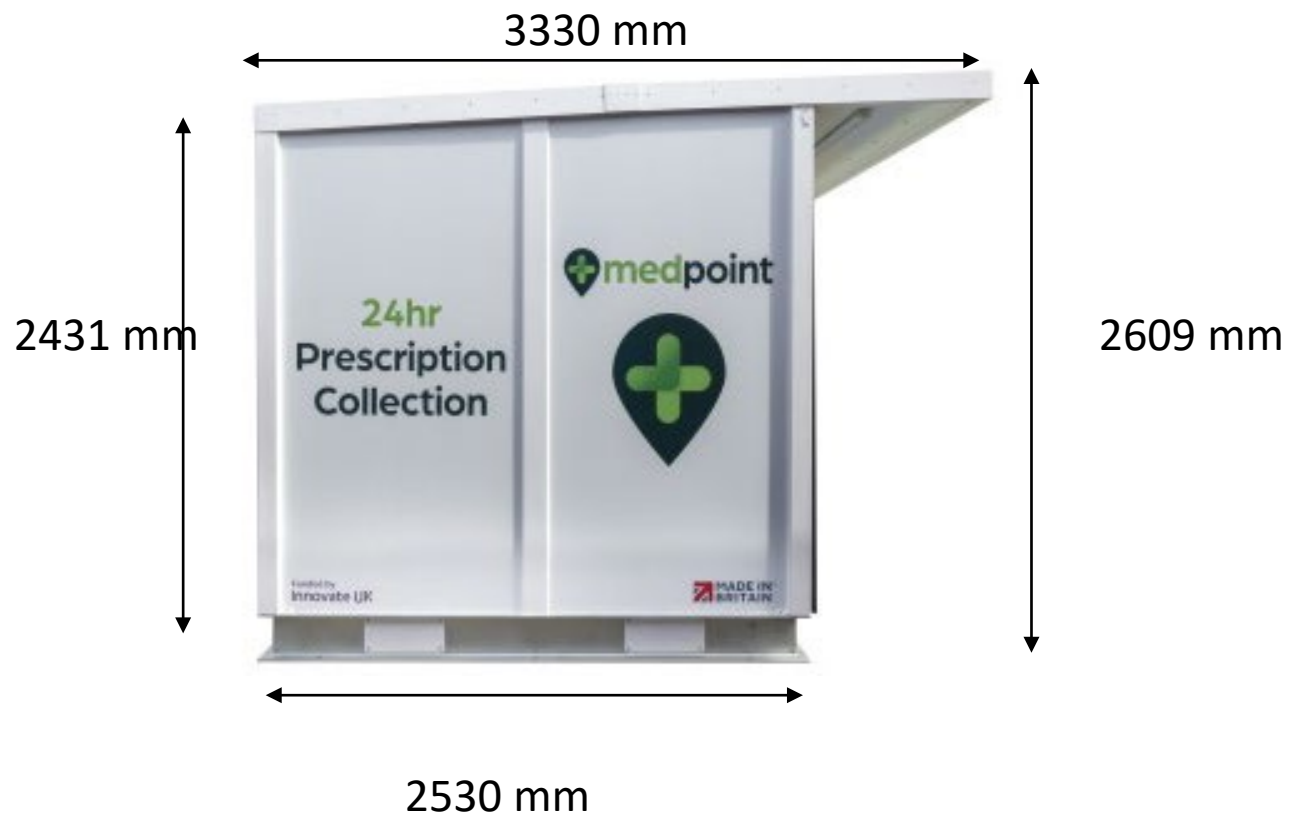



SOLO Construction

- All metal chassis & side framework
- Roof skin is 2mm aluminium
- Sides and front are of a composite construction:
 - 3mm aluminium composite panel
 - 60mm Kingspan insulation
 - 18mm WBP plywood

Max Capacity	168 locations.
Max Weight per compartment	2Kg.
Network Connection	Requires Ethernet socket with available IP address and internet access. 4G router for back-up connectivity.
Security	CCTV and anti tamper alarms.
UPS	Battery back-up in the event of power-cuts enables transactions to be completed and a safe shut down of the system.
Power requirements	240v, 13 A with RCD protection.
Temperature control	Ambient up to 25 degrees.