

△ INDICATES DIRECTION OF THE TRUSSES/JOISTS
WHEN VIEWED WITH PROFILE DRAWING

GENERAL NOTES

1. Dimensions are to be checked by client prior to manufacture.

2. Please verify that the roof layout, trusses / joists and supporting system is in compliance with the wishes/demands of the client before the production of the trusses starts.

3. LOADS:
 - Dead load roof: 685 N/m²
 - Dead load ceiling: 250 N/m²
 - Snow load: 395.238 N/m²
 - Wind load, (velocity pressure): 516.57 N/m²
 - Live load attic: 1500 N/m²

4. The bottom chords of the trusses are not approved as a floor structure according to the code.

5. This drawing and associated calculations is the property of Minera Roof Trusses and Joists. Any copying, distribution and usage of these drawings without the permission from Minera Roof Trusses and Joists, is not allowed.

6. It is assumed that the trusses / joists are supported by drawn beams and columns. These supporting beams and columns are not designed by Minera Roof Trusses and Joists.

7. Straps shown on the layout drawing have been issued as guidance only. The overall responsibility lies with the Building Designer. If you require a quantity change please contact us.

_____ PFS - Gable Restraint Strap


_____ PST - Hanger Restraint Strap

8. Wind and stability bracing of the building:
 Out of plane bracing of trusses and stability bracing of the building need to be calculated separately on a building of this size.

This is not made by Minera Roof Trusses and Joists, but is assumed to be done by the building designer.

9. NO CUTTING, NOTCHING, DRILLING of any trusses, joists is allowed without written consent from Minera Roof Trusses and Joists.

10. Please refer to Truss Profiles for Stability Bracing

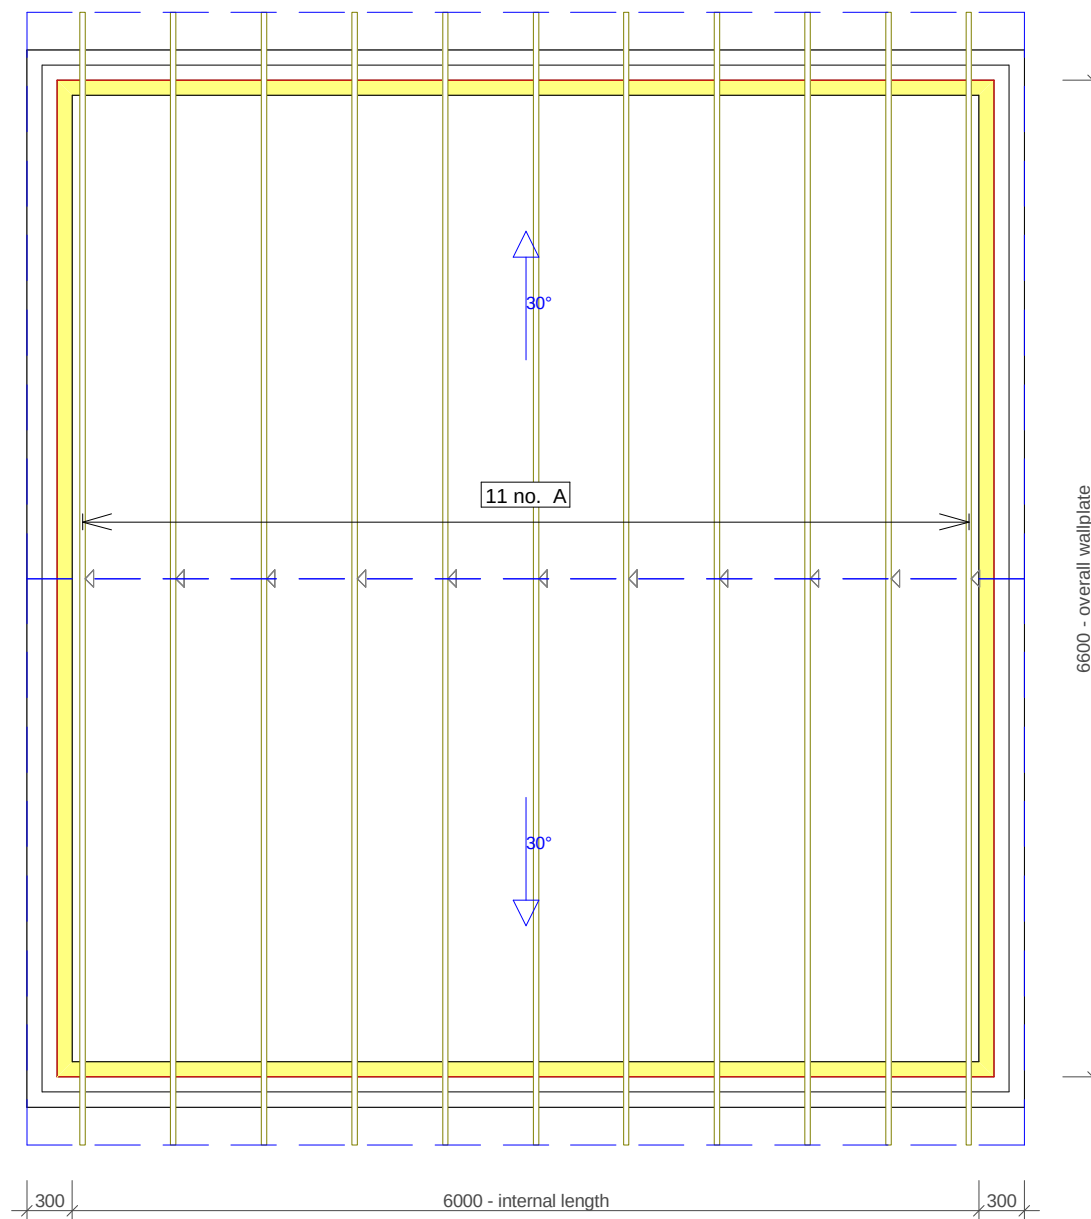

MINERA
ROOF TRUSSES & JOISTS

MINERA ROOF TRUSSES LTD

Five Crosses Industrial Estate, Minera
Wrexham LL11 3RD

Tel: (01978) 758869/758476/750287

Fax: (01978) 750293 www.minera-rooftrusses.com

SITE ADDRESS.	Garage Neldar Northgate Gosberton Spalding		REV. 20211117
	JOB NO.	21\4516-A	DRAWN HJ SCALE 1:50