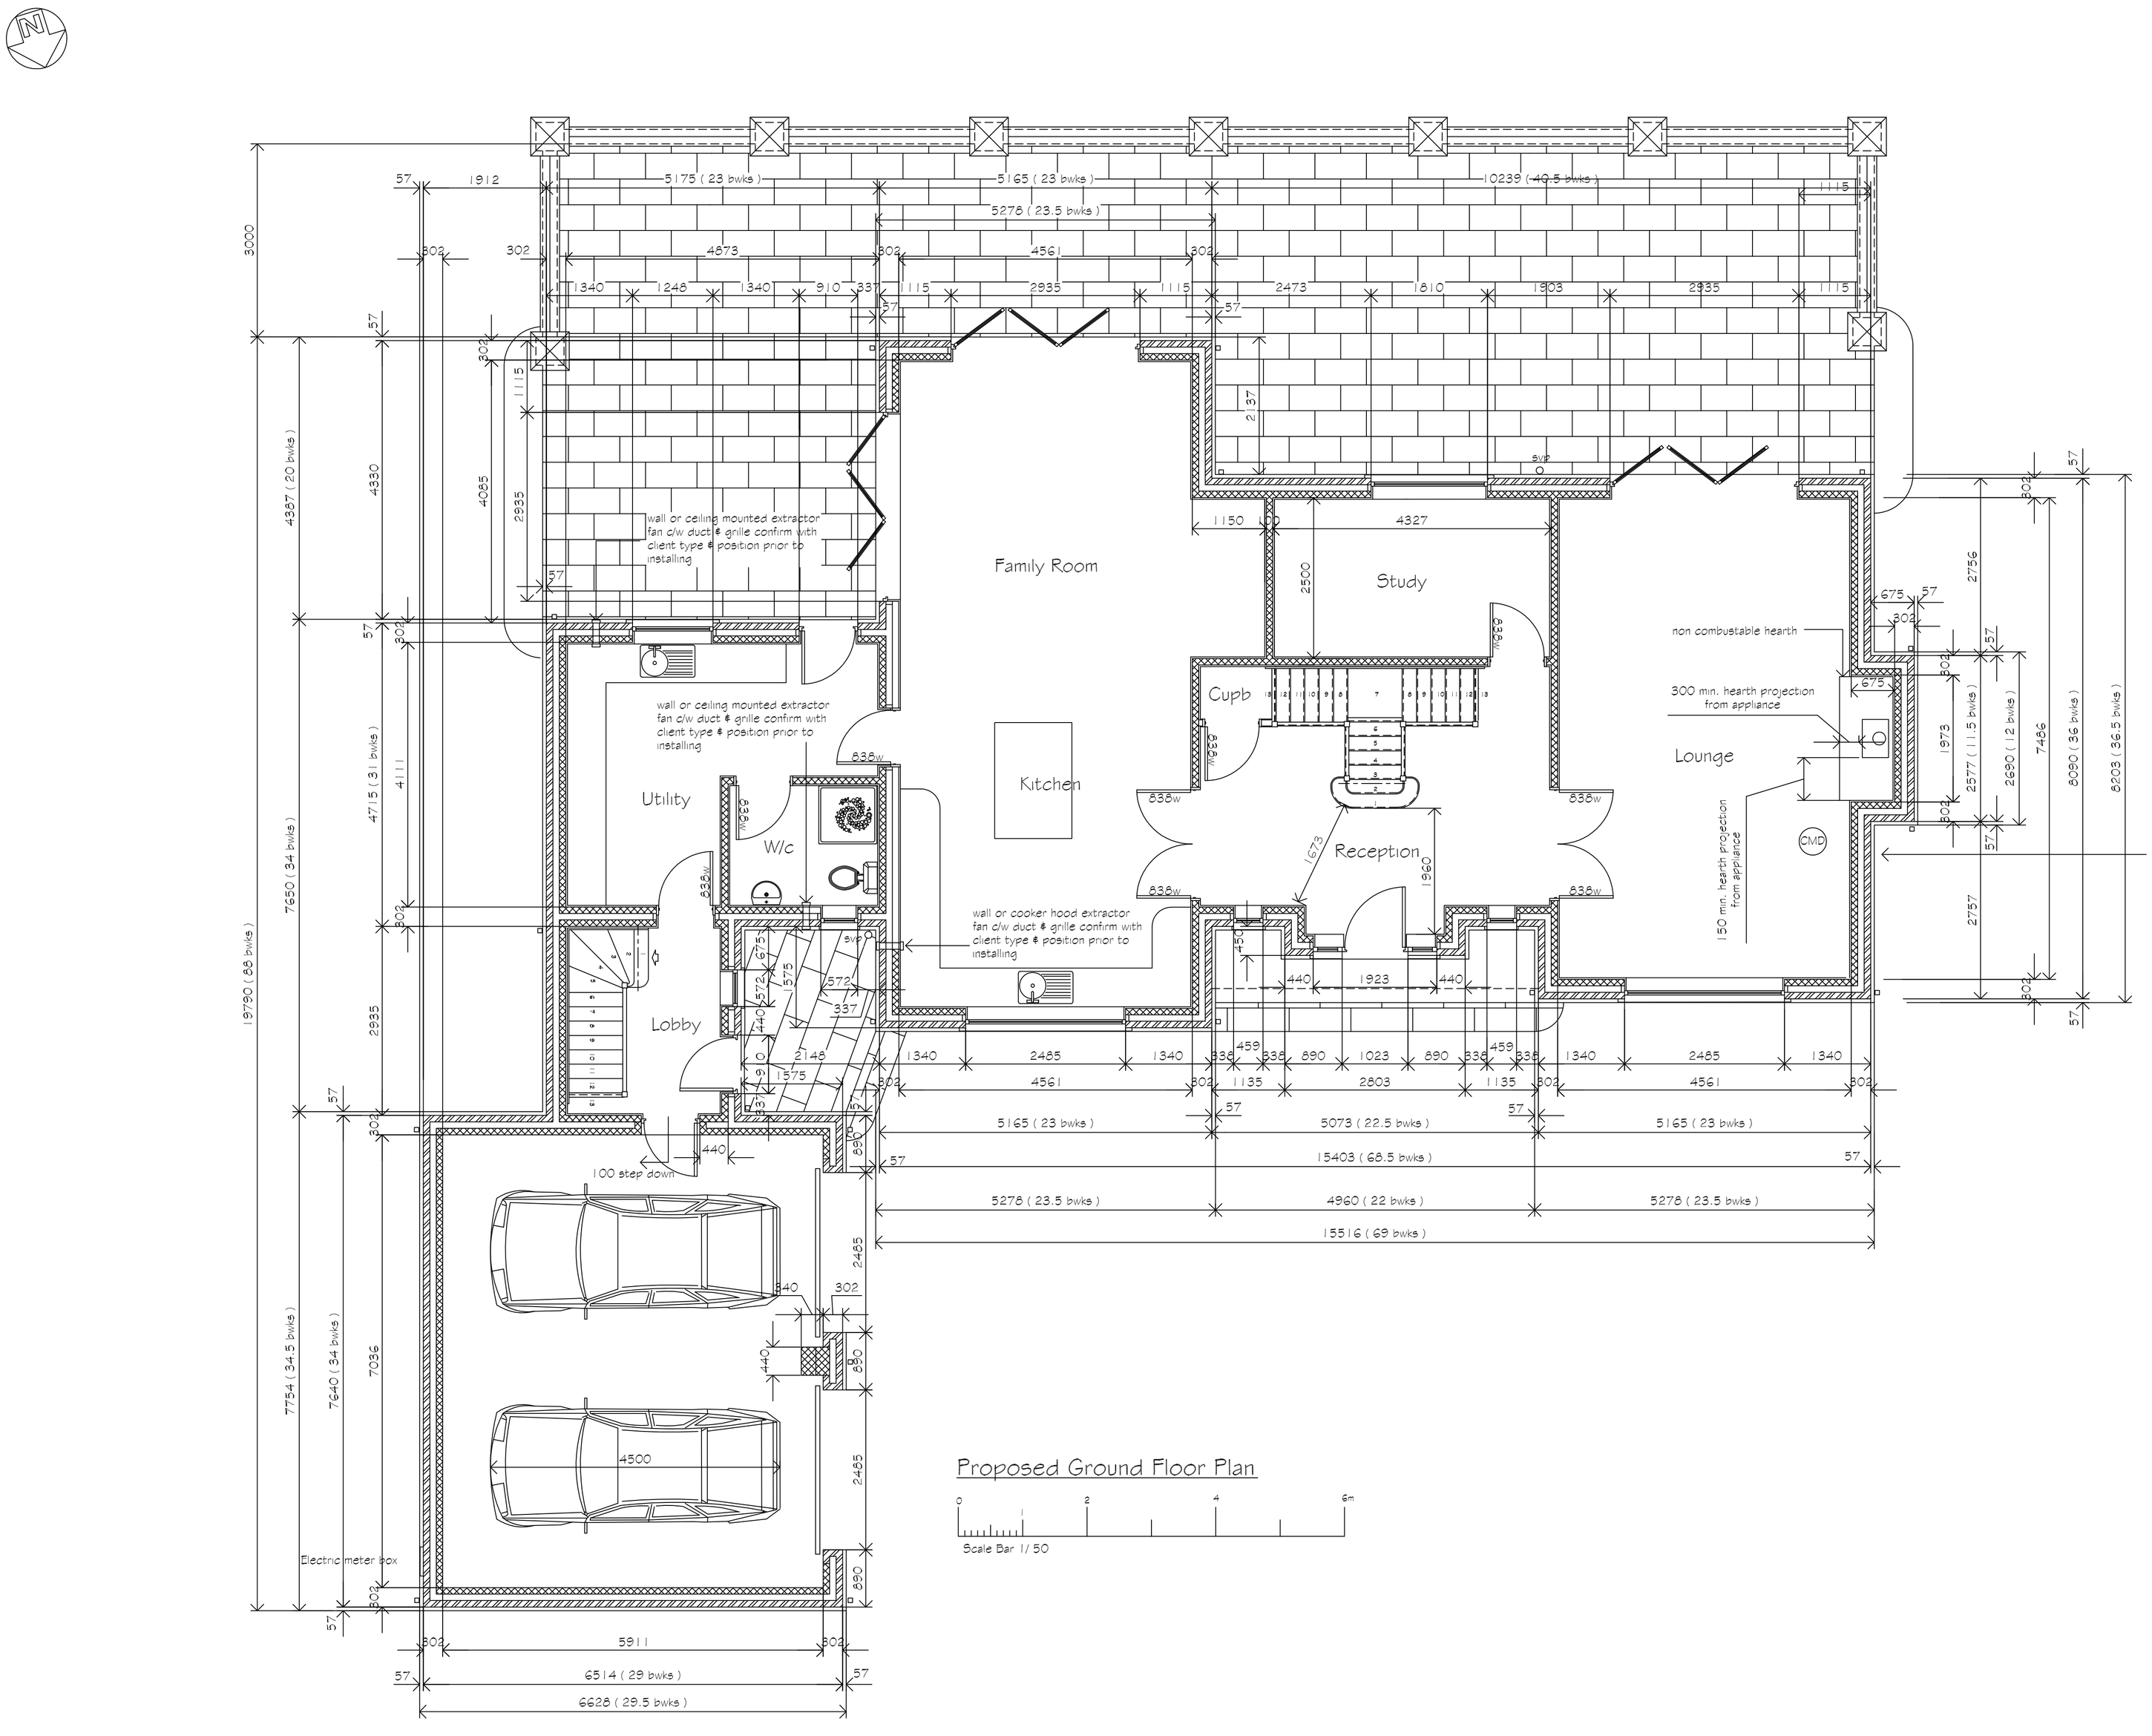


Proposed Ground Floor Plan

0 2 4 6m

Scale Bar 1/50

A Front elevation revised / window / door colour added mjw 11/12/20

REVISIONS		BY	DATE
DRAWN	MJW	DATE	21/10/20
SCALE	1/50	CHECKED	

CLIENT
Mr P. Thorold
5 Bank House Farm
Cooks Road
Gosberton
Spalding Lincs
PE11 4PE

PROJECT
Proposed replacement dwelling and change of use from agricultural to residential land at 7 Cooks Road Gosberton Spalding Lincs PE11 4PE

DETAILS
Proposed ground floor plan

Malcolm Watson
Architectural - Detailing Services
Residential - Commercial - Industrial - Agricultural
Planning & Building Regulations submissions
13 Wimberley Way, Pinchbeck, Spalding, Lincs. PE11 3RY.
Tel / Fax : 01775 767650
email : mjw13@btinternet.com

partner LABC

DRWG No. 595/2/2020 A