

LANDSCAPING, TREE AND SHRUB PLANTING

A- SILVER BIRCH (BETULA PENDULA) FEATHERED

all planting to be in accordance with BS 4428: 1989 and amendment no. 1 (1991)

all trees to be planted with minimum 600mm plastic mulch mat and to be staked, tied and tubed

1/3 to 1/2 bag of peat free and shrub planting compost to be incorporated into backfill for each tree hole

SOFT LANDSCAPING (SHRUBBERY) AREAS

PLANT NAME & SPECIFICATION (for planting season) Oct-Mar only

Berberis Thunbergii - Transplant 1+ 2 450-600mm high

Hedera Helix 'Hibernica' - 300-450mm spread, 9cm.pot, minimum of

3 no. breaks

Liquidum Ovalifolium 'Aureum' - 300-450mm high, 3L.pot

Prunus Lusitanica - 450-600mm high, 3L.pot


Pyracantha 'Soleil D'Or' - 450-600mm high, 3L.pot

Rosa Rugosa 'Frau Dagmar Hastrup' - 300-450mm high, Bare root

N.B. AFTER PLANTING 65MM DEEP LAYER OF MEDIUM GRADE BARK MULCH TO BE APPLIED.

SITE LAYOUT

1:100

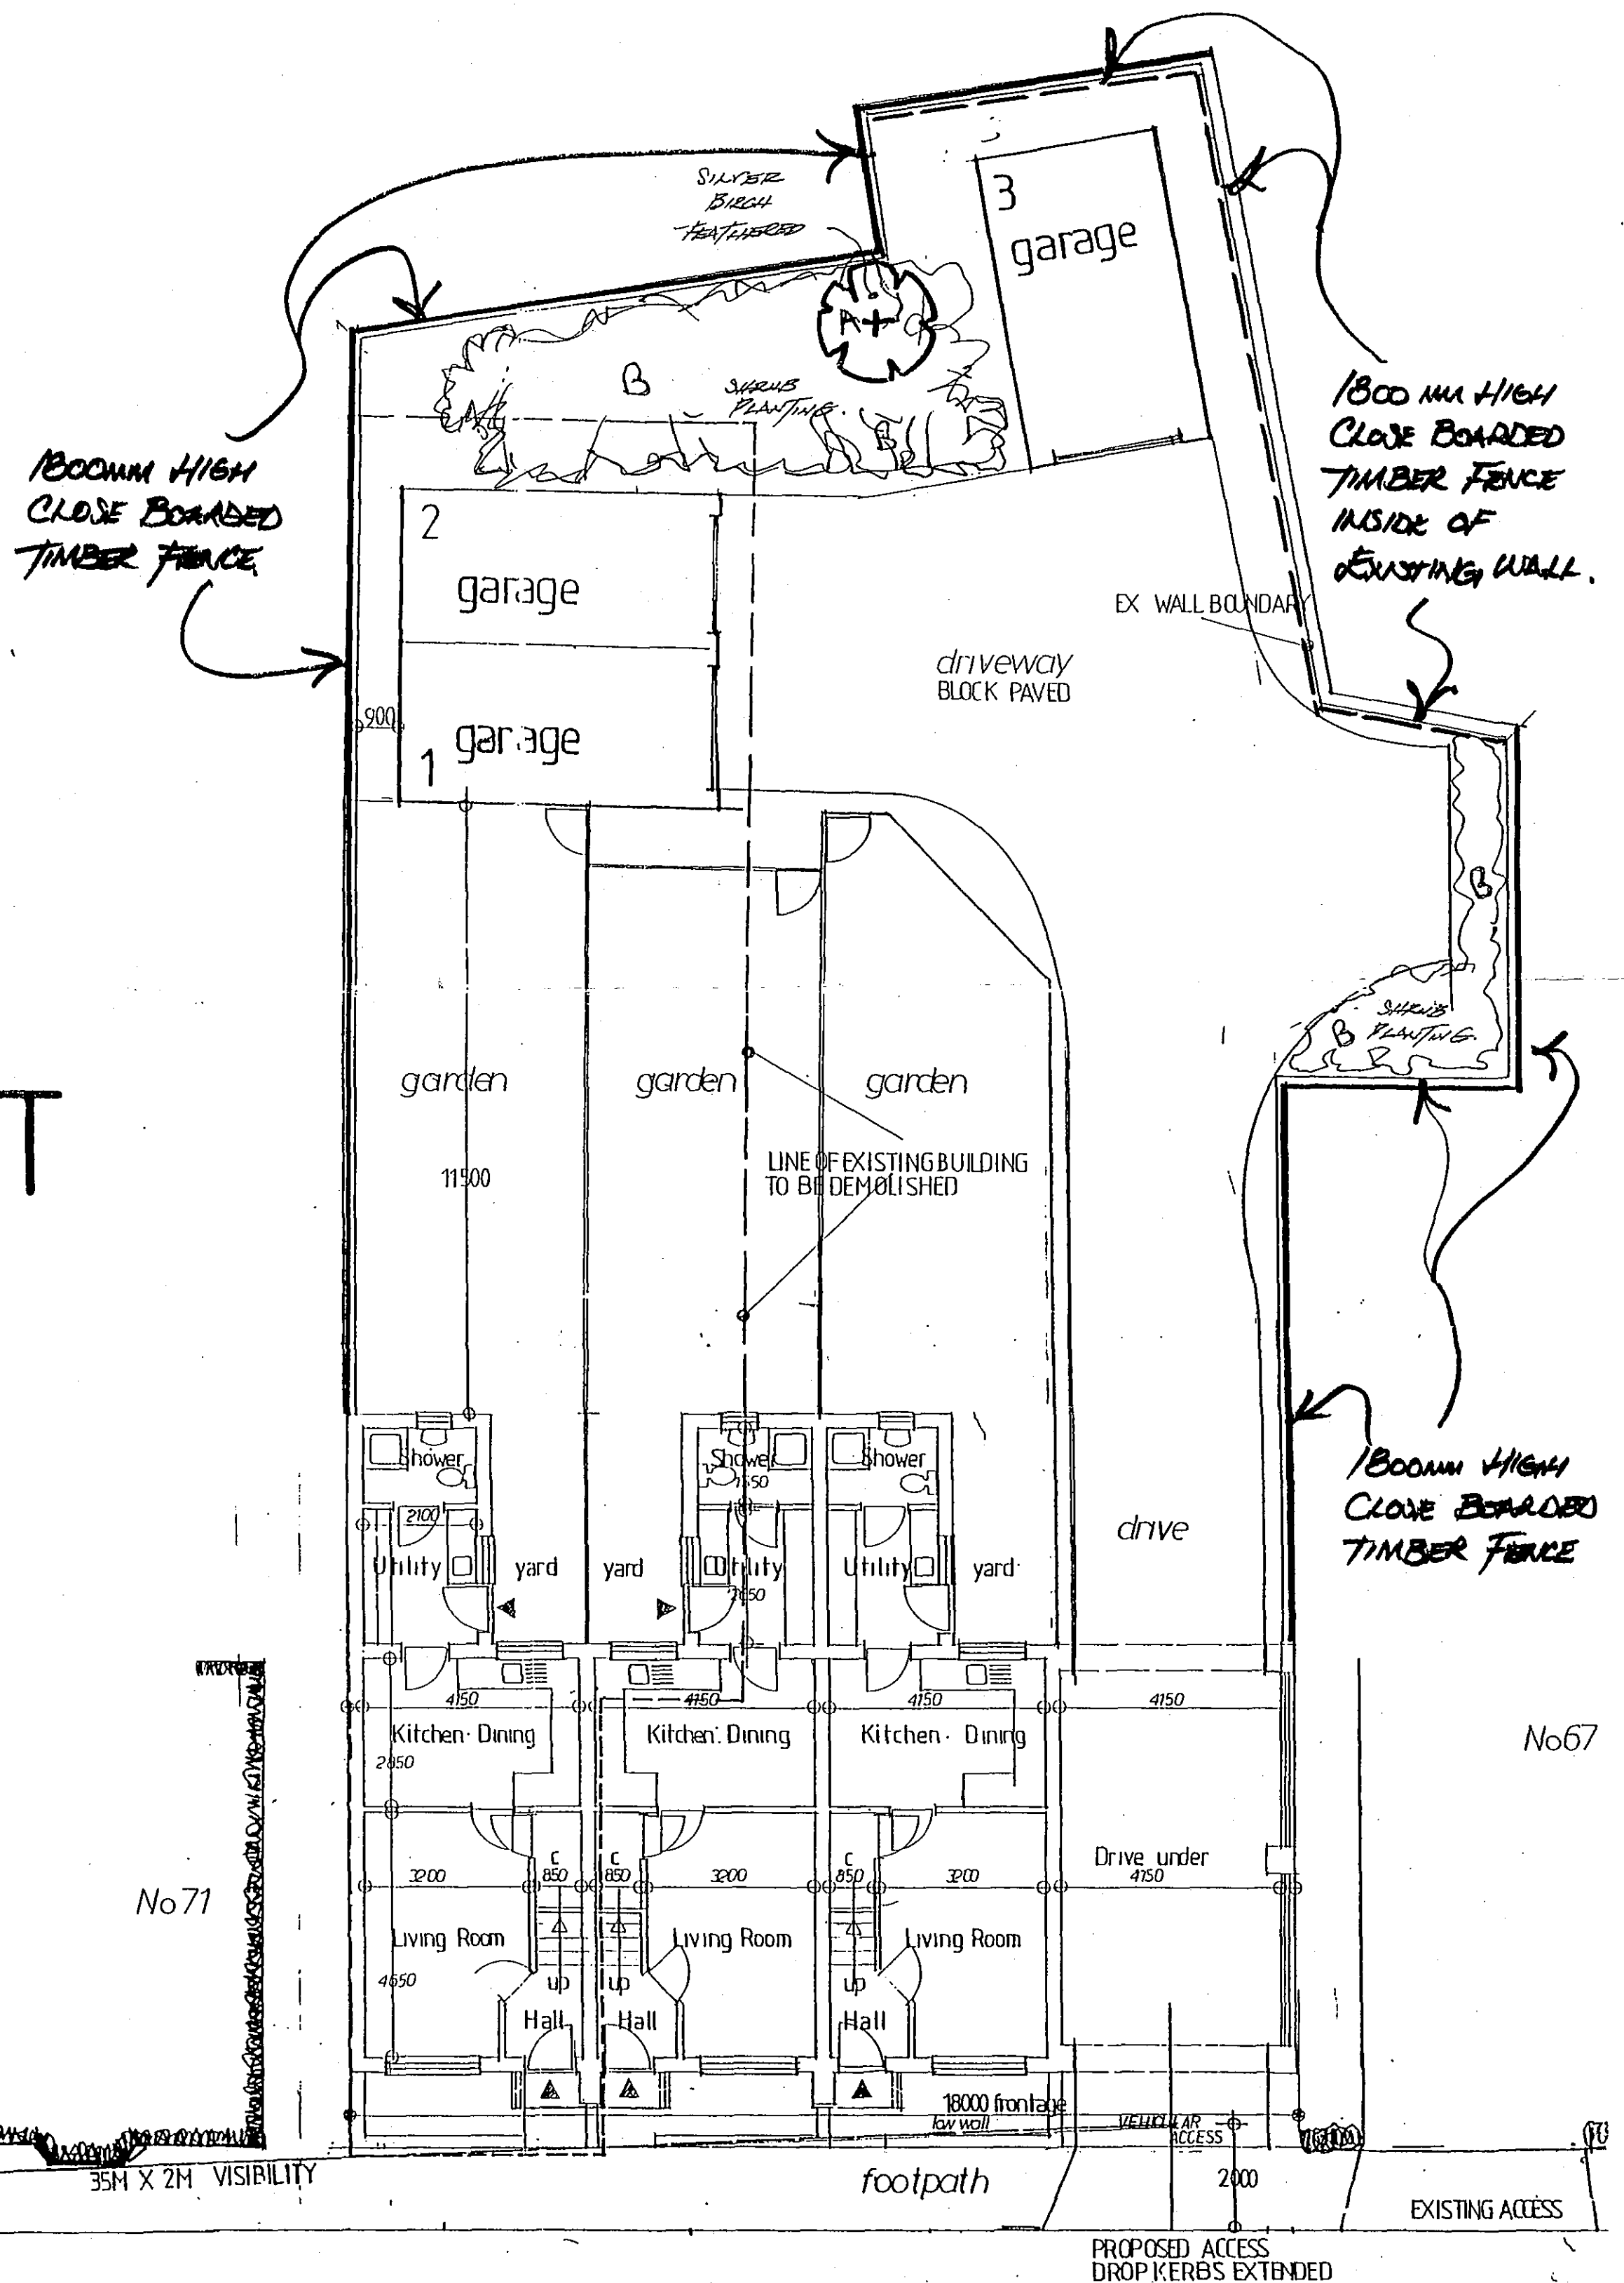

H I G H S T R E E T

DETERMINED
PLAN

SHOC
PLANNING & DEVELOPMENT
06 FEB 2008
Ref. 0155/08