


PROPOSED BARN EXTENSION

SAME CONSTRUCTION AS EXISTING
POLE BARN, SAME ROOF
HEIGHT.

DRAWING: POLE BARN OUTLINE PLAN & ELEVATIONS 02.

ROOF PLAN.

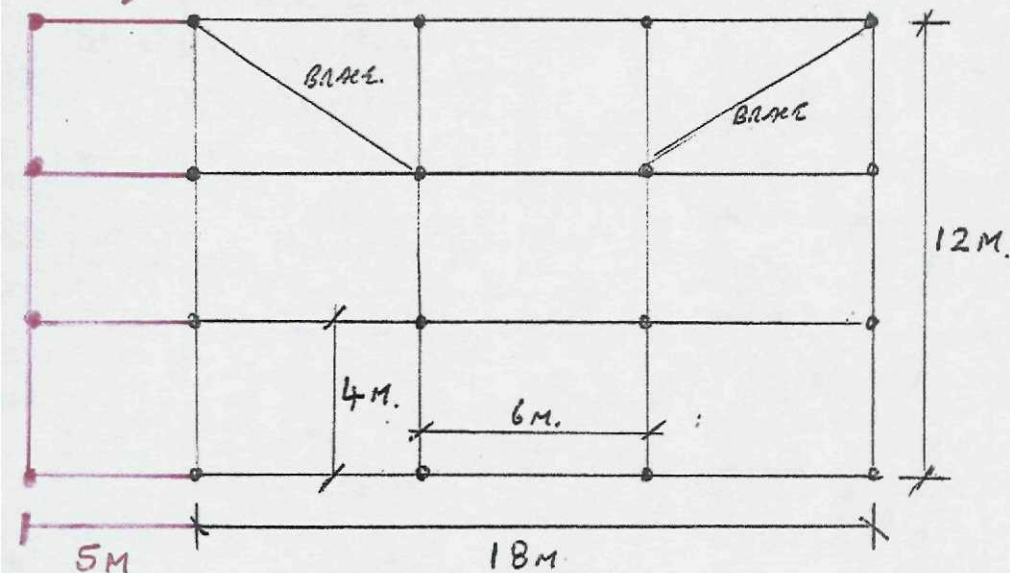

9 NO BAYS 6M x 4M.

16 NO. RECYCLED POLES EMBEDDED 1M INTO THE GROUND MINIMUM

ROOF BEAMS OF RECYCLED POLES OF VARIOUS LENGTHS BOLTED TO UPRIGHT POLES


WALLS, DOORS, ROOF ALL STEEL SHEETING
PAINTED DARK GREEN

FLOOR AREA 216M².

VOLUME 1,118M³.


FOSSILS FARM PROPOSE TRADITIONAL
POLE HAY BARN & TRACTOR STORE
NORTHGATE GOSBEATON PE11 4LJ.
OWNER MR. C. WHITWELL.

END ELEVATION.

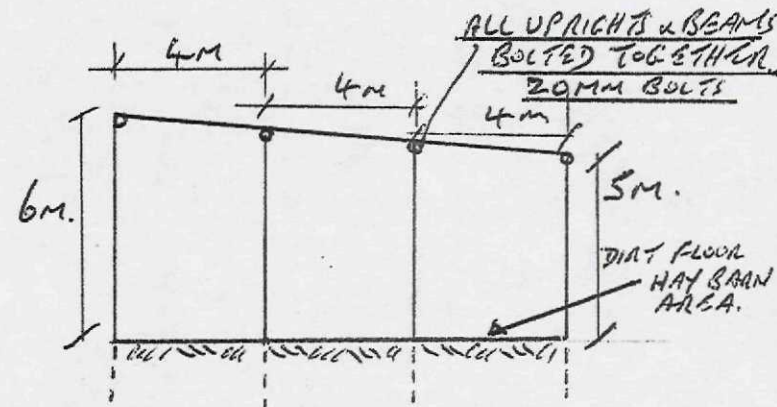

NOTES.

- ① EXISTING BARN PLANNING APPROVE. & BARN BUILT. REF. H08-0546-09 DATED 06-AUG-2005
- ② THE CONSTRUCTION IS IDENTICAL AS THE ORIGINAL BARN
- ③ THE USE OF THE EXTENSION IS IDENTICAL AS THE ORIGINAL BARN.

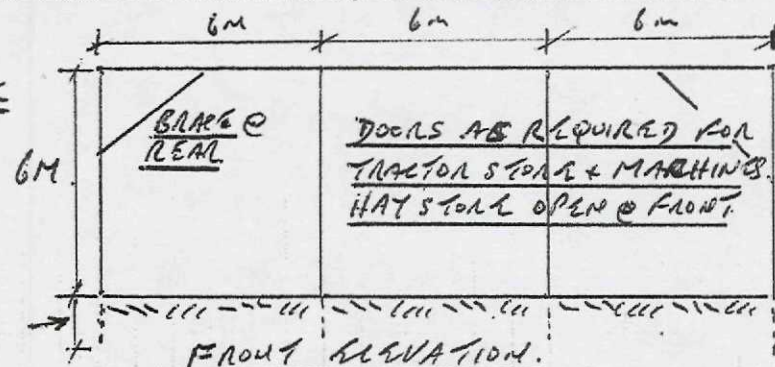

NOTE: THE DESIGN & CONSTRUCTION HAS BEEN
BASED ON A NUMBER OF SOUTH LINCOLNSHIRE
EXISTING TRADITIONAL POLE STORAGE BARNS.

[Signature]