



PROPOSED NEW POLE BARN

DRAWING: POLE BARN OUTLINE PLAN & ELEVATIONS (PROPOSED) BARN No. 2

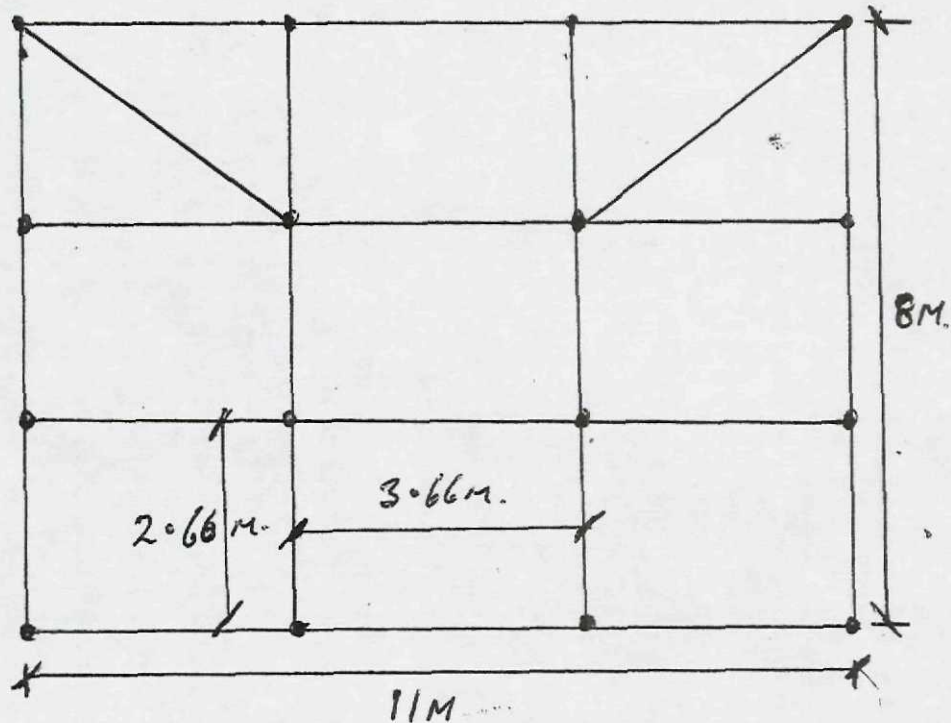

POSSIBLE FRAME
NORTH ELEVATION
P&H L.J.

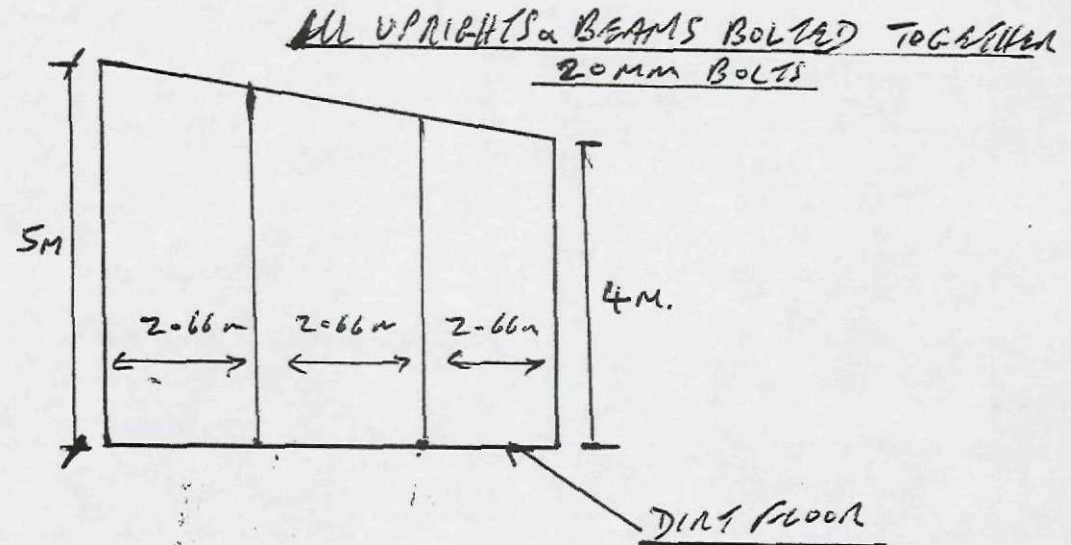

9 NO. BAYS 2.66m x 3.66m

16 NO RECYCLED POLES EMBEDDED 1m MINIMUM INTO THE GROUND

WALLS, ROOF, DOORS, ALL STEEL SHEETING
PAINTED DARK GREEN.

FLOOR AREA 88 m².

VOLUME 400 m³.

NOTE

THE DESIGN AND CONSTRUCTION
DETAILS ARE IDENTICAL TO THE
EXISTING BARN.

CHRISTOPHER WHITMAN