




Existing Front South Elevation

Existing Side East Elevation

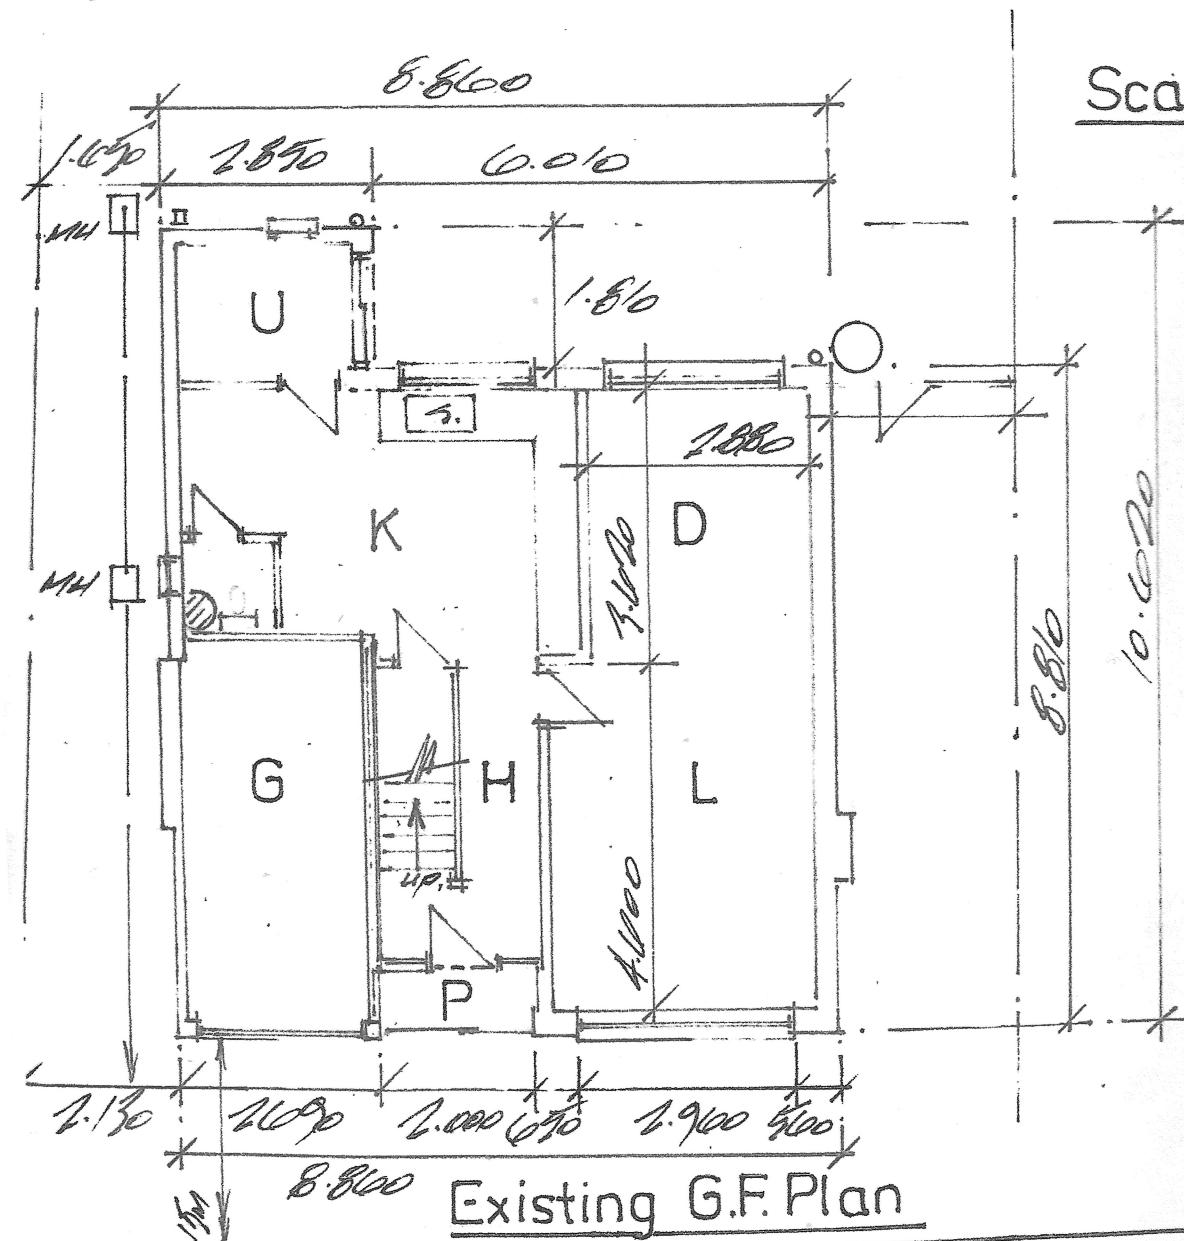

Scale 1:100

Existing

DN° 1