



DR N° 4

SCALE
1:100



Proposed Front South Elev.

Proposed Rear North Elev.

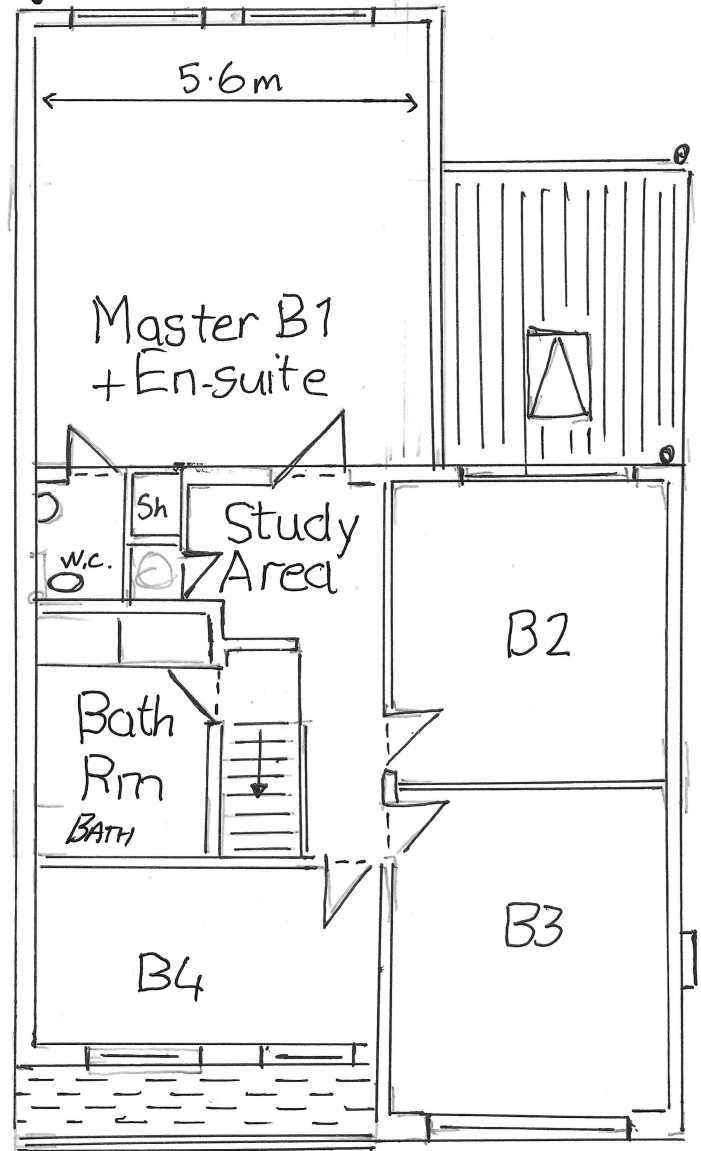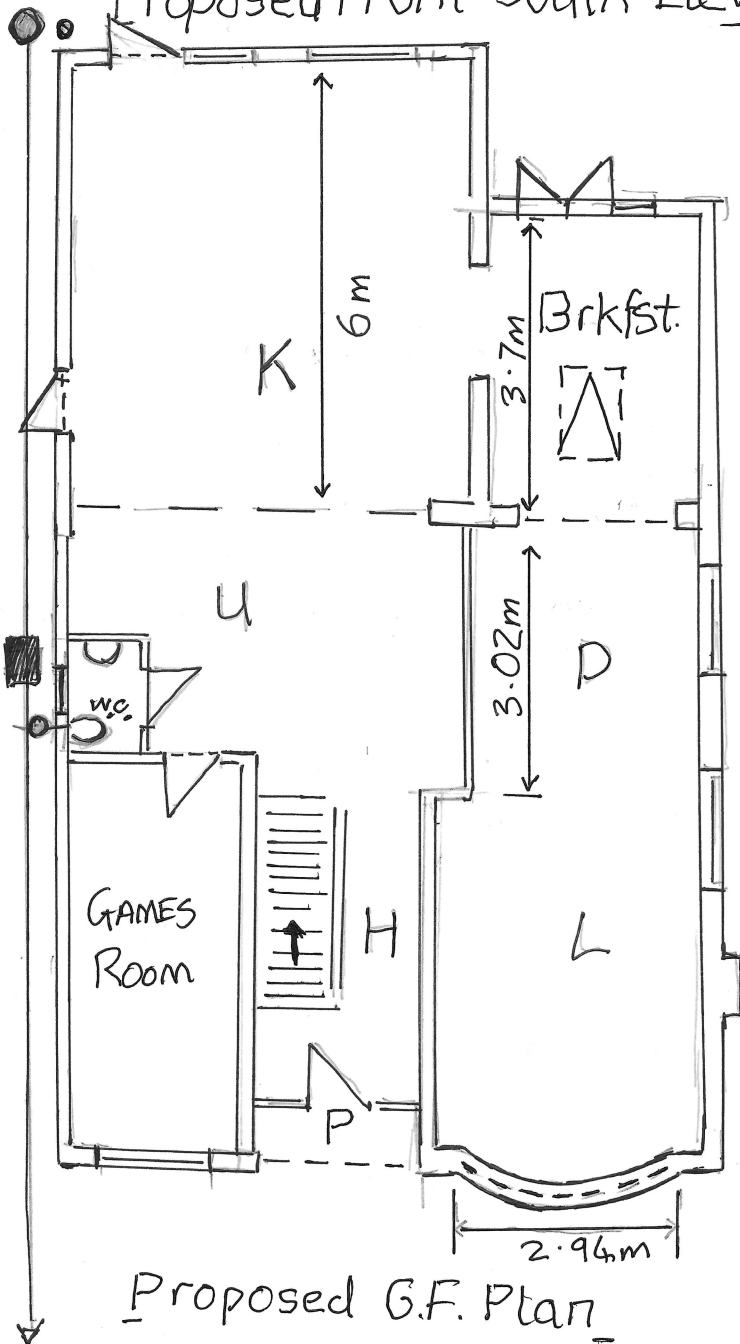

Proposed G.F. Plan

Proposed F.F. Plan

Proposed Elevations & Plans for Extensions at 11 Bow