
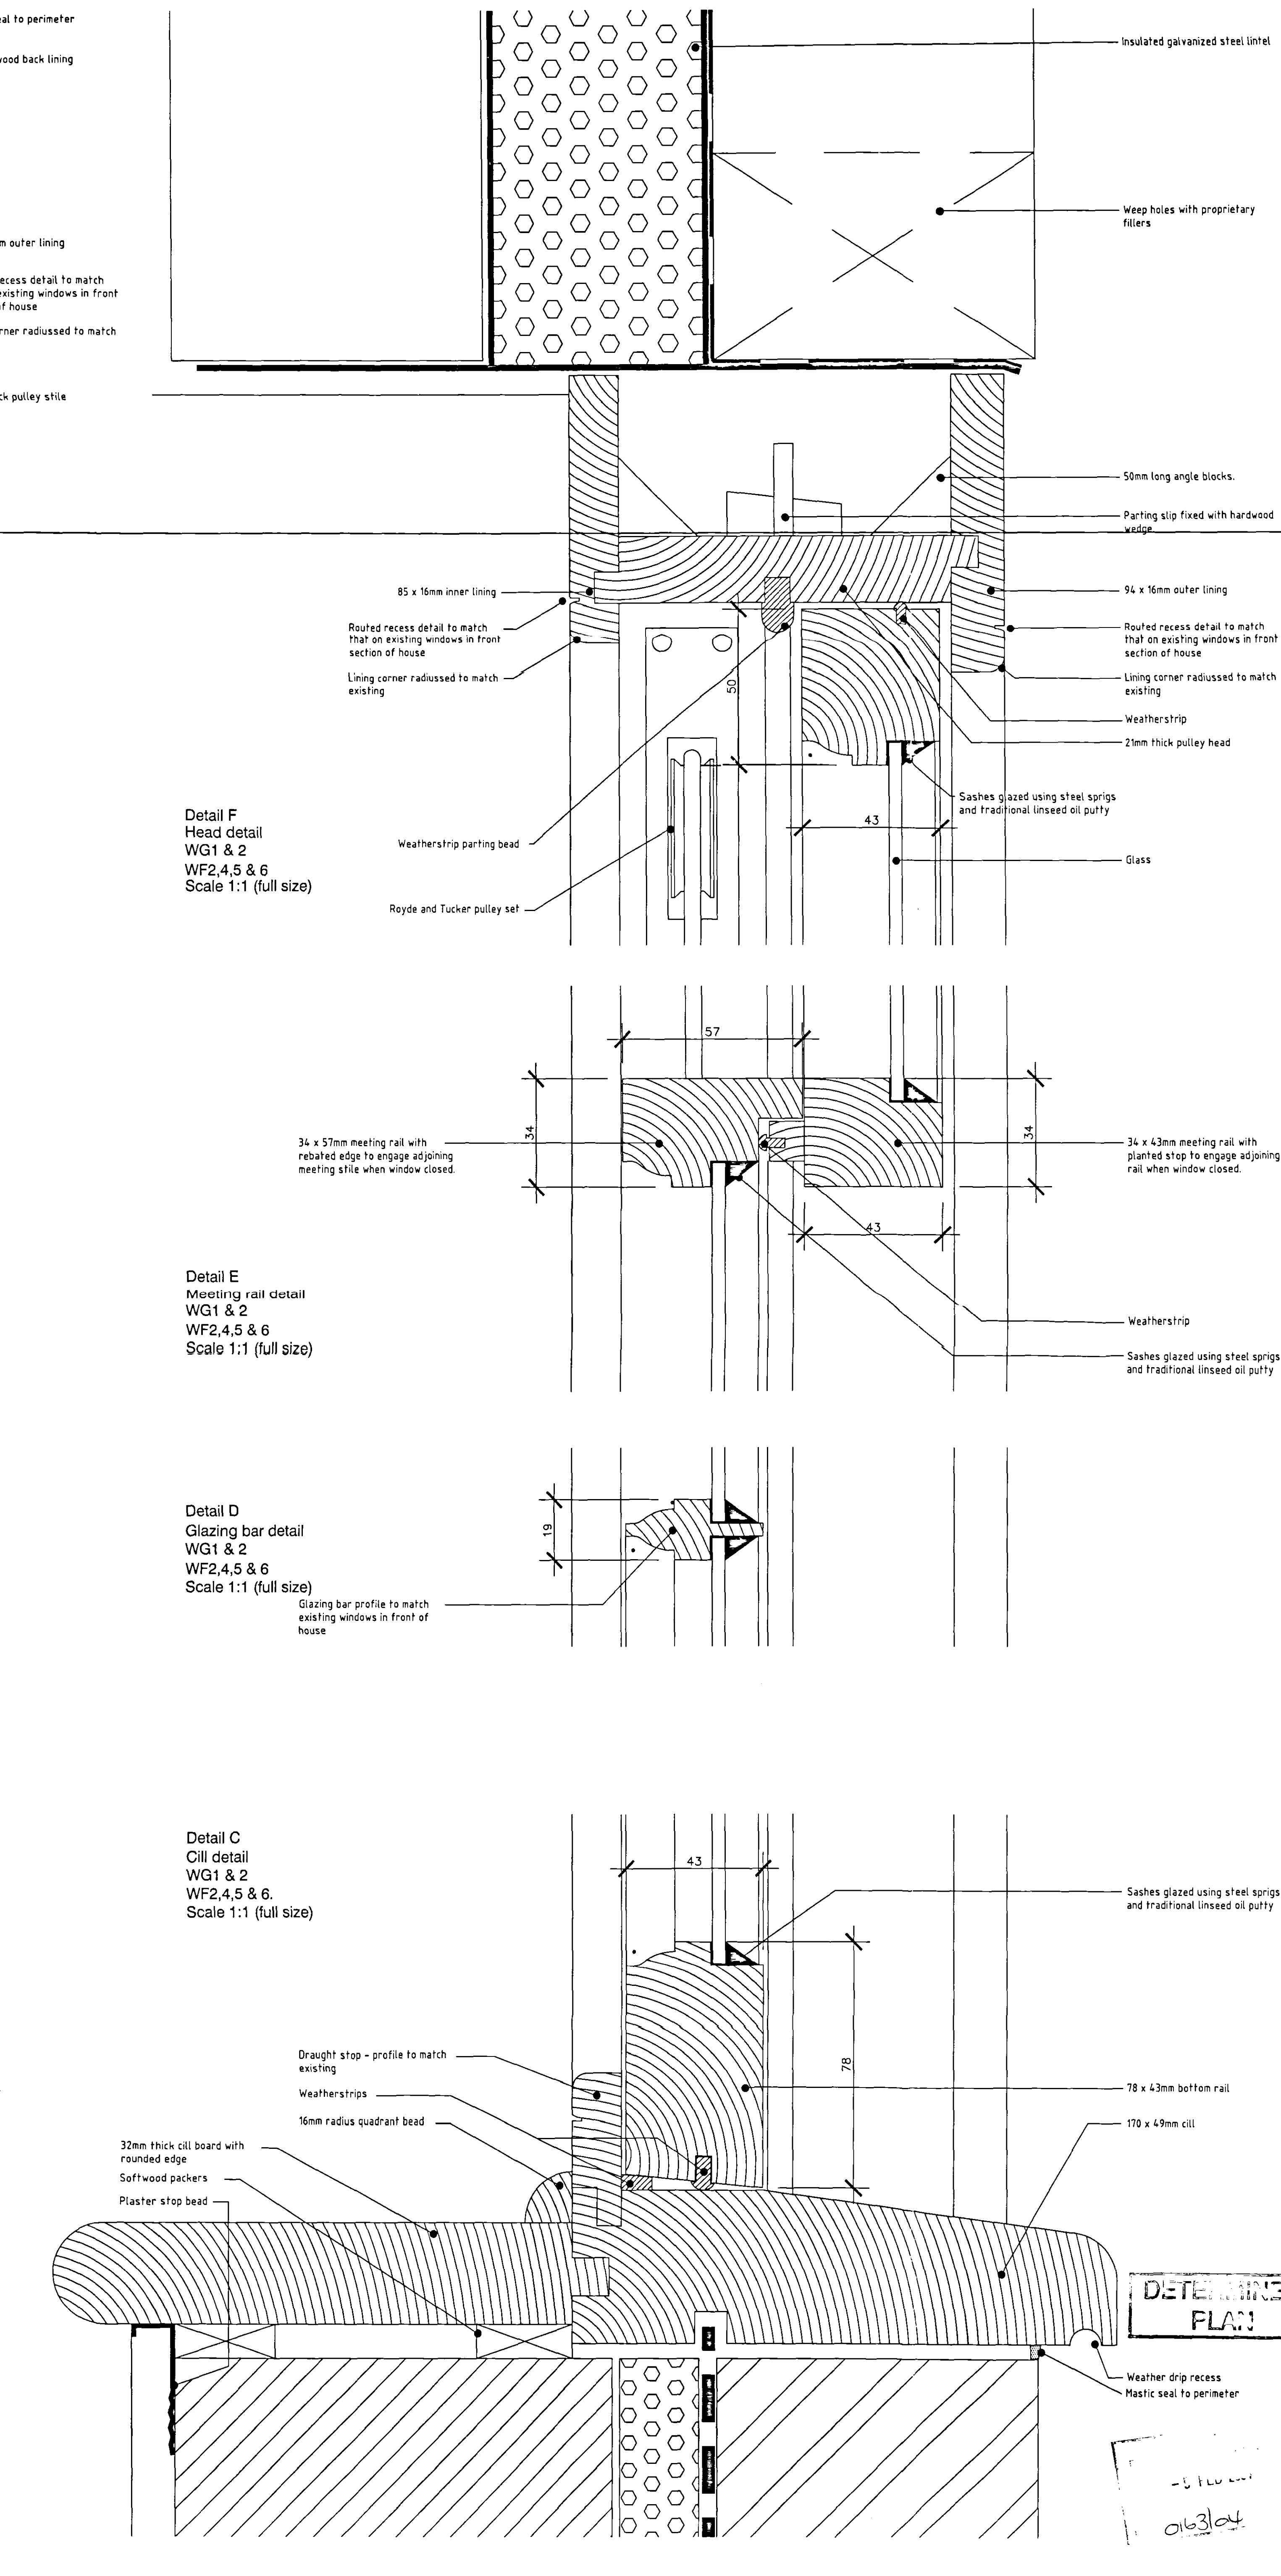
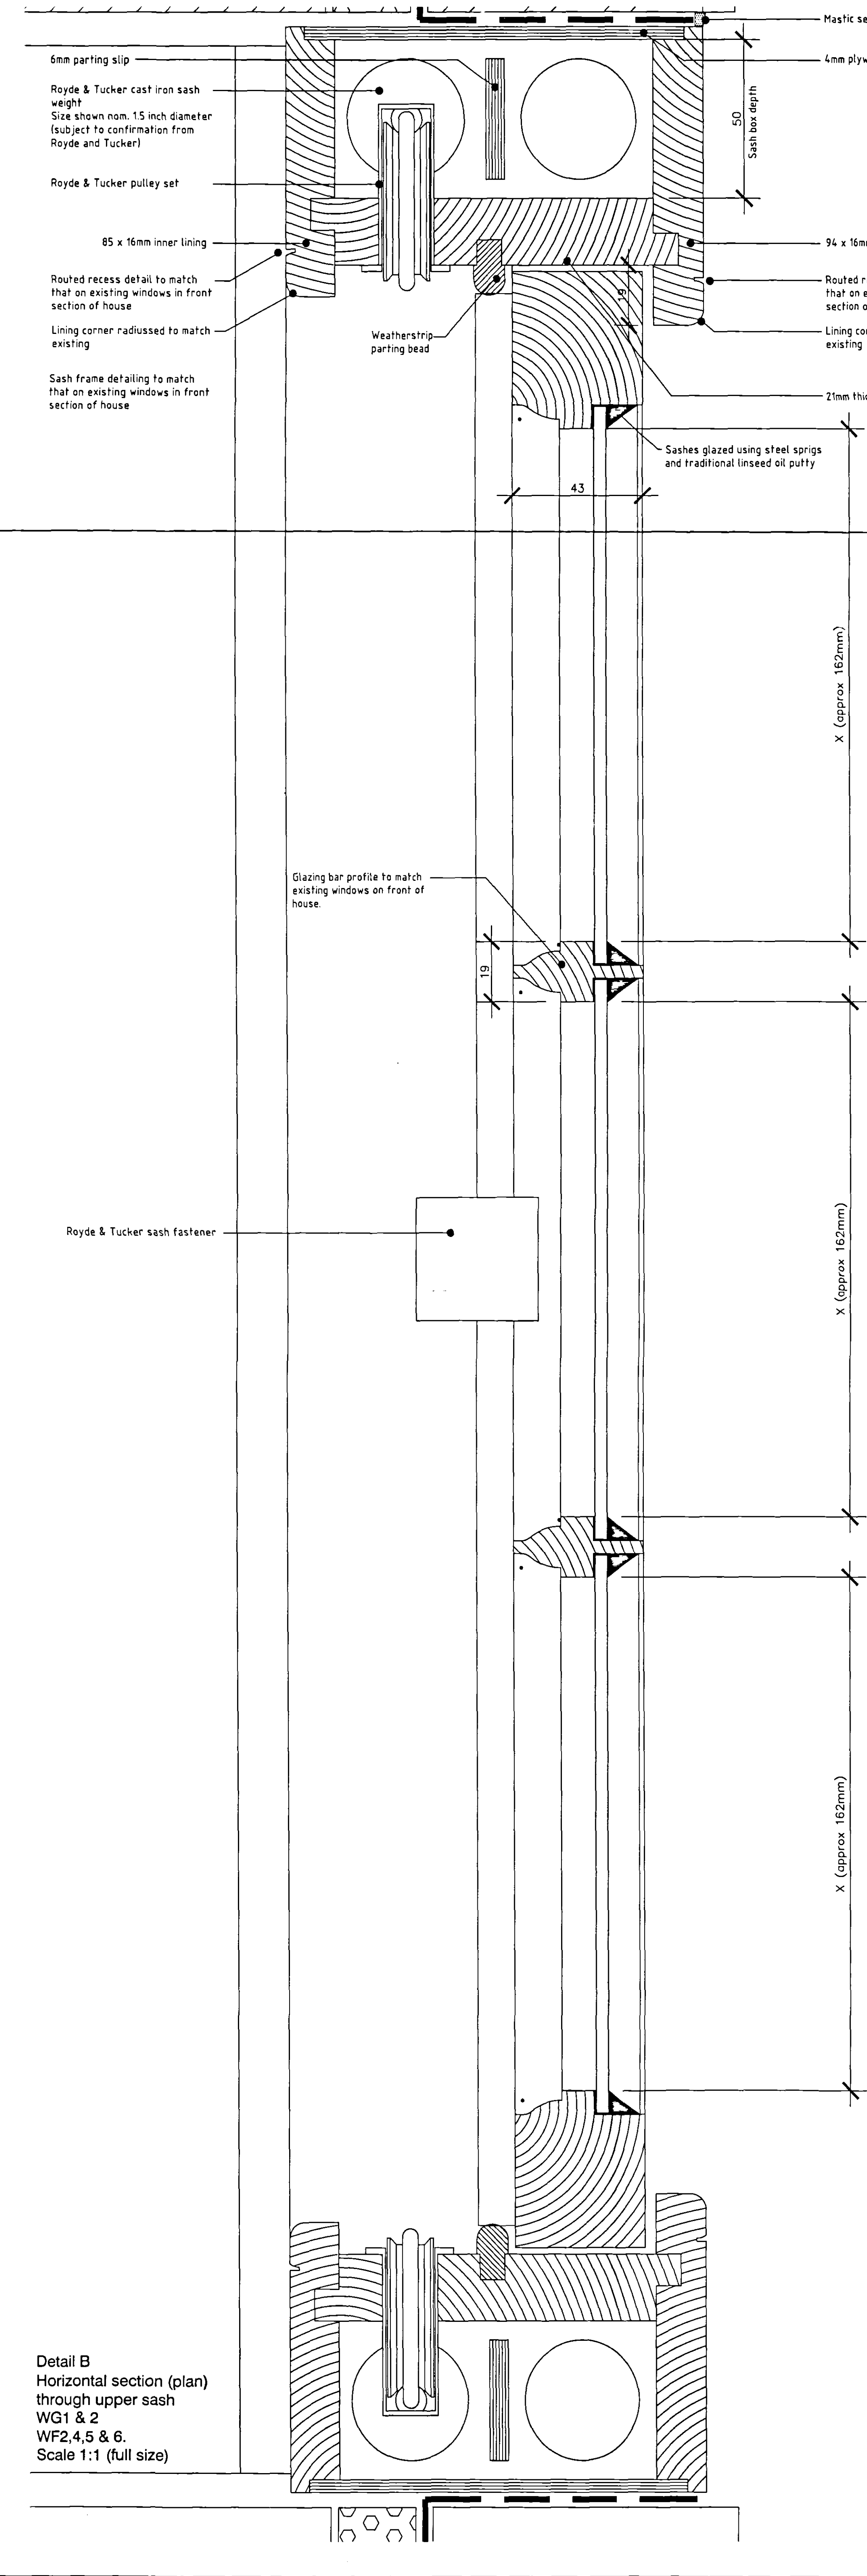


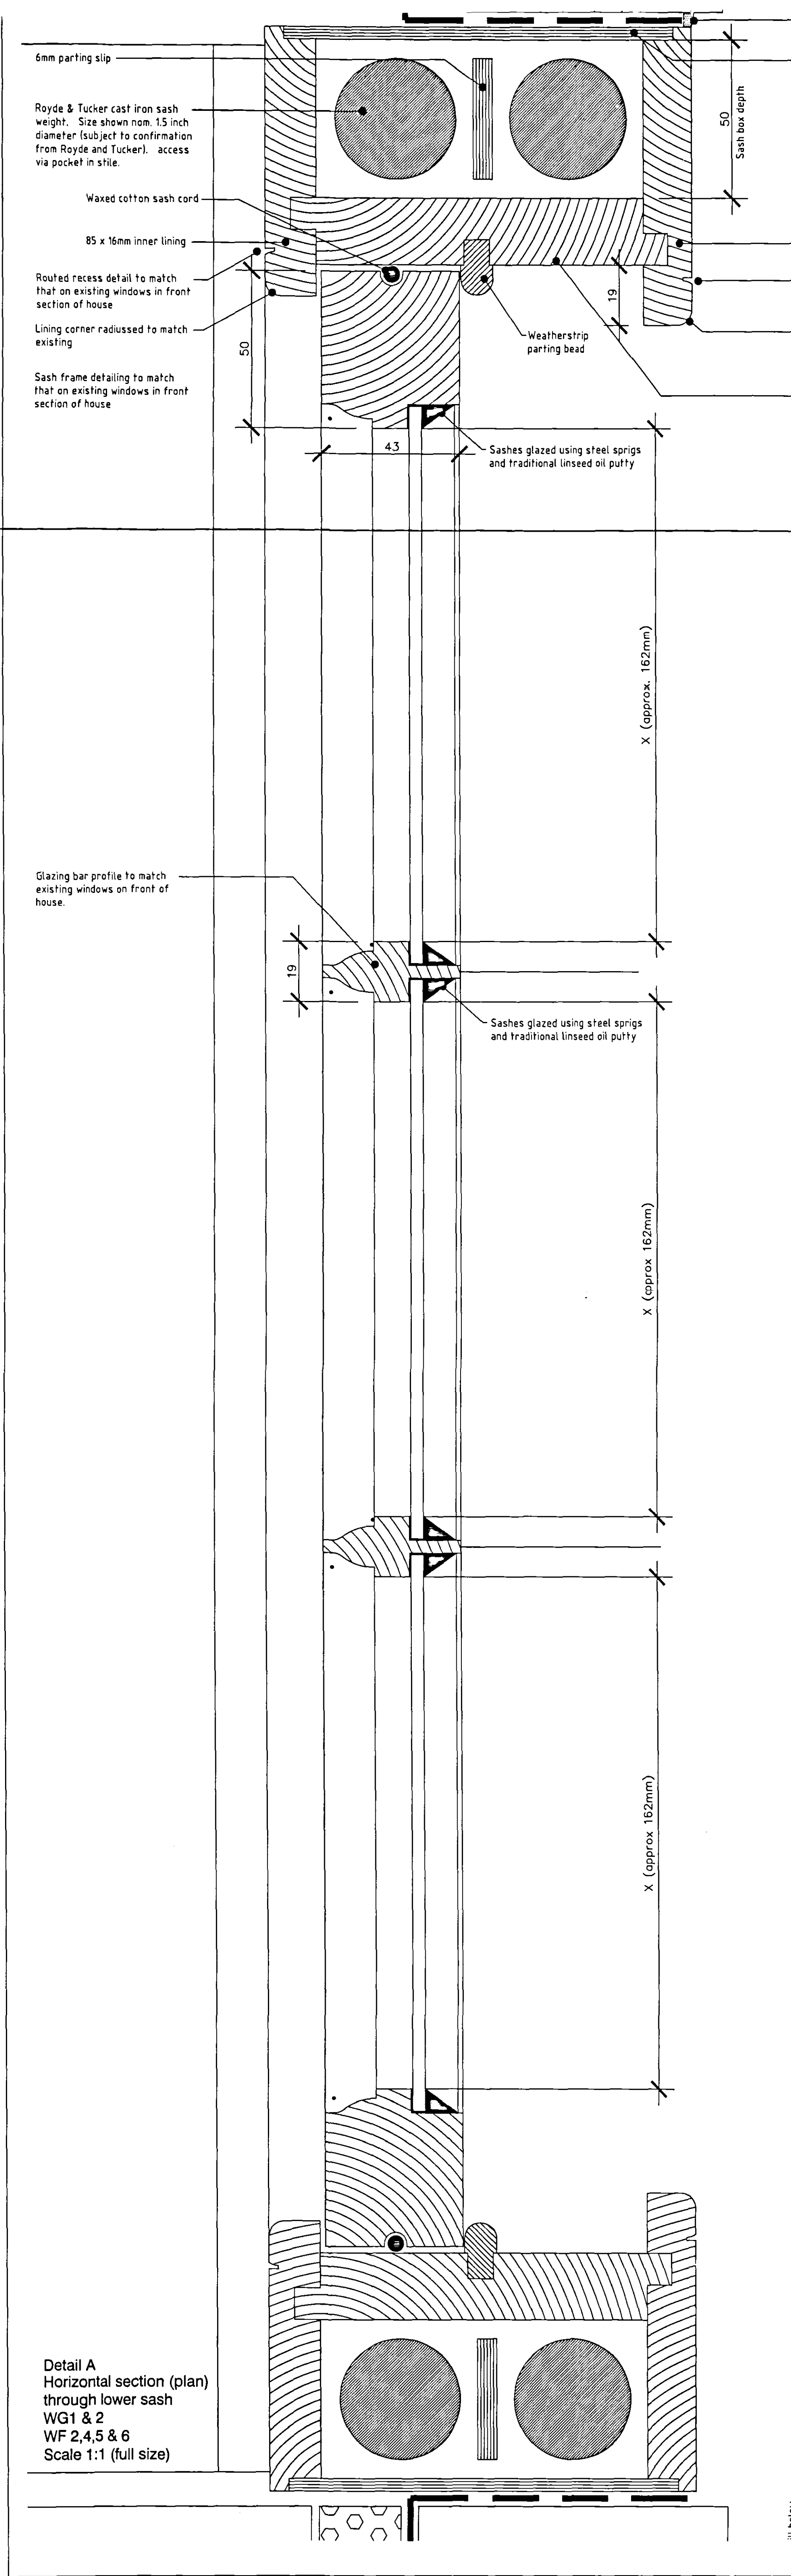

ON FILE AND REVIEW: THIS DRAWING IS TO BE USED BY THE CLIENT AND REMAINS THE PROPERTY OF THE CLIENT. NO PART OF THIS DRAWING IS TO BE REPRODUCED OR TRANSMITTED IN ANY FORM OR BY ANY MEANS, ELECTRONIC OR MECHANICAL, INCLUDING PHOTOCOPYING, RECORDING, OR BY ANY INFORMATION STORAGE AND RETRIEVAL SYSTEM, WITHOUT THE WRITTEN PERMISSION OF OGLEBY & LIMB LTD. ANY DIMENSIONS NOT SHOWN ARE TO BE CHECKED AND AGREED WITH OGLEBY & LIMB LTD.

All ironmongery to be obtained from:
F W Architectural Hardware Ltd.
Unit 2B, Spalding Road, Sutterton, Boston,
Lincolnshire PE20 2ET
Tel: 01205 460 872
Fax: 01205 460 875

Rev	Date	Description	By
1			

Ogleby & Limb Ltd
Chartered Architects
and Building Surveyors
67 London Road
Norwich, Norfolk
NG24 1RZ
Tel: 01603 700300
Fax: 01603 700300
e-mail: design@ogleby-limb.co.uk

Client:
Mr & Mrs D Matthews

Project:
Extension to Farm House
The Firs, Siltside, Gosberton Risegate

Drawing Title:
Window Details Sheet 2 of 3
FOR APPROVAL

Date: April 2003 Scale: As shown
Drawn by: AJO Checked by: DAL

Drawing Number: A0026-14 Rev: A