
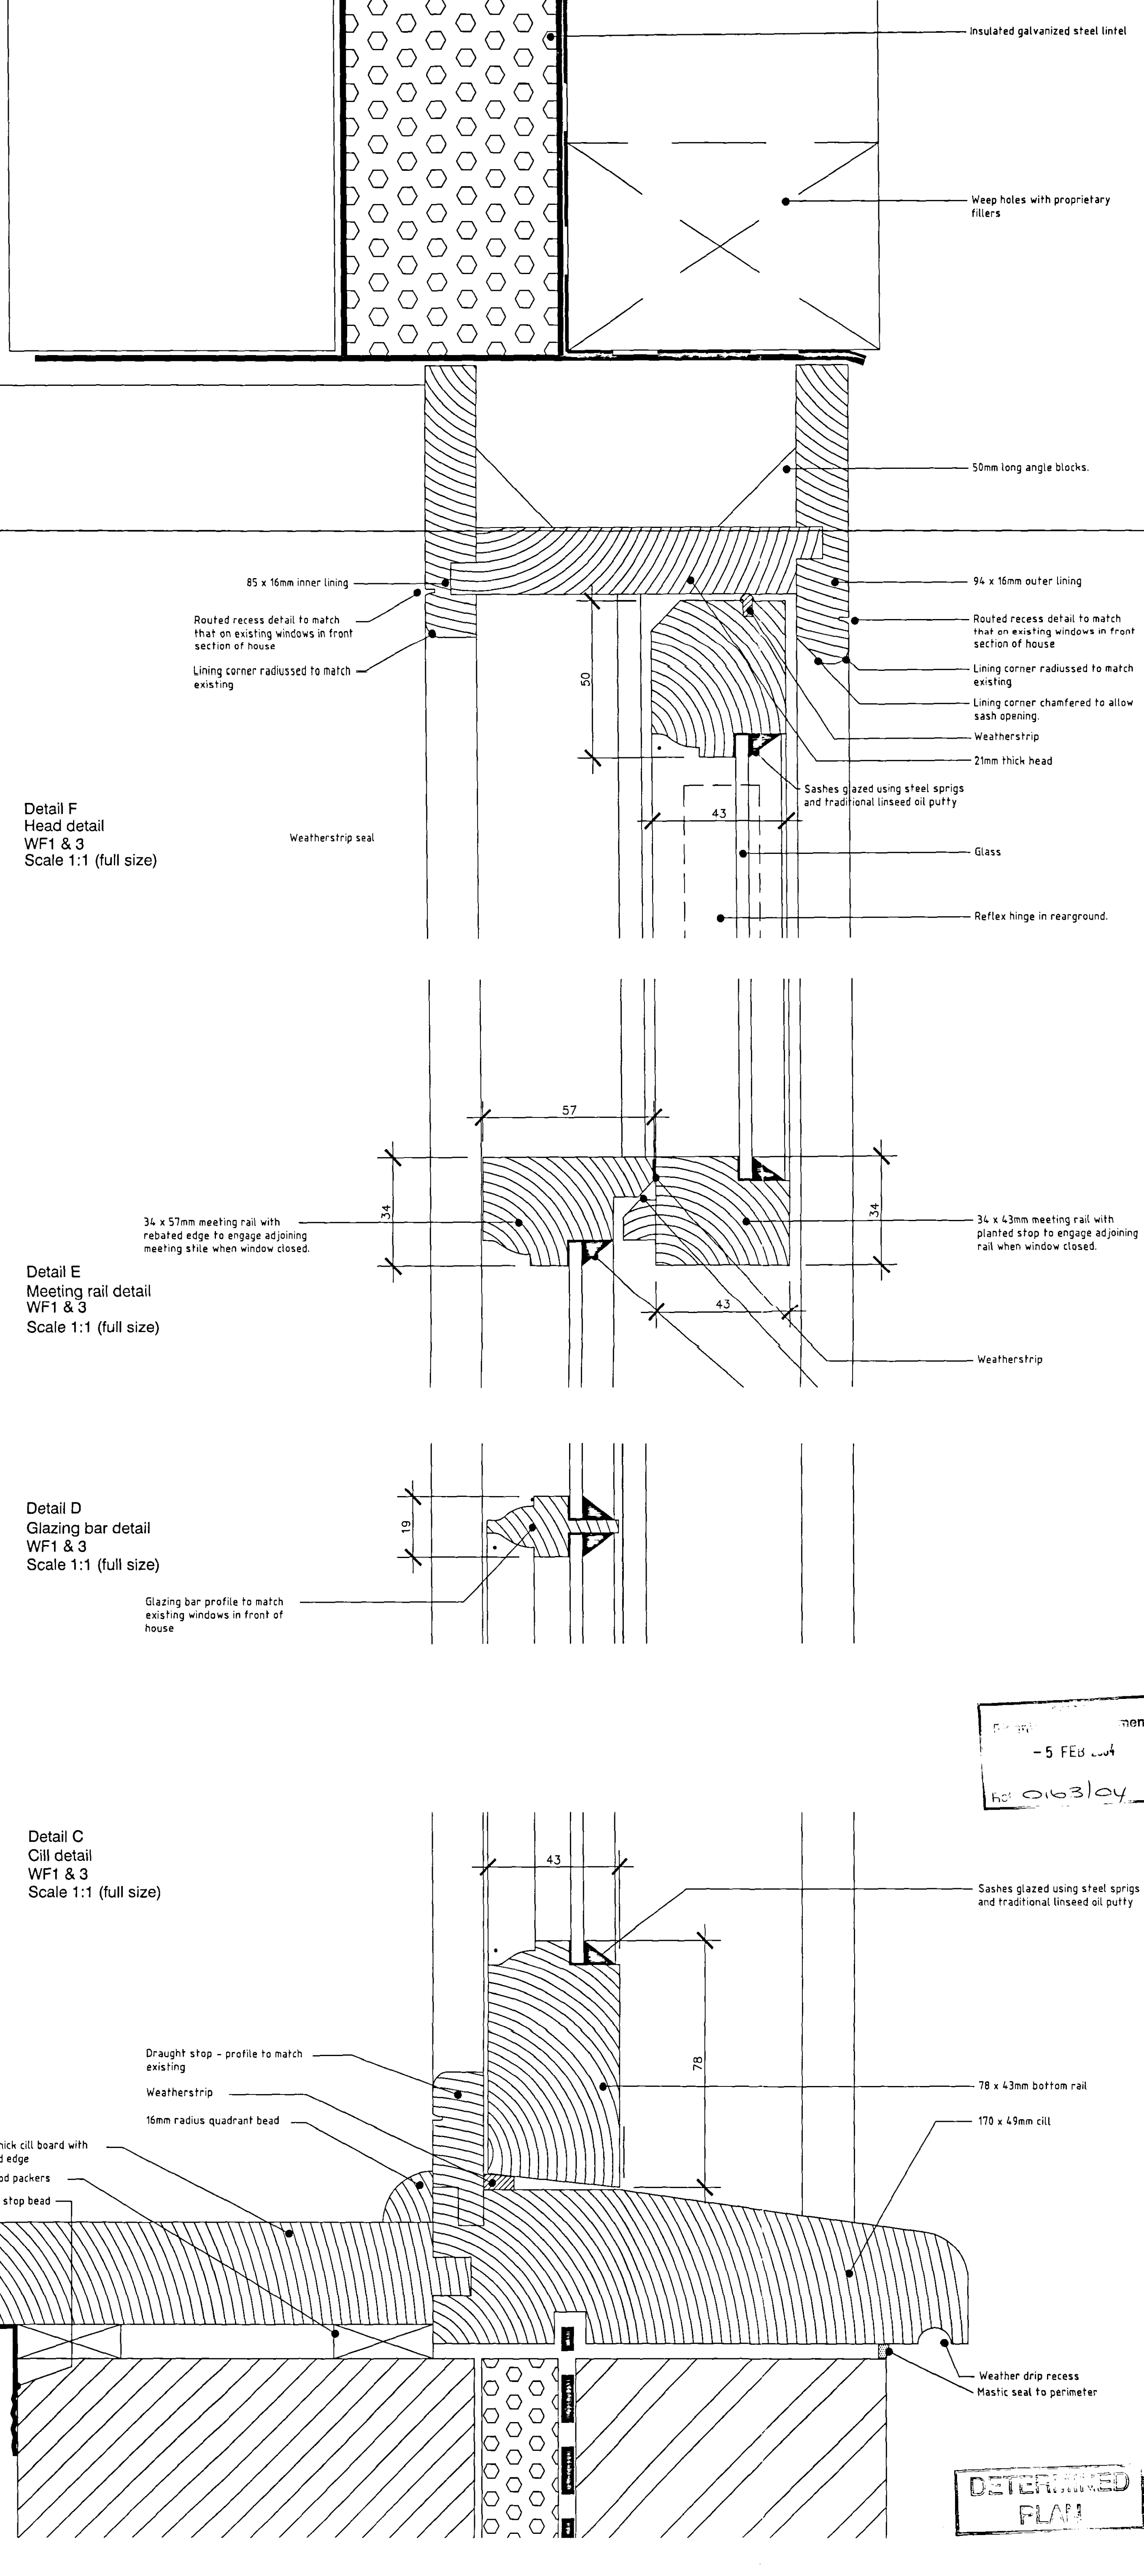
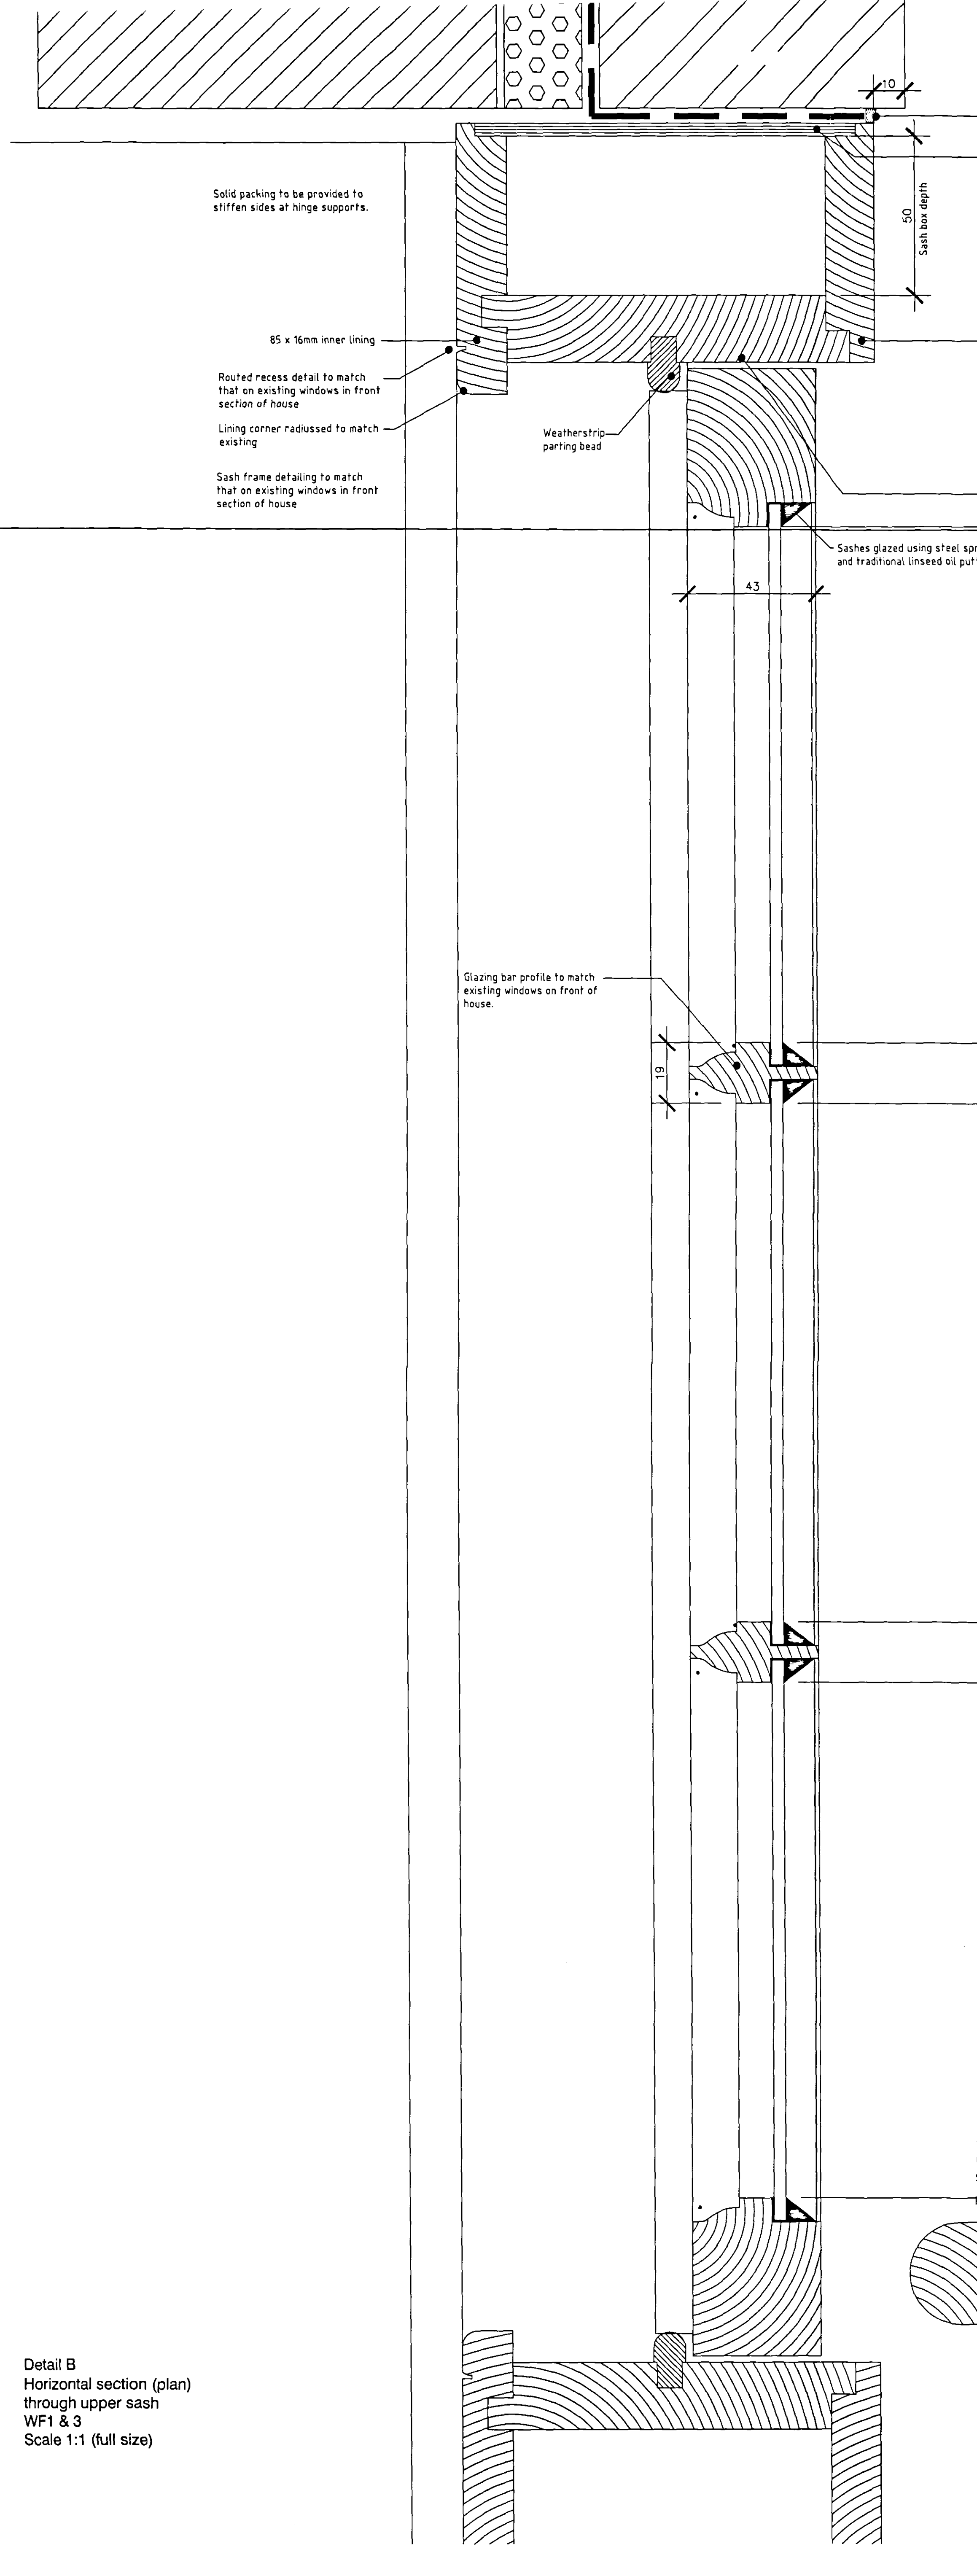


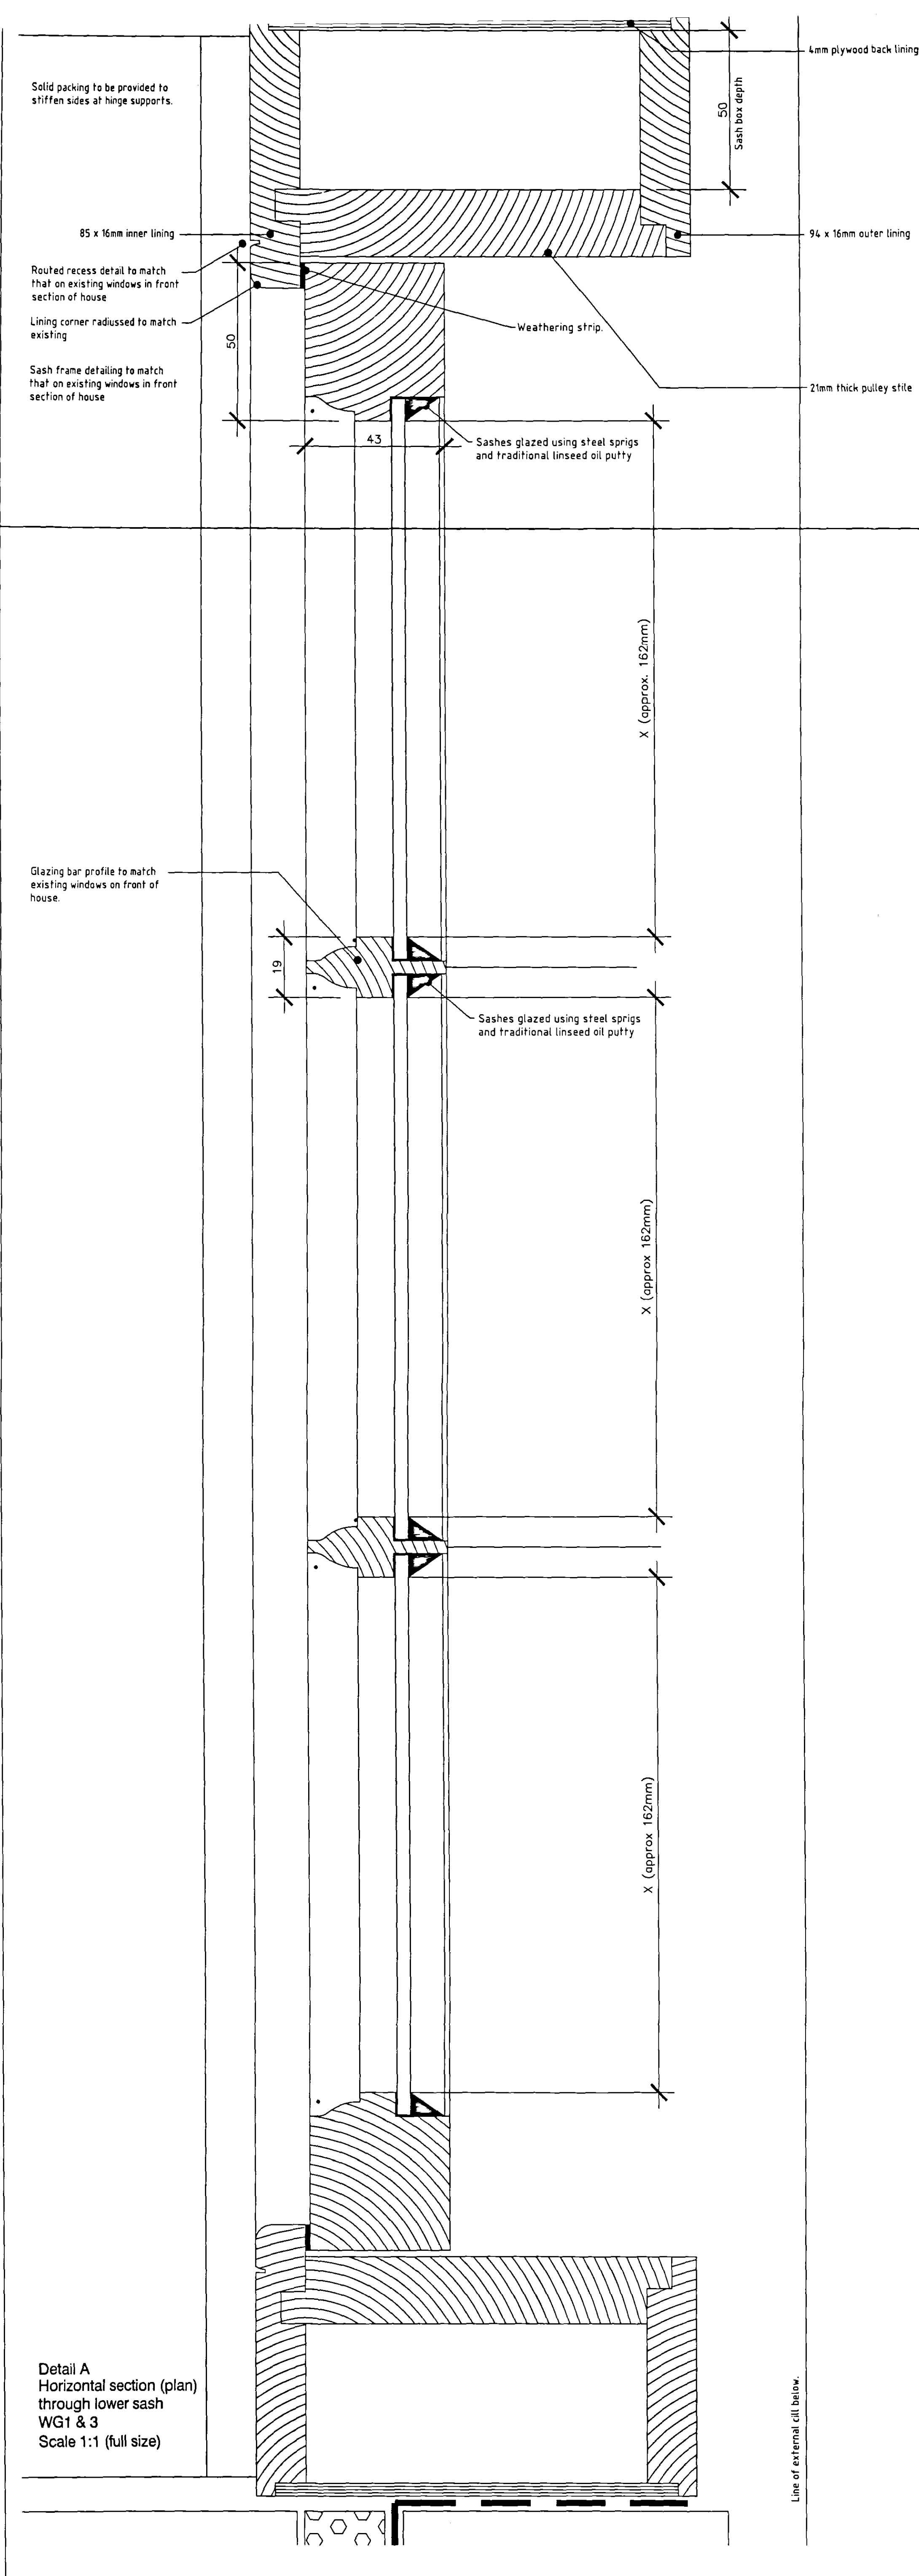

UPPER AND LOWER SASHES TO BE TOP HUNG WITH REFLEX HINGES FITTED IN SASH SIDES TO PERMIT OUTWARD OPENING FOR MEANS OF ESCAPE PURPOSES. MINIMUM CLEAR OPENING OF LOWER SASHES TO BE 450MM HIGH X 450MM WIDE.

All ironmongery to be obtained from:
F W architectural Hardware Ltd.
Unit 2B, Spalding Road, Sutterton, Boston,
Lincolnshire PE20 2ET
Tel: 01205 460 872
Fax: 01205 460875

Ref	Date	Description	By
Rev			

5 FEB 2004

For 0103104

Oglesby & Limb Ltd
Chartered Architects
and Building Surveyors
67 London Road
Newark, Nottingham
NG24 1JL
Tel: 01636 702030
Fax: 01636 701740
e-mail: design@oglesby-limb.co.uk

Client:
Mr & Mrs D Matthews

Project:
Extension to Farm House
The Firs, Siltside, Gosberton Rise Gate

Drawing Title:
Window Details Sheet 3 of 3
FOR APPROVAL

Date: April 2003 Scale: As shown
Drawn by: AJO Checked by: DAL

Drawing Number: A0026-17 Rev:

DETERMINED PLAN