



REVISIONS

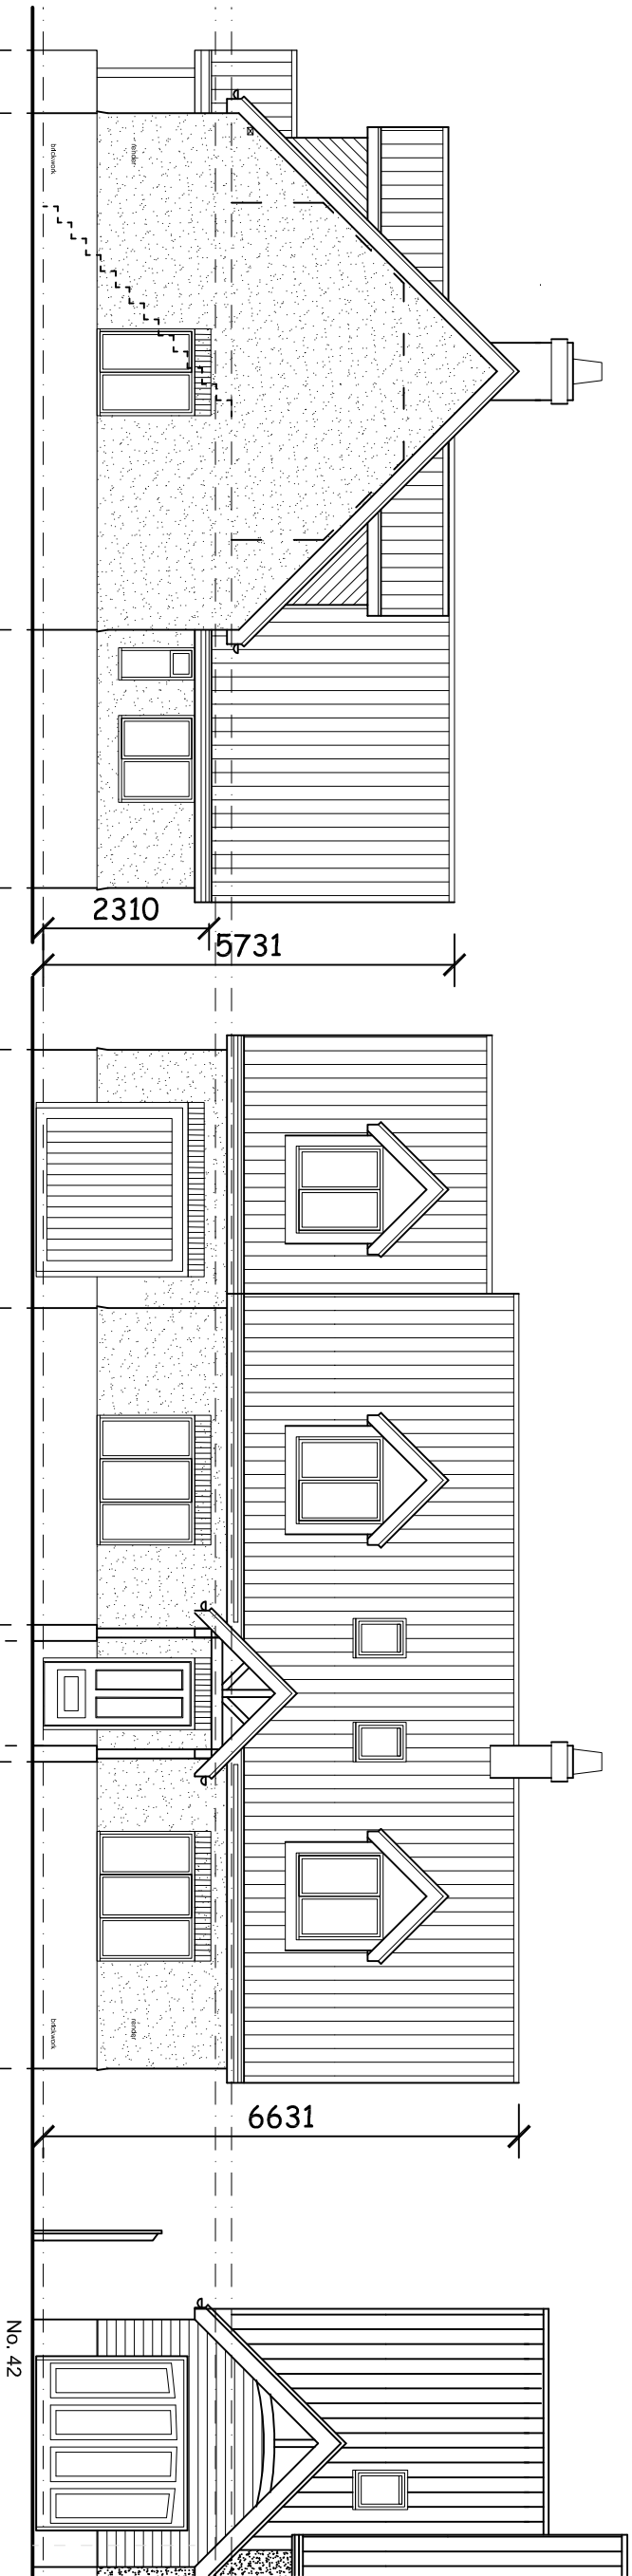

South

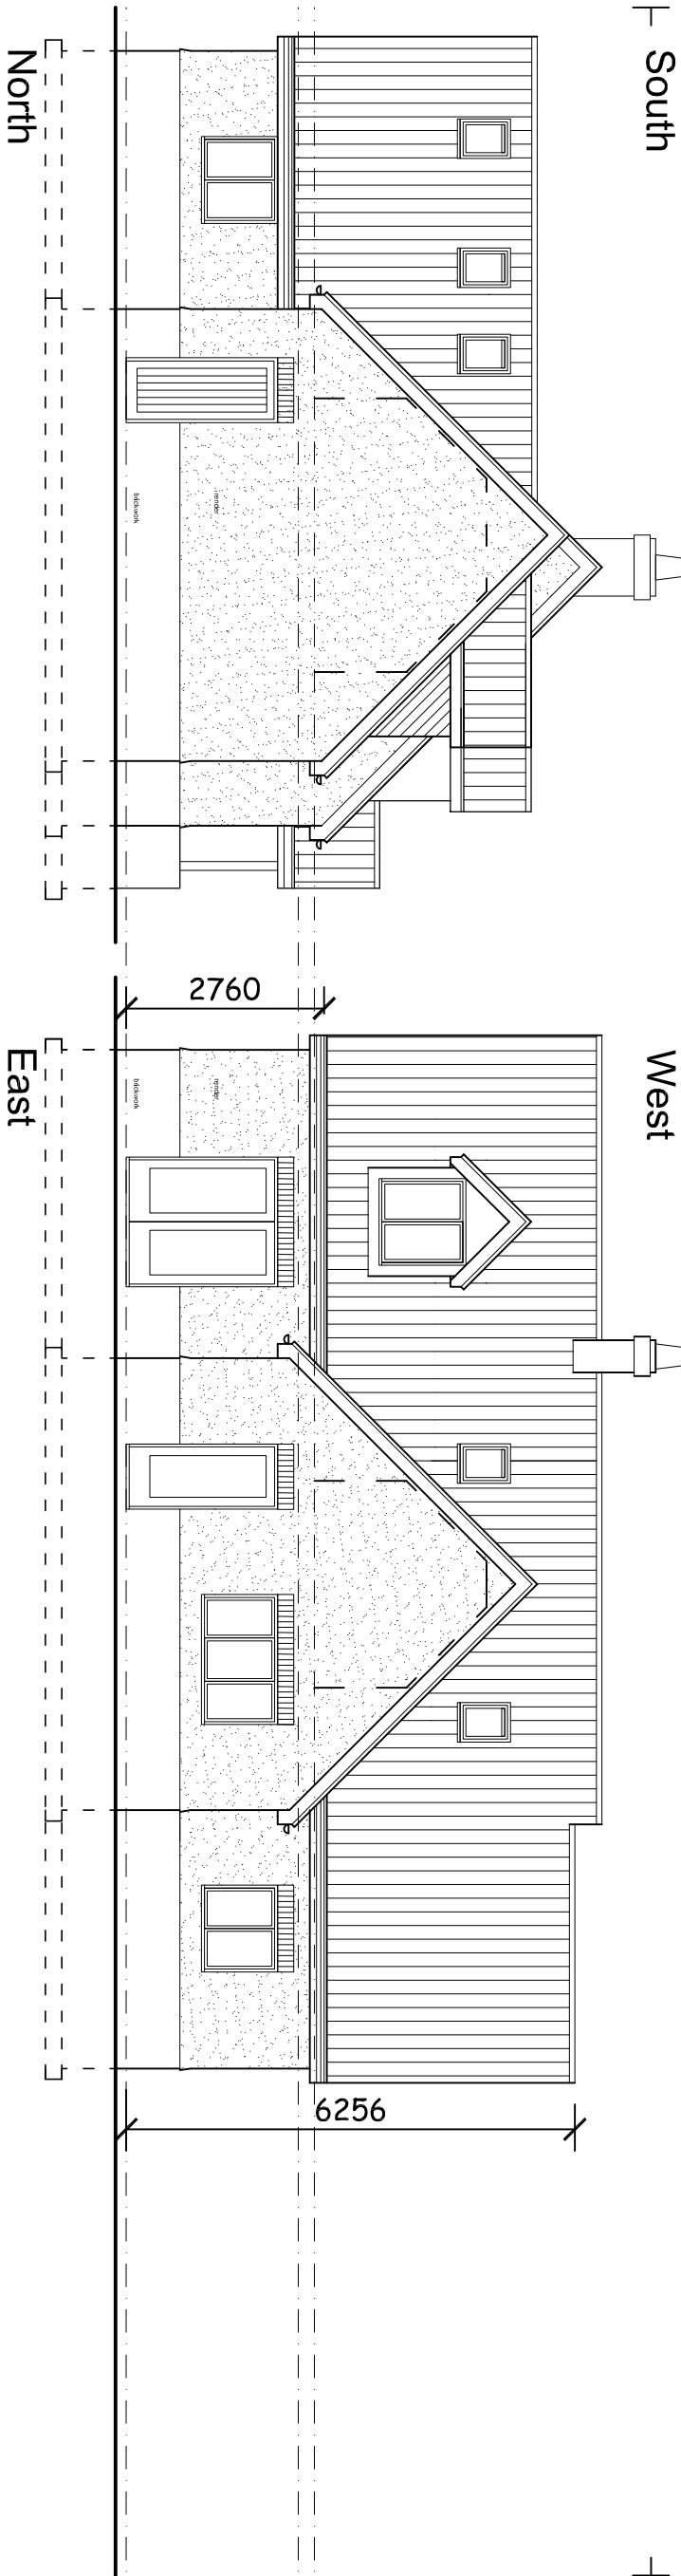

North

West

East

