


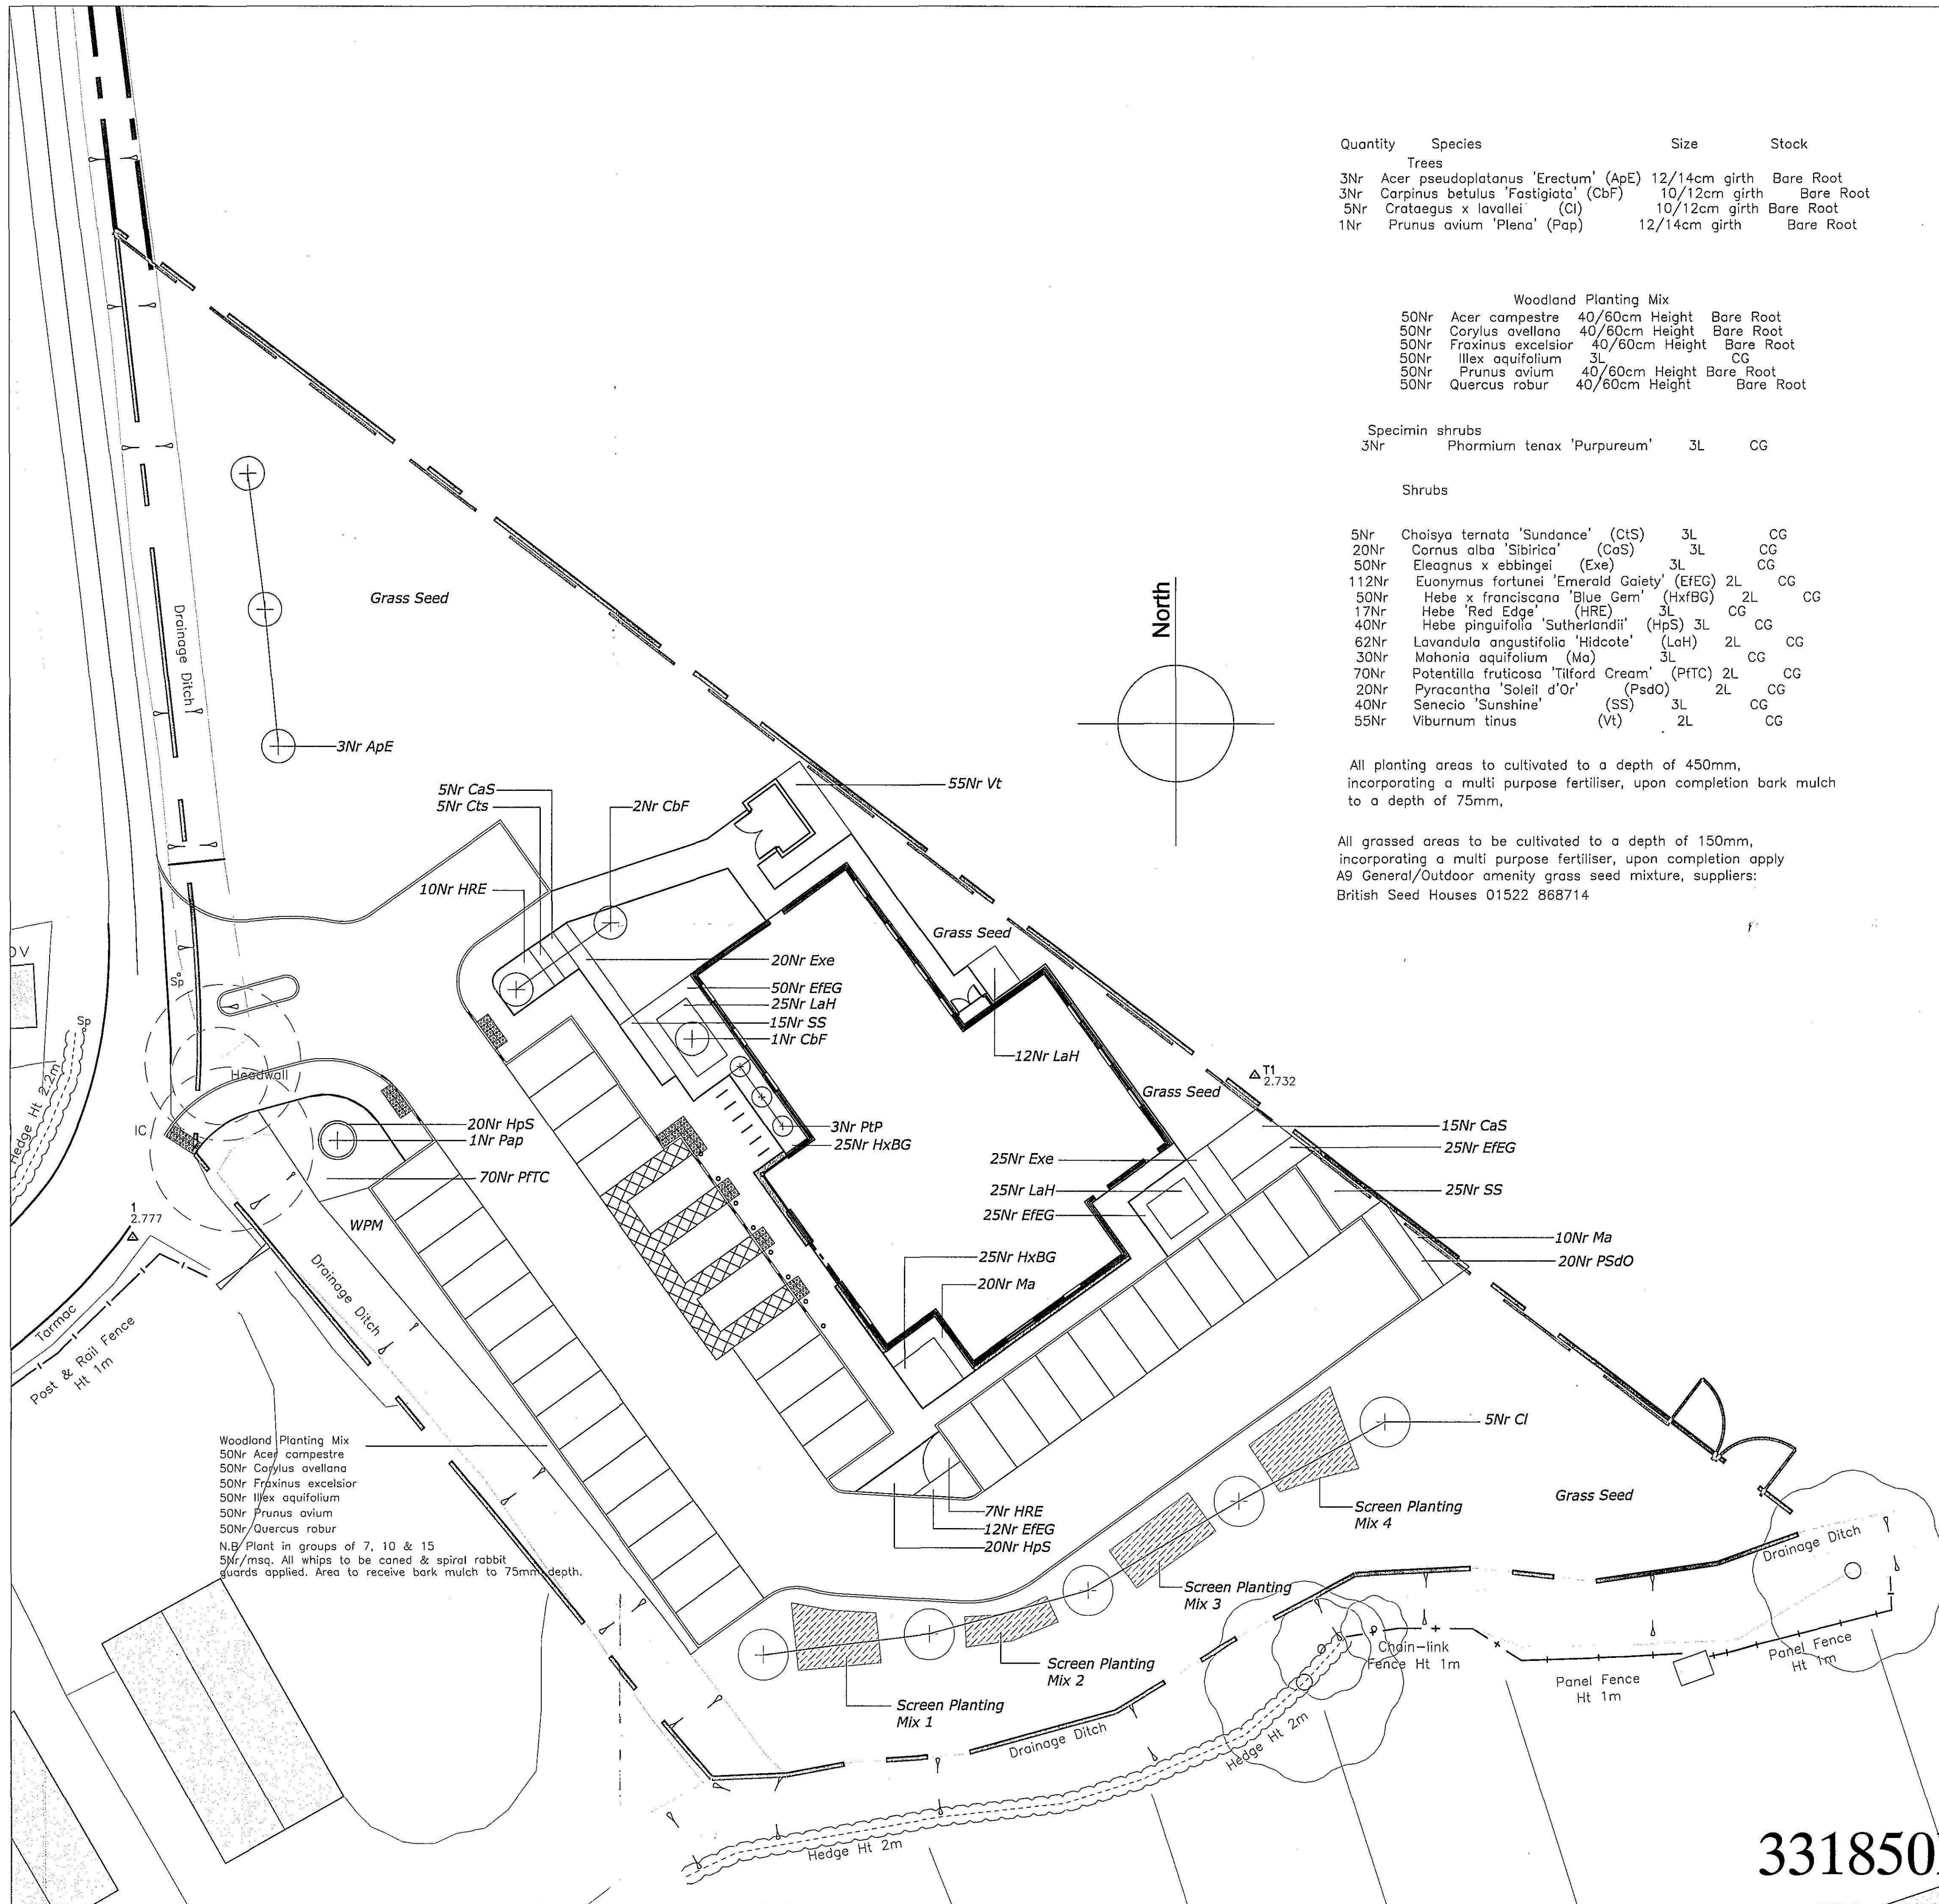

Quantity	Species	Size	Stock
Trees			
3Nr	Acer pseudoplatanus 'Erectum' (ApE)	12/14cm girth	Bare Root
3Nr	Carpinus betulus 'Fastigiata' (CbF)	10/12cm girth	Bare Root
5Nr	Crataegus x lavalleyi (Cl)	10/12cm girth	Bare Root
1Nr	Prunus avium 'Plena' (Pap)	12/14cm girth	Bare Root

Woodland Planting Mix			
50Nr	Acer campestre	40/60cm Height	Bare Root
50Nr	Corylus avellana	40/60cm Height	Bare Root
50Nr	Fraxinus excelsior	40/60cm Height	Bare Root
50Nr	Ilex aquifolium	3L	CG
50Nr	Prunus avium	40/60cm Height	Bare Root
50Nr	Quercus robur	40/60cm Height	Bare Root

Specimen shrubs			
3Nr	Phormium tenax 'Purpureum'	3L	CG

Shrubs

5Nr	Choisya ternata 'Sundance' (CtS)	3L	CG
20Nr	Cornus alba 'Sibirica' (CaS)	3L	CG
50Nr	Eleagnus x ebbingei (Exe)	3L	CG
112Nr	Euonymus fortunei 'Emerald Gaiety' (EfEG)	2L	CG
50Nr	Hebe x franciscana 'Blue Gem' (Hxfg)	2L	CG
17Nr	Hebe 'Red Edge' (HRE)	3L	CG
40Nr	Hebe pinguifolia 'Sutherlandii' (HpS)	3L	CG
62Nr	Lavandula angustifolia 'Hidcote' (LaH)	2L	CG
30Nr	Mahonia aquifolium (Ma)	3L	CG
70Nr	Patentilla fruticosa 'Tilford Cream' (PftC)	2L	CG
20Nr	Pyracantha 'Soleil d'Or' (PsdO)	2L	CG
40Nr	Senecio 'Sunshine' (SS)	3L	CG
55Nr	Viburnum tinus (Vt)	2L	CG

All planting areas to be cultivated to a depth of 450mm, incorporating a multi purpose fertiliser, upon completion bark mulch to a depth of 75mm.

All grassed areas to be cultivated to a depth of 150mm, incorporating a multi purpose fertiliser, upon completion apply A9 General/Outdoor amenity grass seed mixture, suppliers: British Seed Houses 01522 868714

Screen Planting Mix: To comprise of the following species

5%	Aucuba japonica 'Crotonifolia'	3L
5%	Cornus sanguinea 'Mid Winter Fire'	2L
10%	Crataegus monogyna 60/80cm	BR
10%	Ilex aquifolium	3L
10%	Prunus laurocerasus 'Otto Luyken'	2L
10%	Rosa rugosa	2L
10%	Rubus tricolor	2L
10%	Symphoricarpos chenaultii 'Hancock'	2L
20%	Salix alba 60/80cm	BR
10%	Sambucus nigra 60/80cm	BR

Container grown stock to be planted in same species groups; 3Nr/msq
 Bare root stock to be planted in same species groups; 5Nr/msq


Simon Cox Ltd
 Landscape Contractors

VAT Registration No 79957529 Registered in England 439929

Unit 3 & 4 Stephenson Court
 Stephenson Way
 Newark, Nottinghamshire NG24 0JG
 T: 01636 611199
 P: 01636 611164
 Email: info@simoncox.co.uk
 Web: www.simoncox.co.uk

Planting Plan

CLIENT: Primary Asset
 CONTRACT: Gosberton Medical Centre
 DATE: 23 January 08
 DRAWING / REF No: SCL/AM/PA/GMC/DRW/02
 SCALE(S): 1:200 @ A1
 DRAWN BY: AM

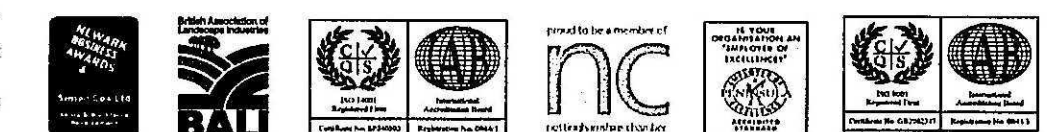

SHDC
 Planning & Development
 - 8 FEB 2008
 Ref: 0172/08

524250E

331850N

DEVELOPMENT
 PLAN