



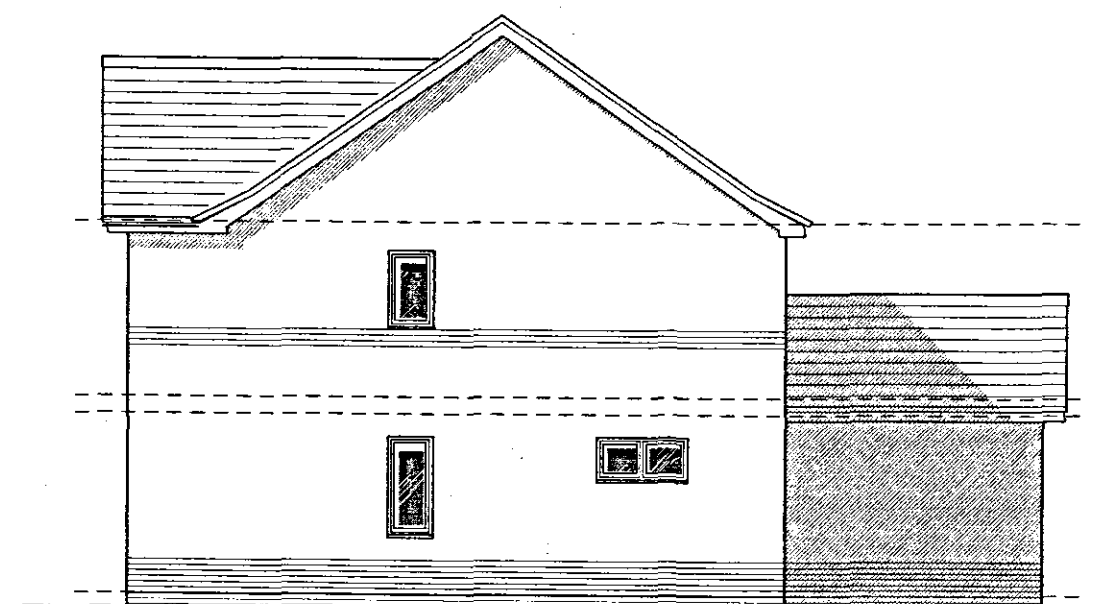


SOUTH EAST ELEVATION

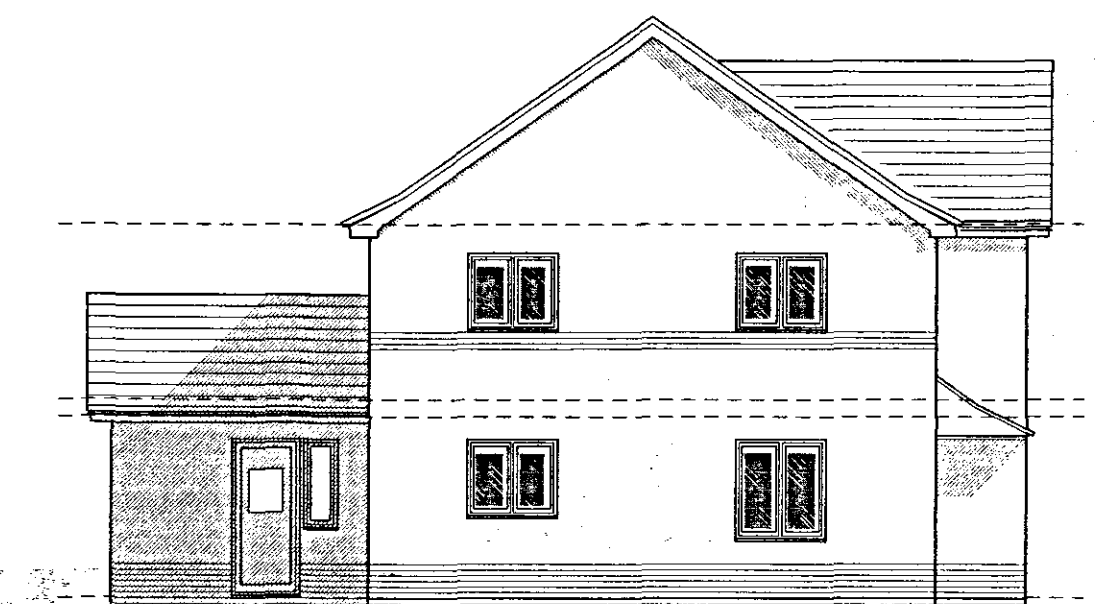


SOUTH WEST ELEVATION




NORTH WEST ELEVATION

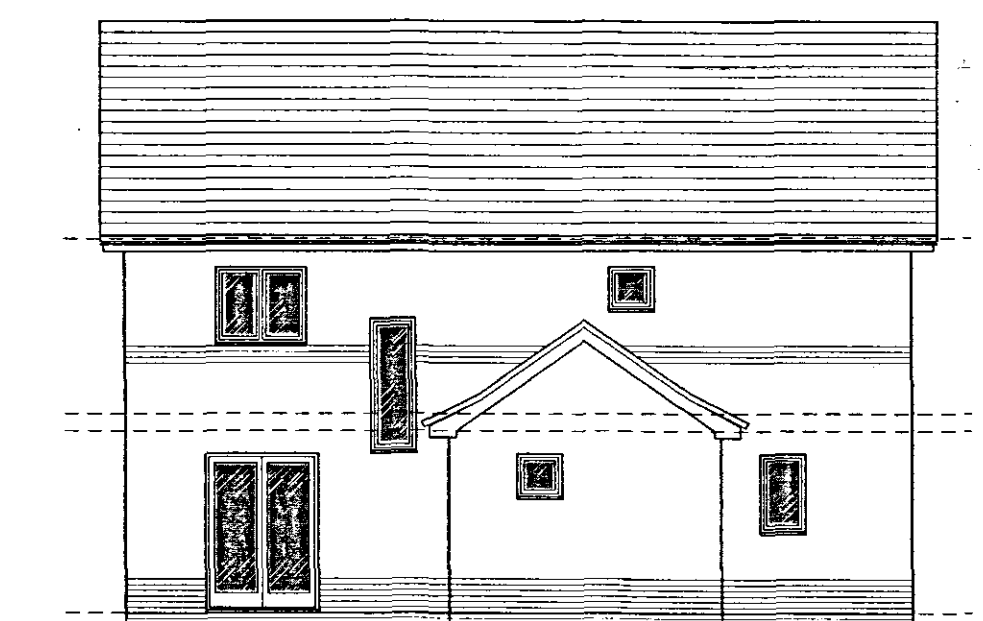


NORTH EAST ELEVATION

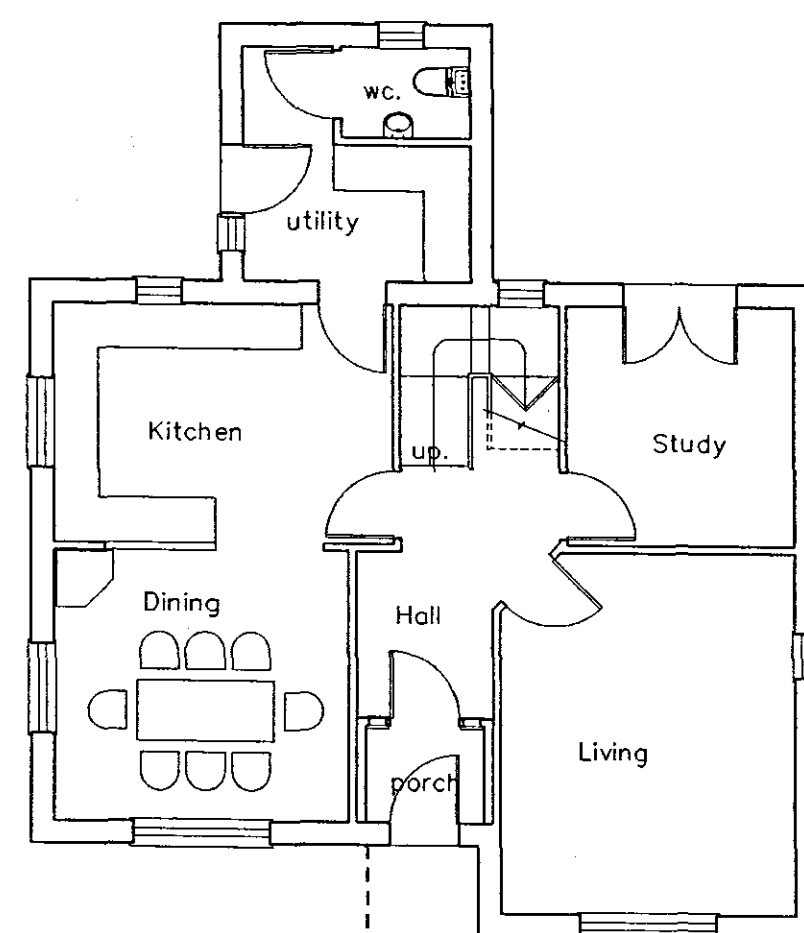

GROUND FLOOR PLAN.

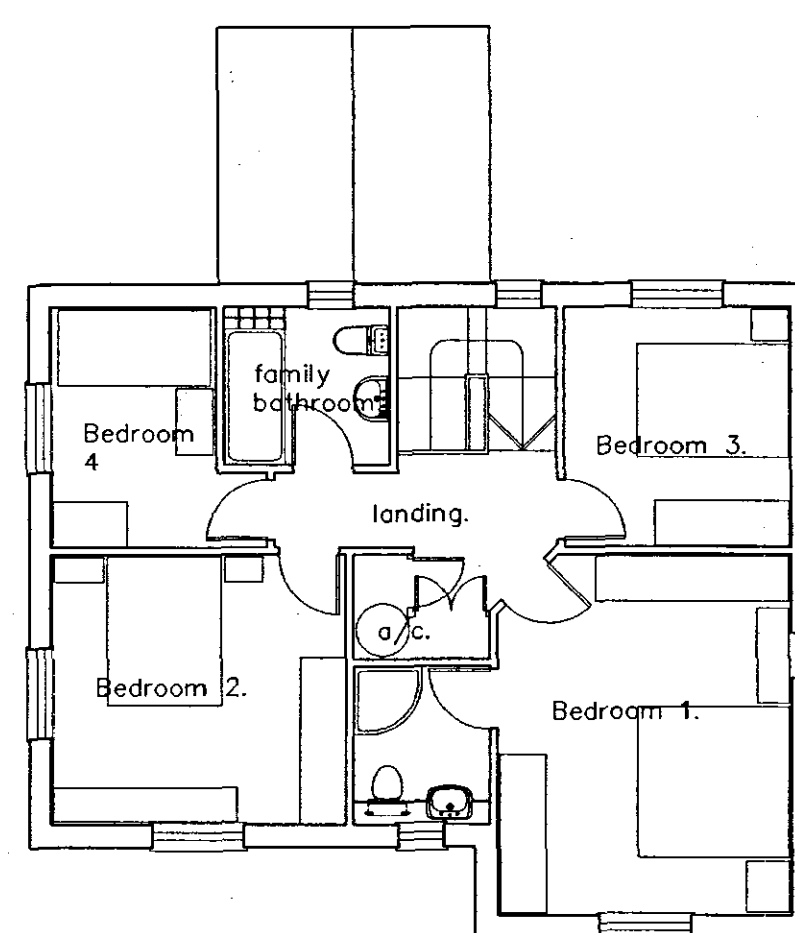

FIRST FLOOR PLAN

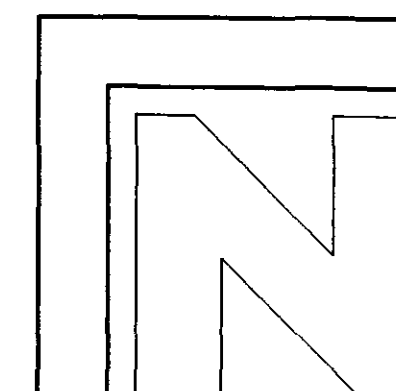

Do not scale from this drawing.
This drawing is copyright and may not be altered, traced, photographed, electronically copied or used for any purpose other than that for which it is issued, without the written permission from Barry Johnson Architect.
The General Contractor is to check all dimensions on site and report any discrepancy to the Architect.

Revisions

Client

Owl Homes of Lincolnshire.

Job Title

PROPOSED REPLACEMENT
DWELLING
at High Street/Churchfleet Road
Gosberton.
Lincolnshire.

Drawing Title

Plans and Elevations.

Scale
1:100

Date
09:02:07

C.A.D.

Barry Johnson DipArch, RIBA
Chartered Architect
16 Main Ridge West, Boston
Lincolnshire PE21 6QN
Telephone 01205 367929
FAX 01205 358031

Job No.

1203

Drawing No

20 A

SHDC
Planning & Development
19 FEB 2007
Ref: 0216107

DEVELOPED