
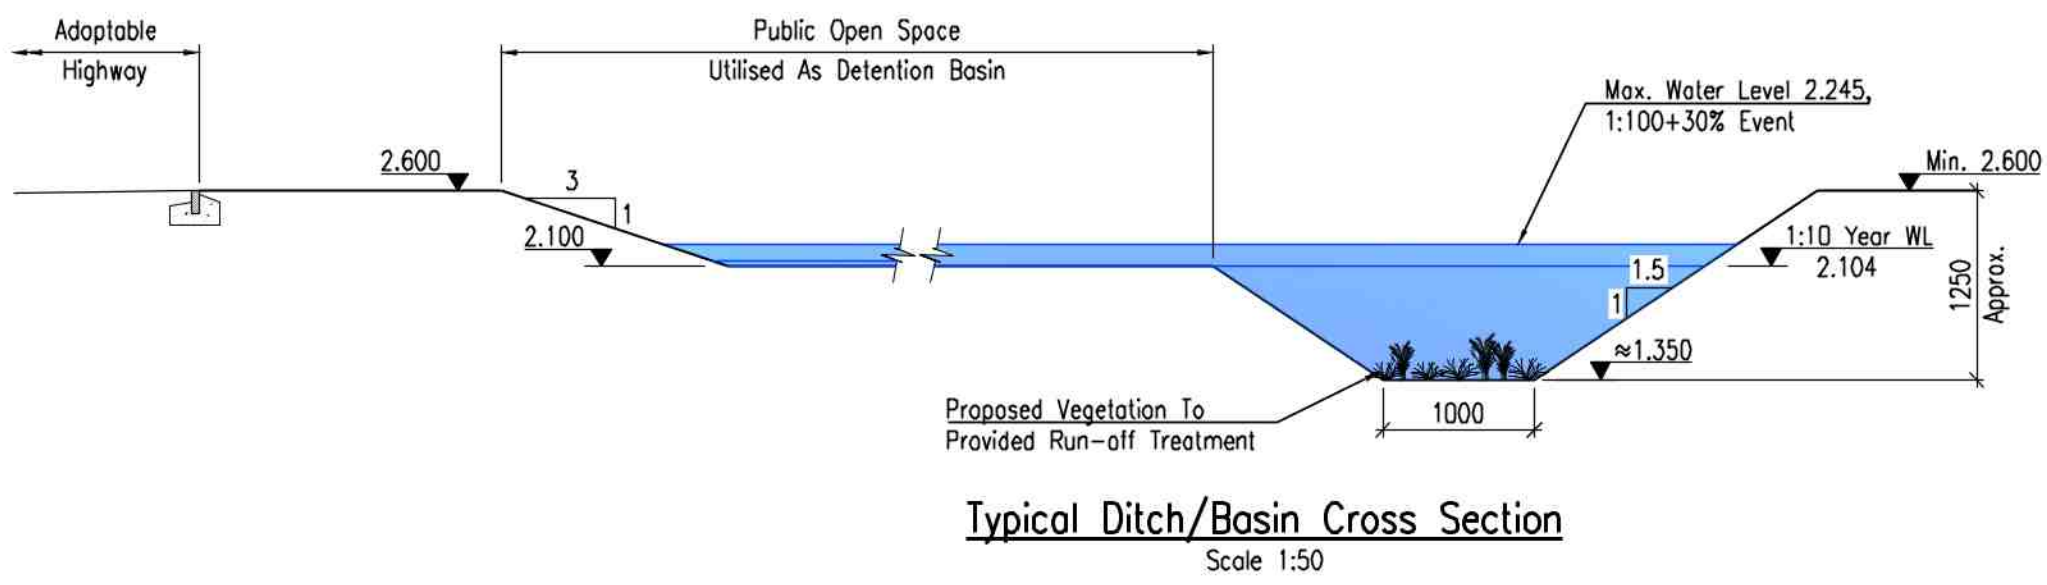
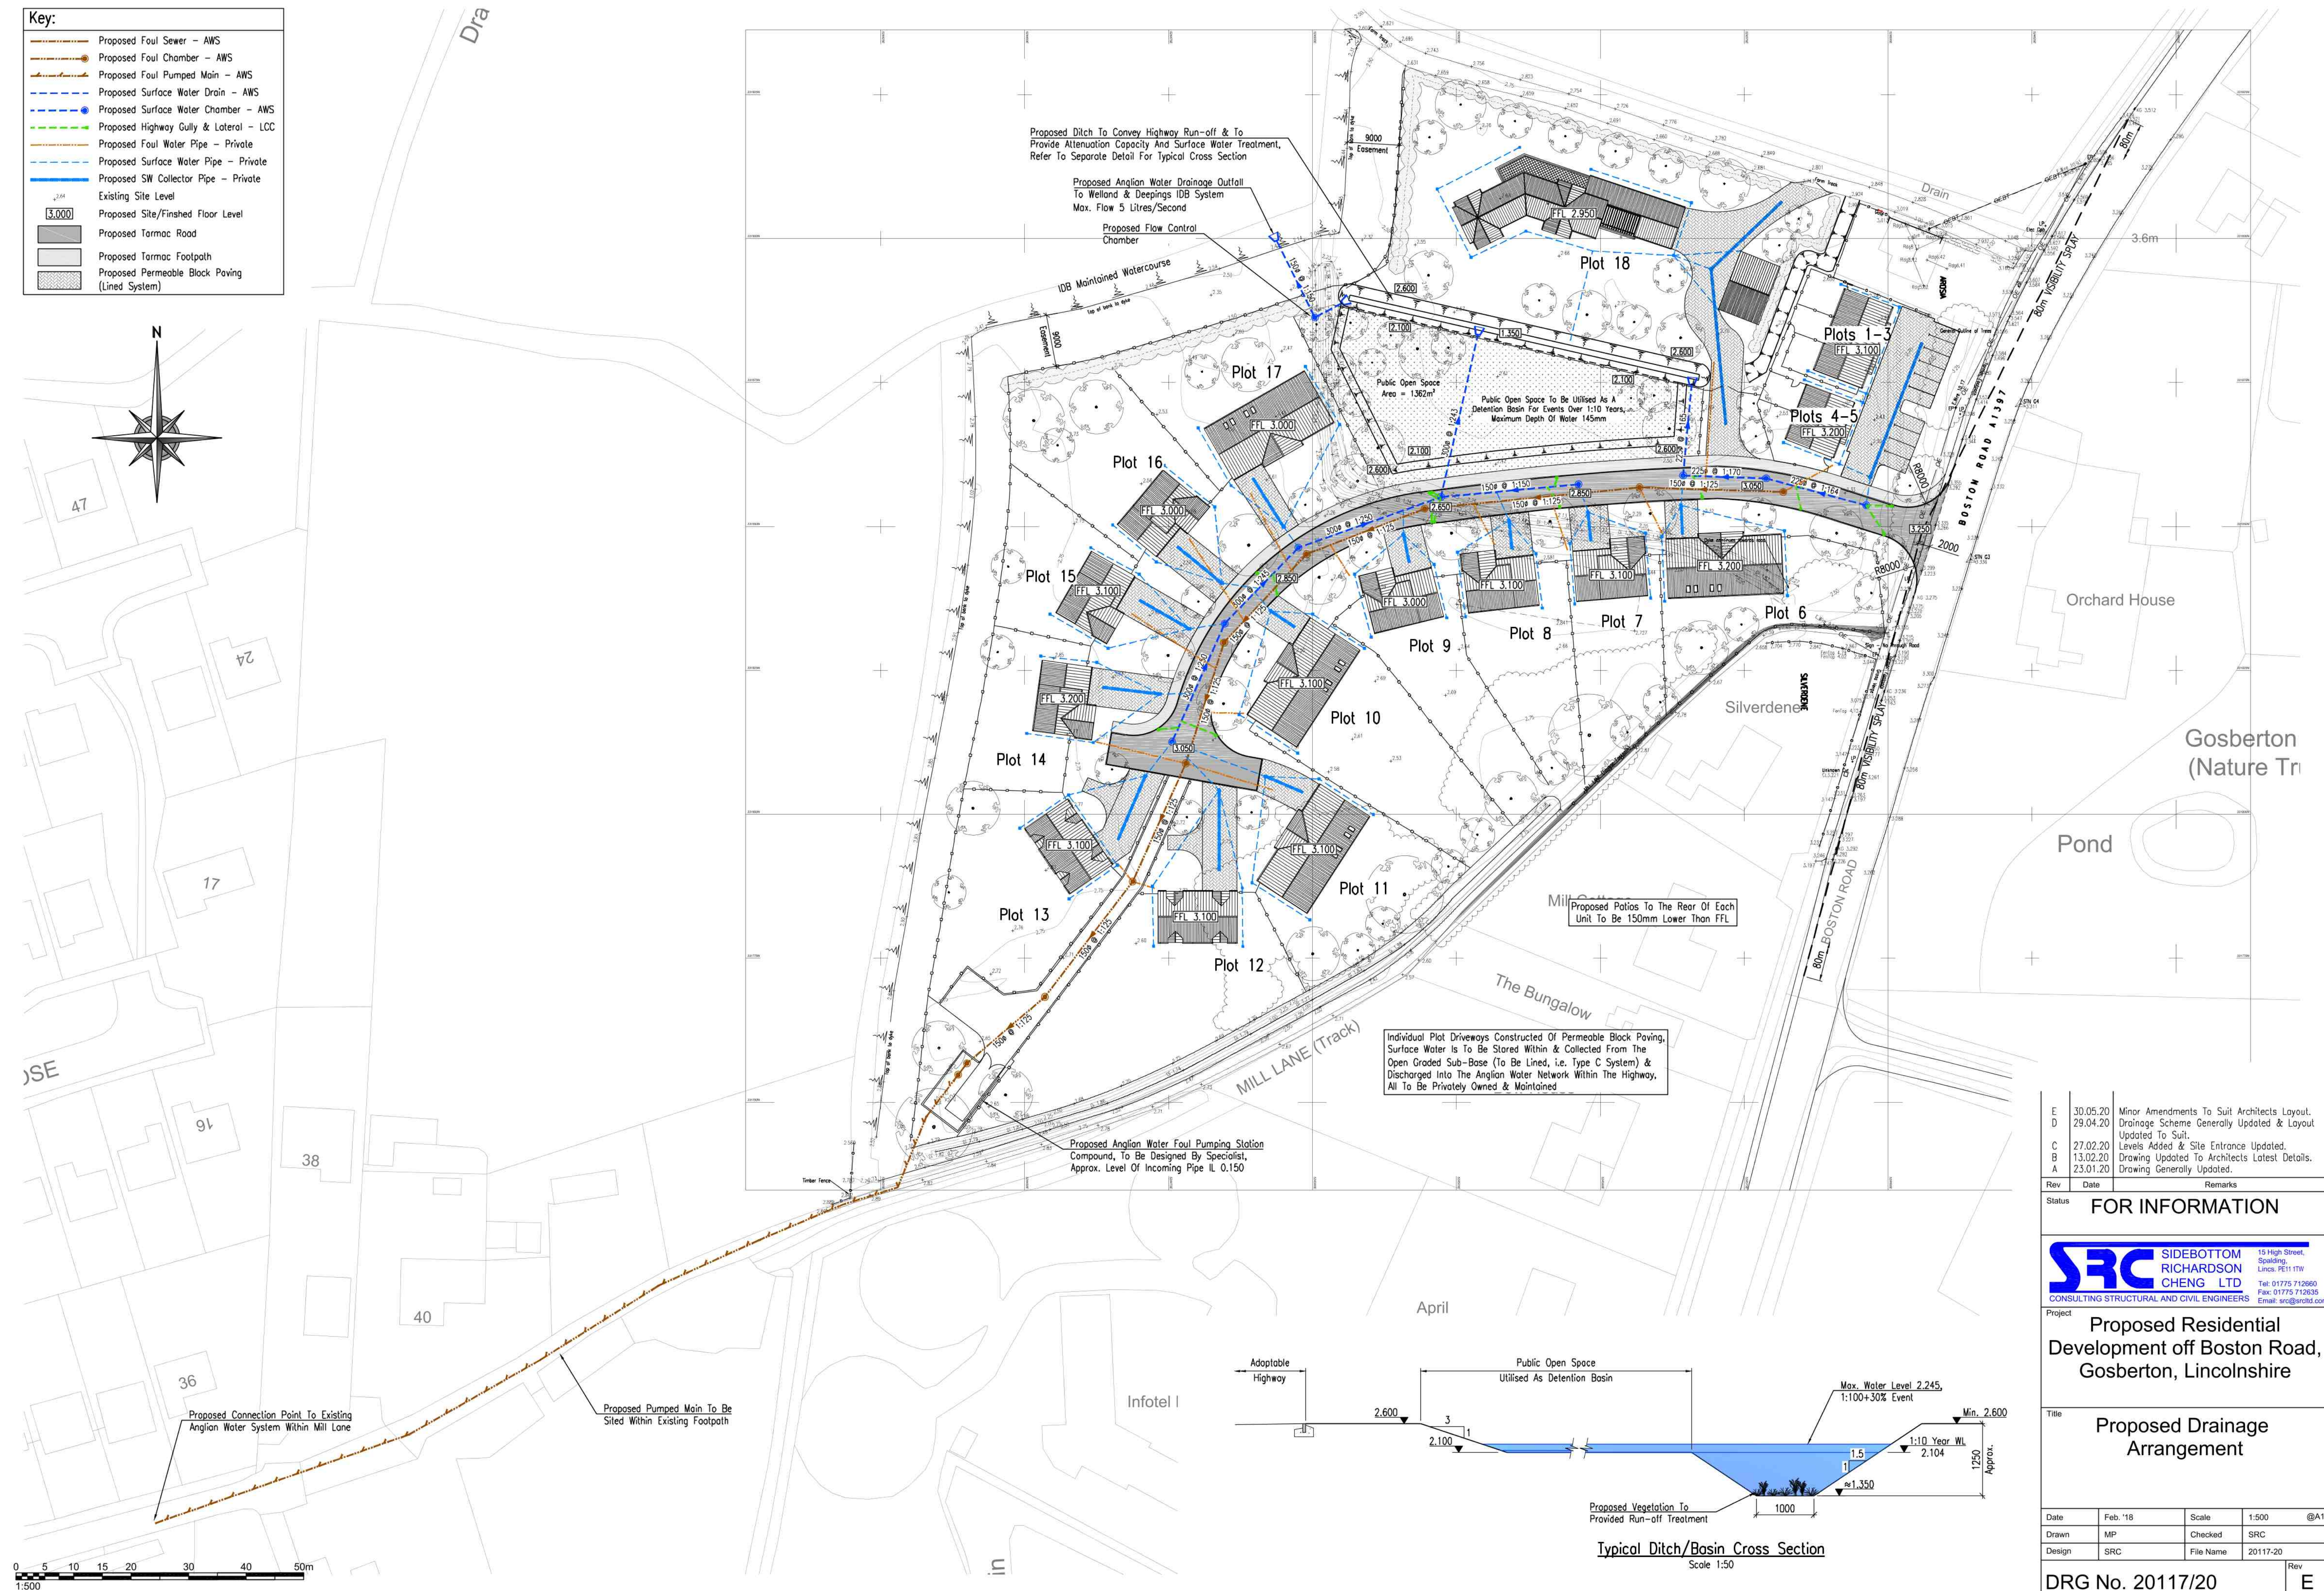


Key:

	Proposed Foul Sewer - AWS
	Proposed Foul Chamber - AWS
	Proposed Foul Pumped Main - AWS
	Proposed Surface Water Drain - AWS
	Proposed Surface Water Chamber - AWS
	Proposed Highway Gully & Lateral - LCC
	Proposed Foul Water Pipe - Private
	Proposed Surface Water Pipe - Private
	Proposed SW Collector Pipe - Private
	Existing Site Level
	Proposed Site/Finished Floor Level
	Proposed Tarmac Road
	Proposed Tarmac Footpath
	Proposed Permeable Block Paving (Lined System)

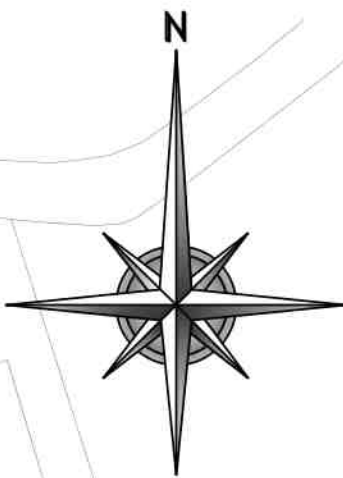

Rev	Date	Remarks
E	30.05.20	Minor Amendments To Suit Architects Layout.
D	29.04.20	Drainage Scheme Generally Updated & Layout Updated To Suit.
C	27.02.20	Levels Added & Site Entrance Updated.
B	13.02.20	Drawing Updated To Architects Latest Details.
A	23.01.20	Drawing Generally Updated.

FOR INFORMATION



**SIDEBOTTOM
RICHARDSON
CHENG LTD**

CONSULTING STRUCTURAL AND CIVIL ENGINEERS

15 High Street,
Spalding,
Lincolnshire PE11 1TW

Tel: 01775 712660
Fax: 01775 712635
Email: srcltd@srcltd.com

Project
**Proposed Residential
Development off Boston Road,
Gosberton, Lincolnshire**

Title
**Proposed Drainage
Arrangement**

Date	Feb. '18	Scale	1:500	@A1
Drawn	MP	Checked	SRC	
Design	SRC	File Name	20117-20	

DRG No. 20117/20

Rev
E