


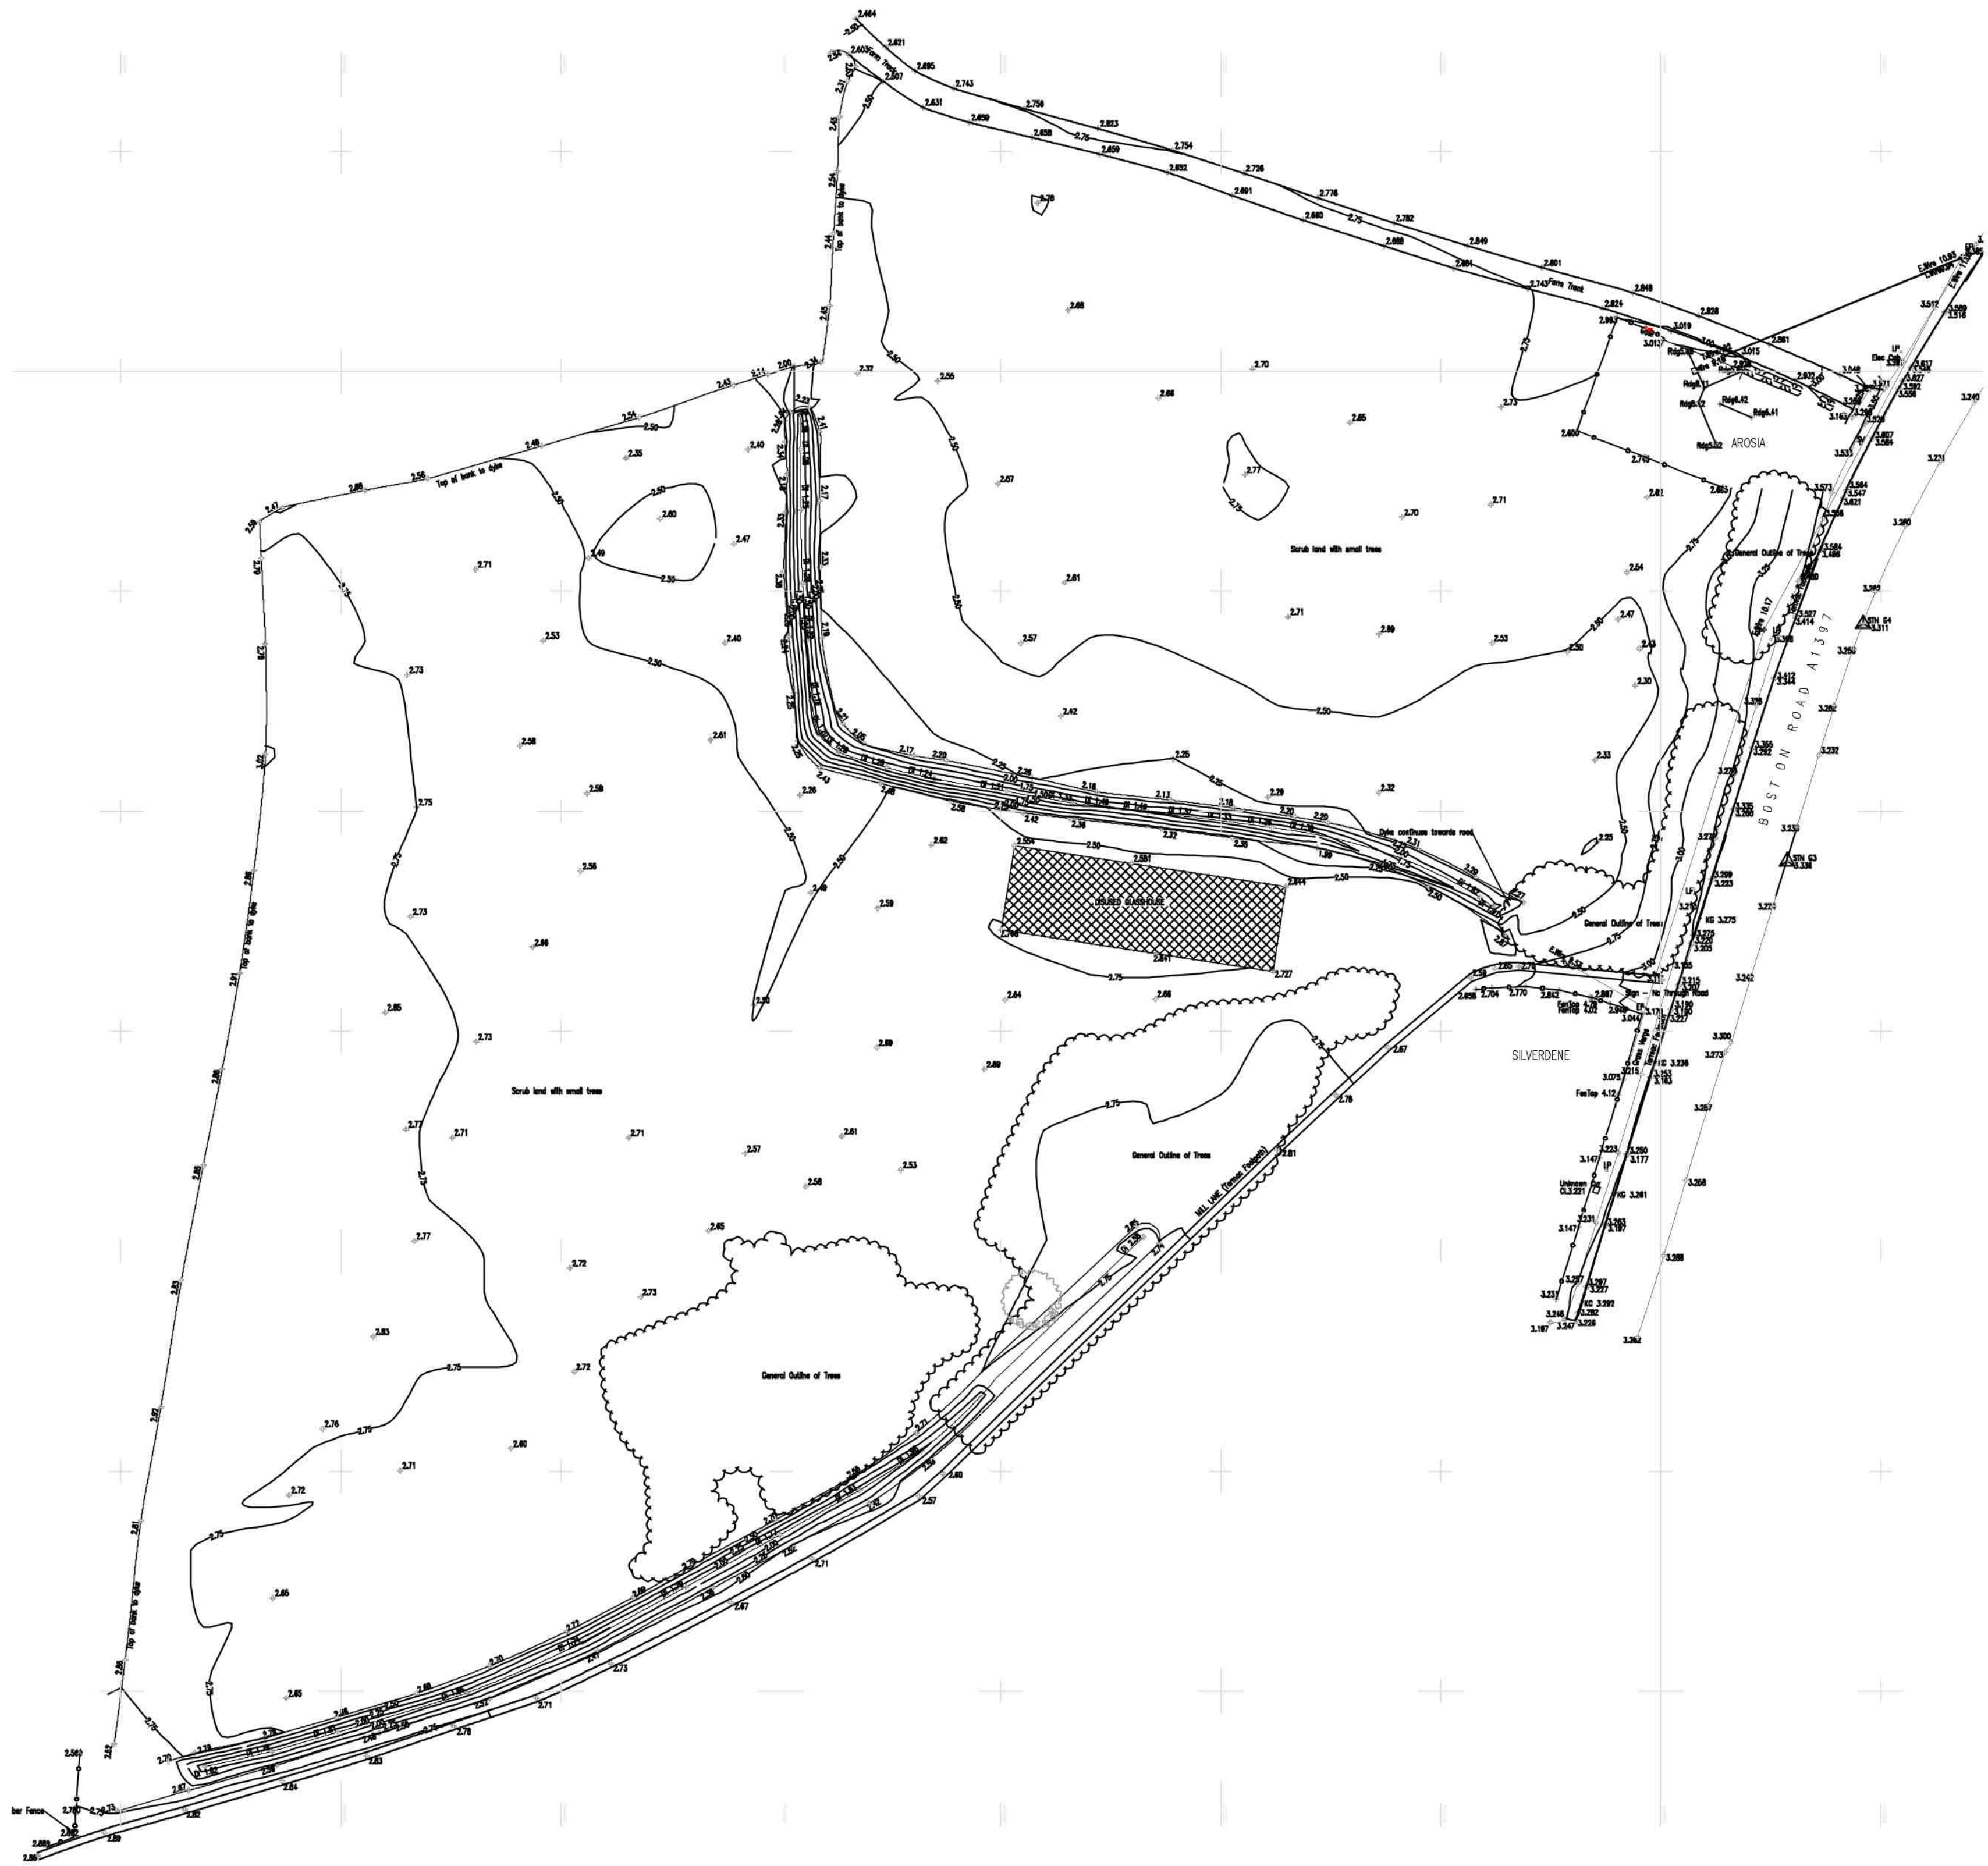

Site Block Plan As Existing
Scale 1:500 @ A1

SCALE 1 : 500
SCALE 1 : 1



Ordnance Survey, (c) Crown Copyright 2020. All rights reserved. Licence number 100022432

Site Location Plan


Scale 1:1250

Site outlined in red.

SCALE 1 : 1250

SCALE 1 : 1

0m 10m 20m 40m 60m 80m 100m 120m

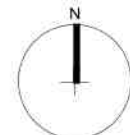

DO NOT SCALE THIS DRAWING. THE CONTRACTOR IS DEEMED TO HAVE CHECKED ALL DIMENSIONS ON SITE AND REPORT ANY DISCREPANCIES TO OGLESBY & LIMB LTD.
THE CONTENTS OF THIS DRAWING ARE COVERED BY COPYRIGHT AND REMAIN THE PROPERTY OF OGLESBY & LIMB LTD. WRITTEN APPROVAL MUST BE OBTAINED FROM OGLESBY & LIMB LTD PRIOR TO DUPLICATION OR REPRODUCTION OF THIS DRAWING OR ITS CONTENTS.
ANY DIMENSIONS NOT SHOWN ARE TO BE CHECKED AND AGREED WITH OGLESBY & LIMB LTD.

A	09.03.2020	Amendment to boundary line	EJU
Ref.	Date	Description	Initial

Oglesby & Limb Ltd

Chartered Architect

Suite 1, Market Chambers
12 Market Place, Spalding, Lincs
PE11 1SL

Tel: 01775 761196

e-mail: design@o-l-ld.co.uk

Client:
Steve Grimston

Project:
**Proposed Residential Development,
Boston Road,
Gosberton,
Lincolnshire
PE11 4NR**

Drawing Title:
**Site Location and block plan as
existing.**

GENERAL ISSUE

Date:	OCT 2017	Scale:	as shown
Drawn by:	EJU	Checked by:	AJO

Drawing Number:	Rev:
A1435 - 01	A