


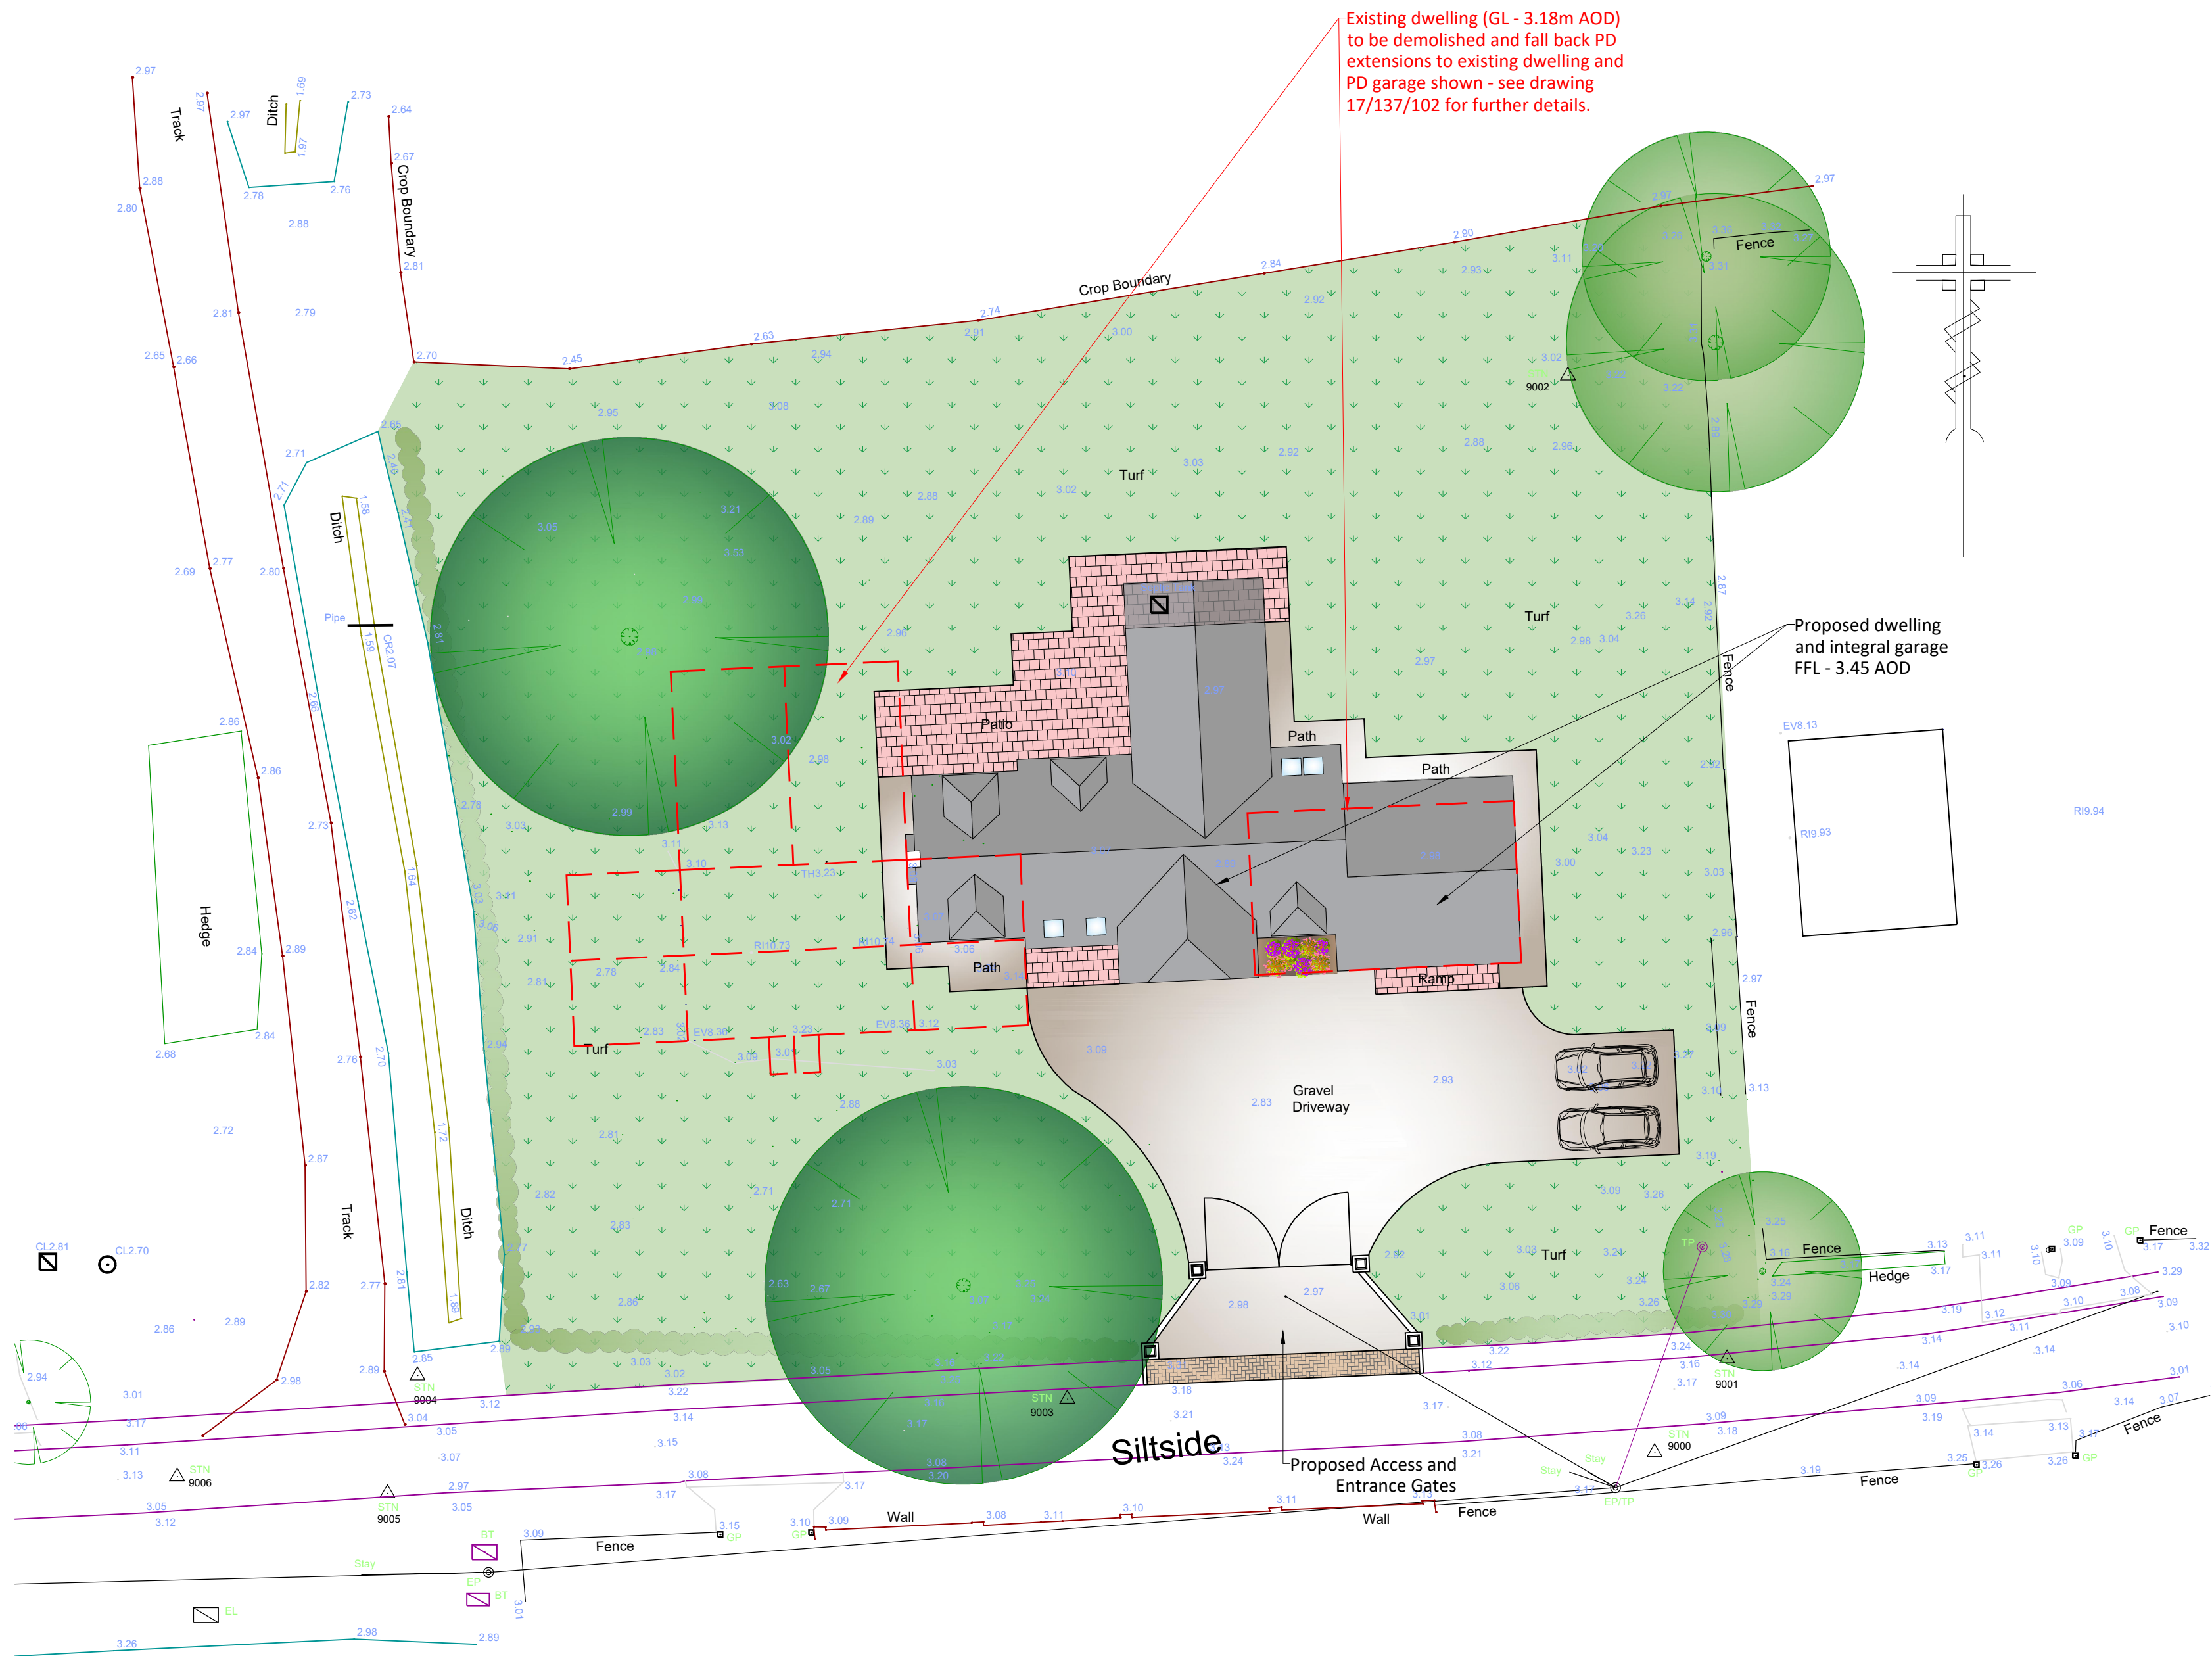

Existing dwelling (GL - 3.18m AOD)
to be demolished and fall back PD
extensions to existing dwelling and
PD garage shown - see drawing
17/137/102 for further details.

Proposed dwelling
and integral garage
FFL - 3.45 AOD

Gravel
Driveway

Siltside

Proposed Access and
Entrance Gates

KEY (Landscaping)

- Turf
- Paving Slabs
- Gravel
- Flower Bed
- Proposed Native Hedgerow
- Existing Trees to be Retained

REV	DATE	BY	REVISION NOTES
1	27/02/18	QC	Suite 2, Clare Hall, St Ives Business Park, Parsons Green, St Ives, Cambs, PE27 4WY
PARTNERS in PLANNING and ARCHITECTURE			
PROJECT Proposed Replacement Dwelling at Rainbow Lodge Siltside Gosberton Clough PE11 4JR			
CLIENT Mr and Mrs G Ascough			
DRAWING TITLE Proposed Block and Landscaping Plan			
DRAWN BY QC		SCALE 1:200 @ A2	
DATE 27/02/18		DWG. No. 17/137/101	
		REV. -	