




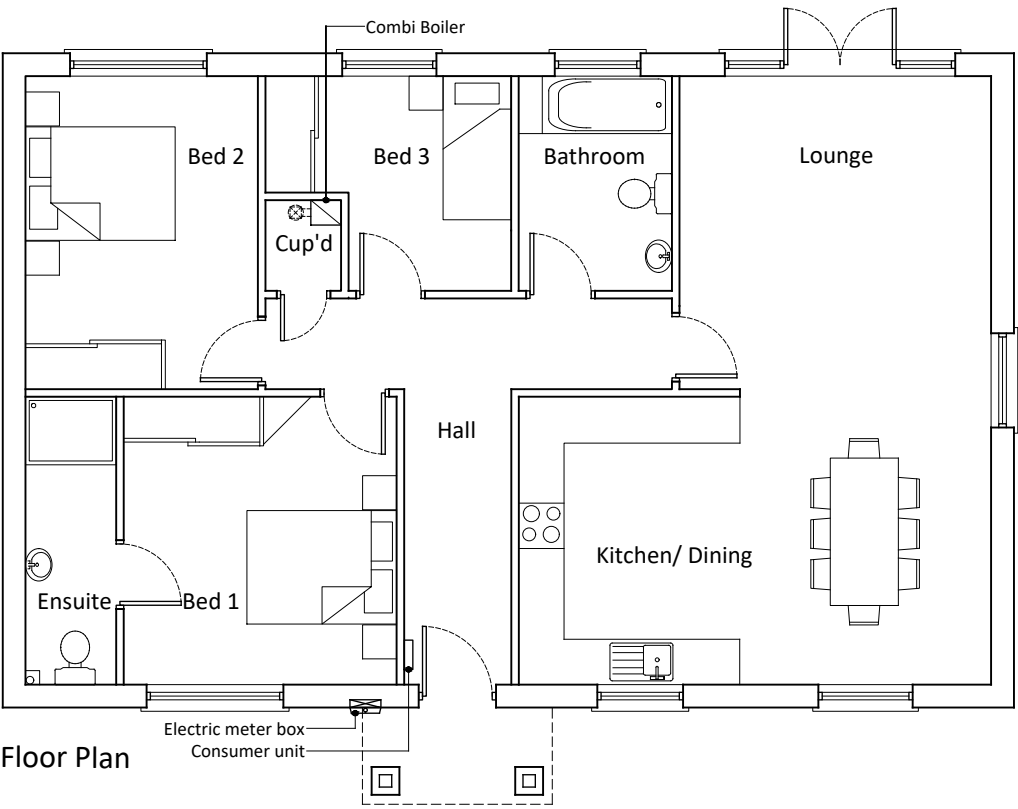


Floor Plan

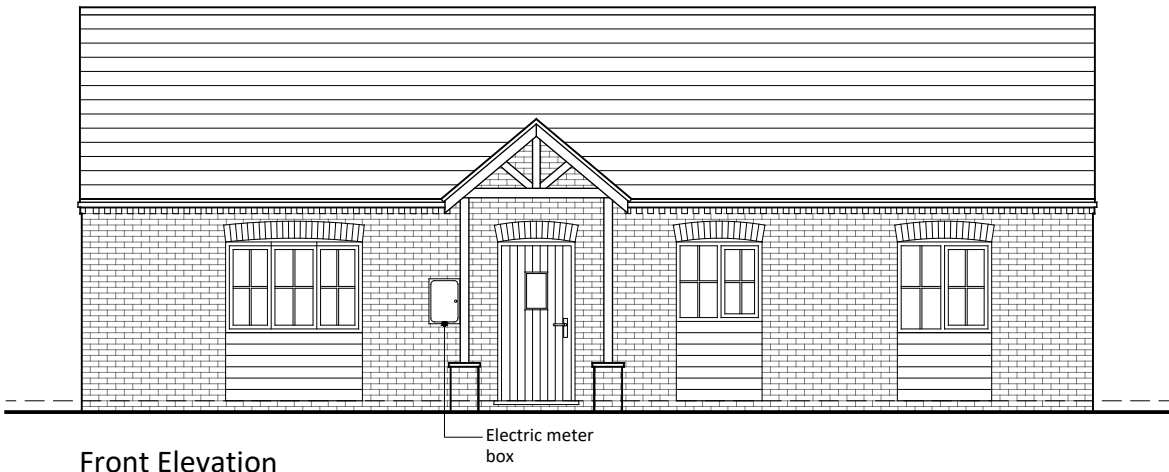


Front Elevation

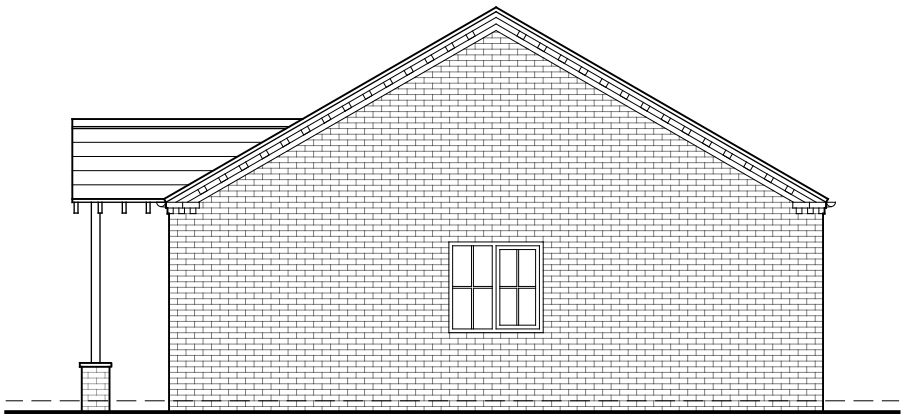

Side Elevation

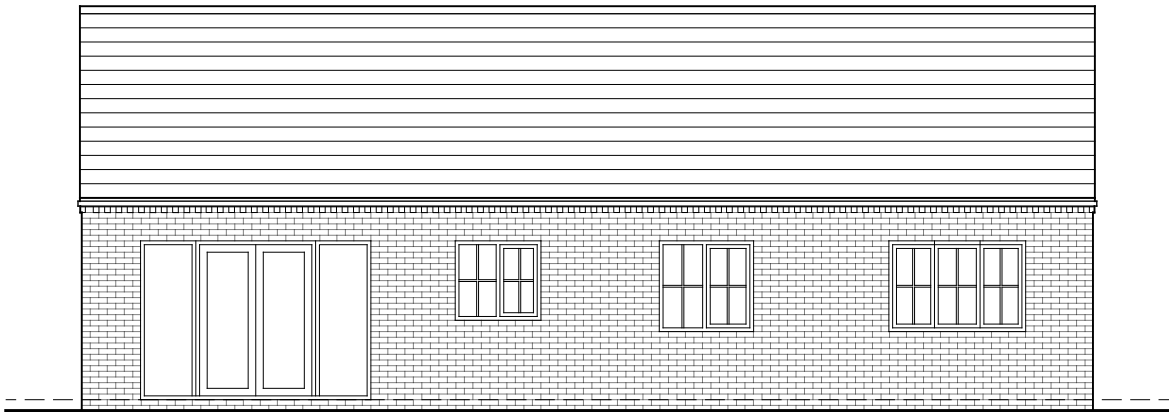

Rear Elevation

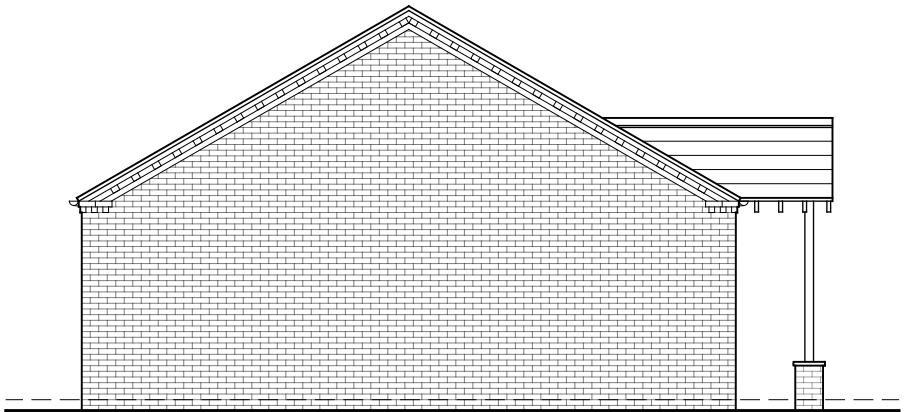

Side Elevation



Notes

Copyright

© Robert Doughty Consultancy Limited.
All rights described in the Copyright, Designs and Patents Act 1988 have been asserted.

CDM 2015

This drawing is for illustrative purposes and/or obtaining the relevant planning permission only. It should not be used for construction and accordingly, risk identification under the Construction (Design & Management) Regulations 2015 has not been undertaken.

B	Material revision	07.03.23
A	Client alterations	14.12.21

Rev	Description	Date
-----	-------------	------

rdc
Robert Doughty
Consultancy

32 High Street, Helpingham
Sleaford, Lincolnshire, NG34 0RA

Tel: 01529 421646
Email: admin@rdc-landplan.co.uk
Web: www.rdc-landplan.co.uk

Client

D & R Homes (Gosberton) Ltd

Project

Land off Spalding Road
Gosberton

Drawing

HTD - Floor Plans and Elevations

Scale @ A3 1: 100		Date 01/11/21
Drawn By CH		Checked By PSS
Job Number 1308-5	Status PL	Purpose of Issue Planning

Drawing No. 1308-5_PL_GA104	Rev B
---------------------------------------	-----------------