
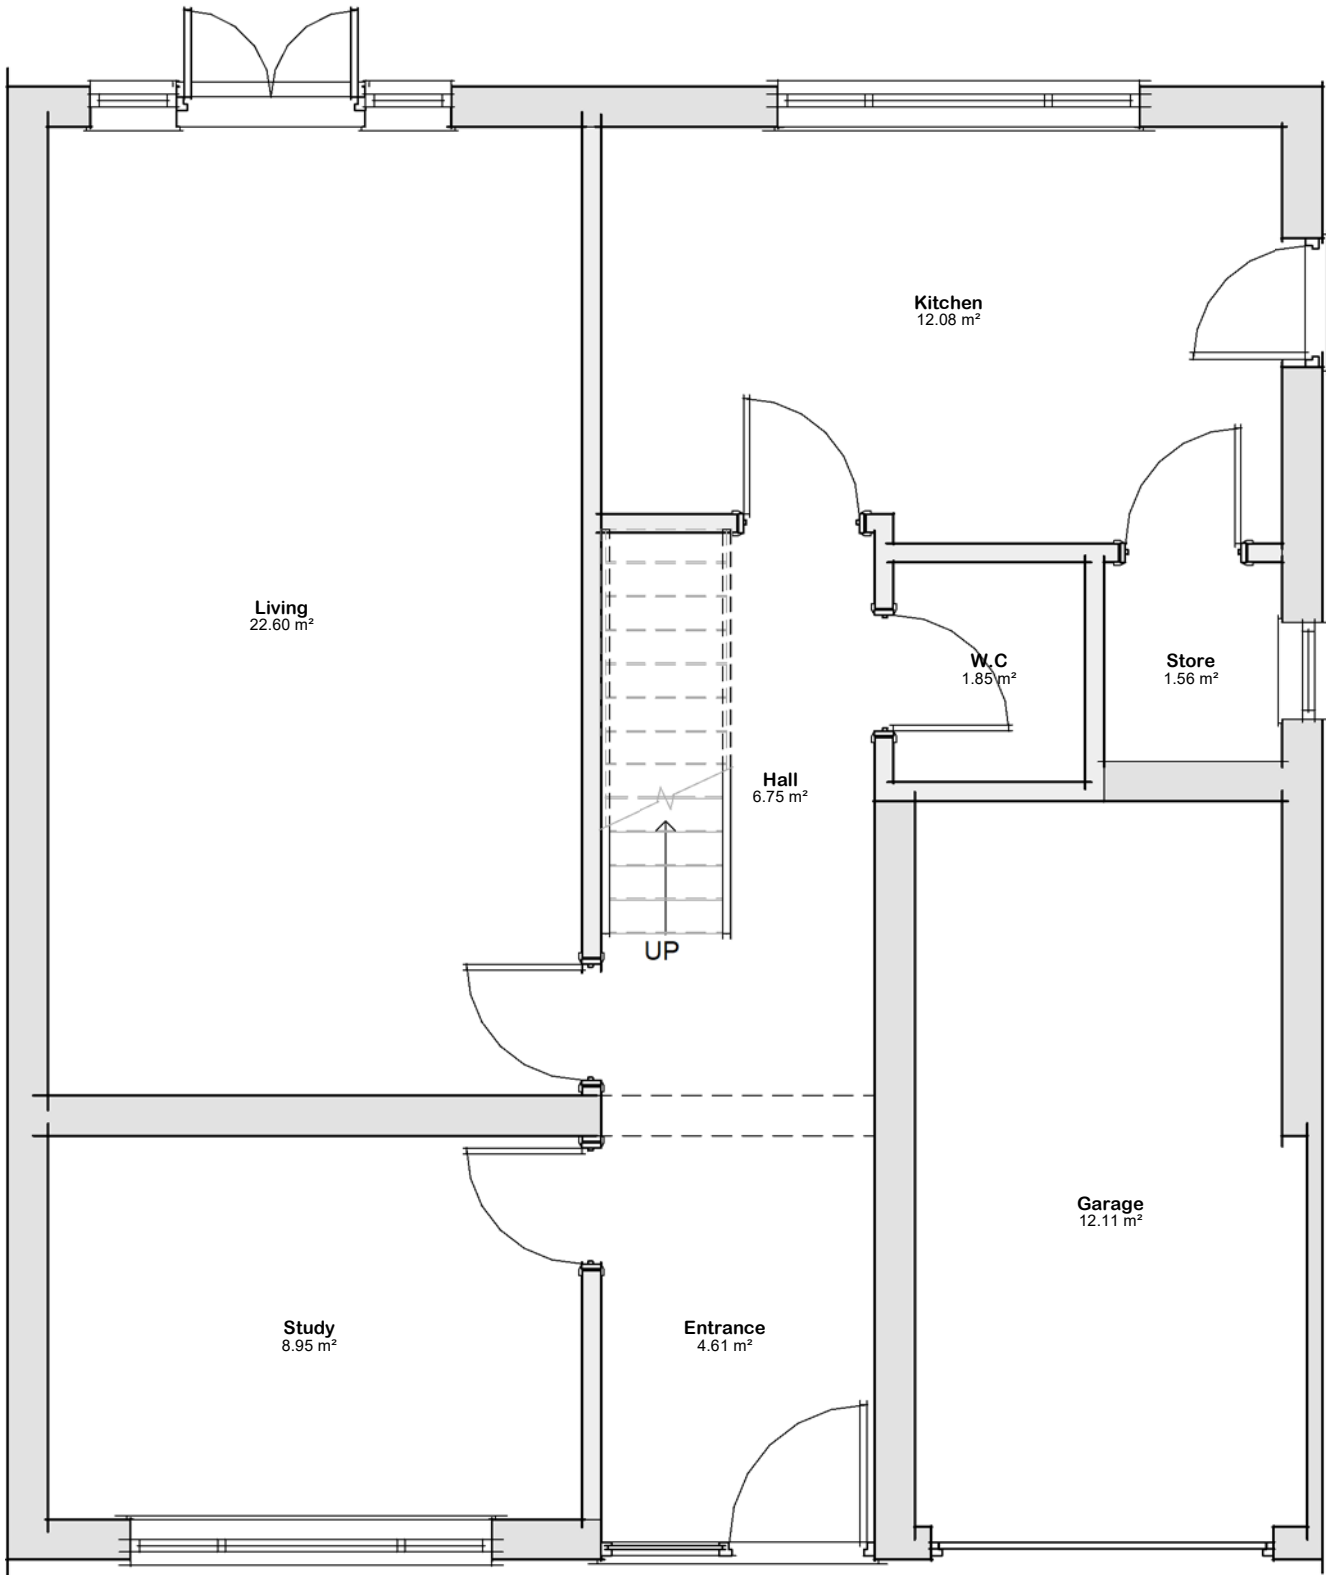


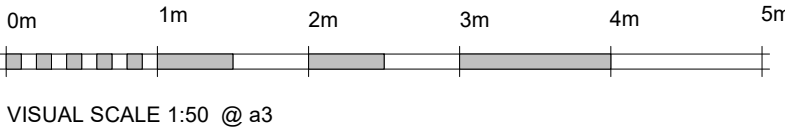

10 - Existing Ground Floor Schedule		
Name	Area	Perimeter
Entrance	4.60 m²	8.7 m
Garage	12.10 m²	14.7 m
Hall	6.75 m²	11.1 m
Kitchen	12.10 m²	14.6 m
Living	22.60 m²	19.9 m
Store	1.55 m²	5.0 m
Study	8.95 m²	12.1 m
W.C	1.85 m²	5.5 m
Grand total: 8	70.50 m²	91.5 m