




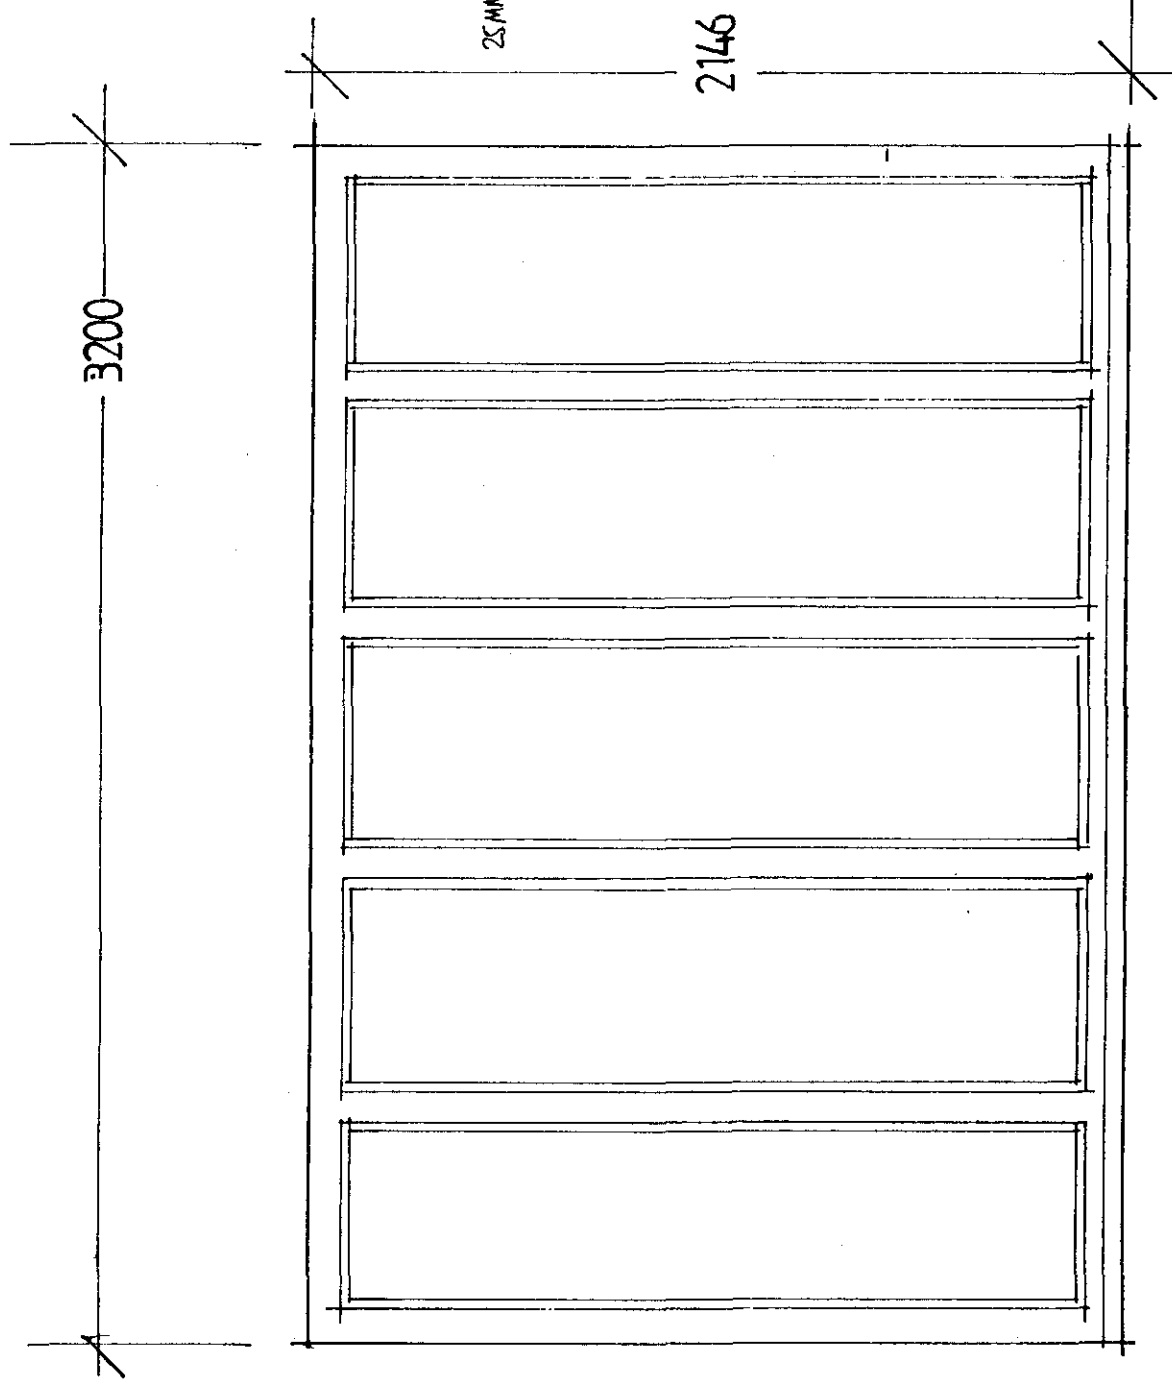

ELEVATION 1.20

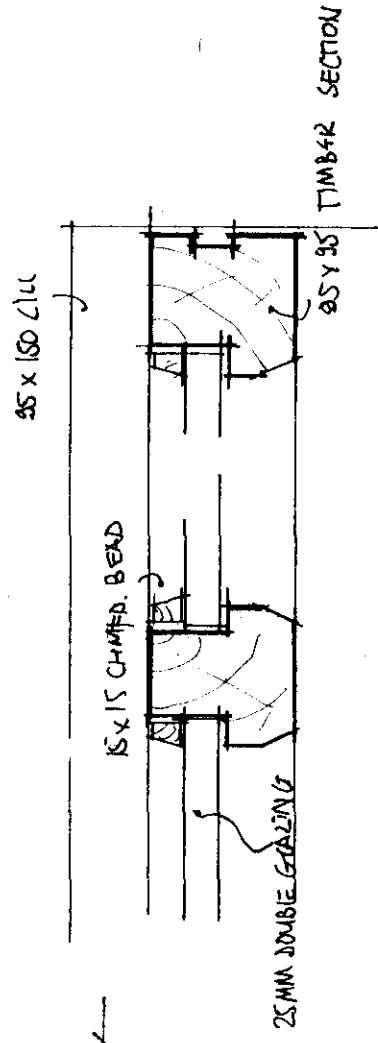

SECTION 1.5

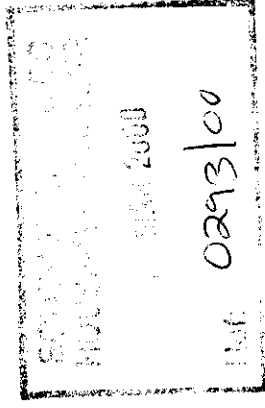

TYPICAL SCREEN DETAIL