




WEST

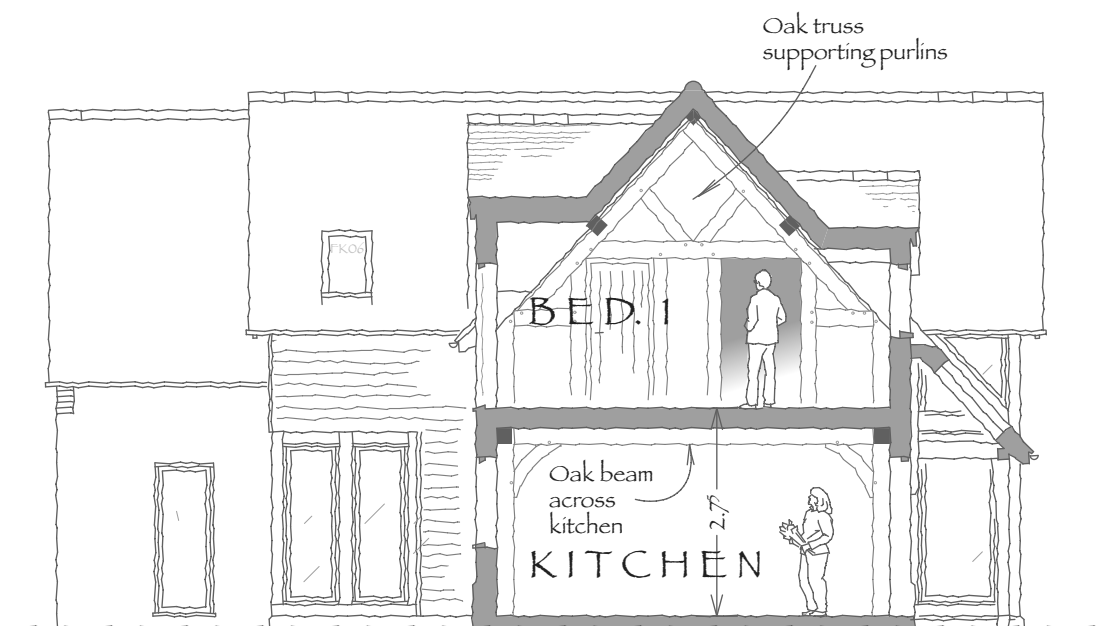

SECTION



SOUTH

PROPOSED HOUSE next to CAPONTOFT . CHEAL RD. GOSBERTON . SPALDING .
for MR & MRS GARNER

ELEVATIONS

1:100 ON A3 . JAN. 2020



D1836.2D



Revision C: 7.2.20 Hall roof lowered 150mm, west wing raised 200mm, east wing raised 250mm D:18.3.20 Bed 4 wing moved back 150mm (any further would push utility room door into sitting area), rear windows amended/enlarged, porch altered, section added