

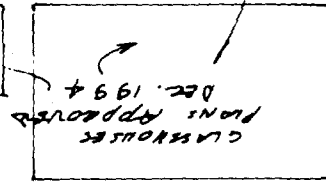
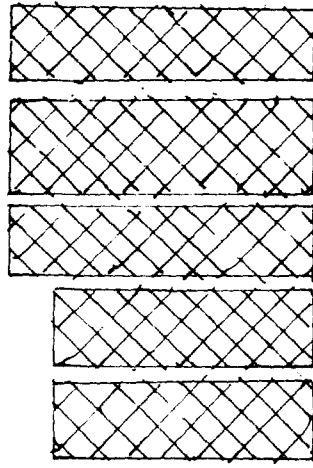
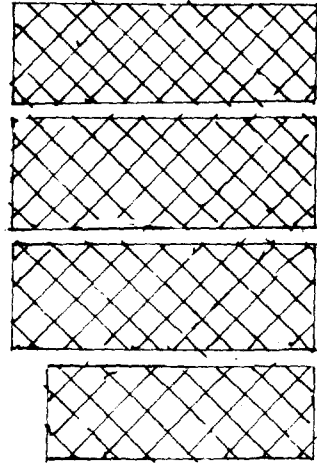



STRUCTURES
APPROVED
FEB. 1995.

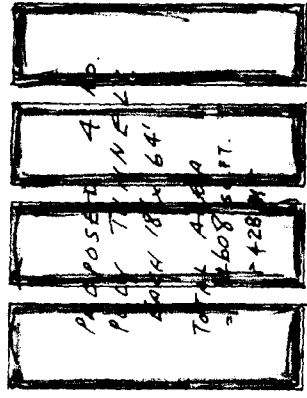


DYKE

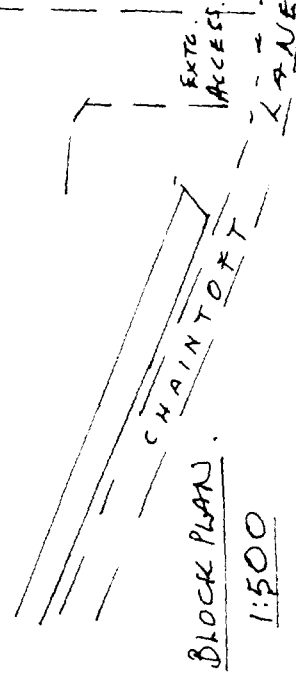


0299/95

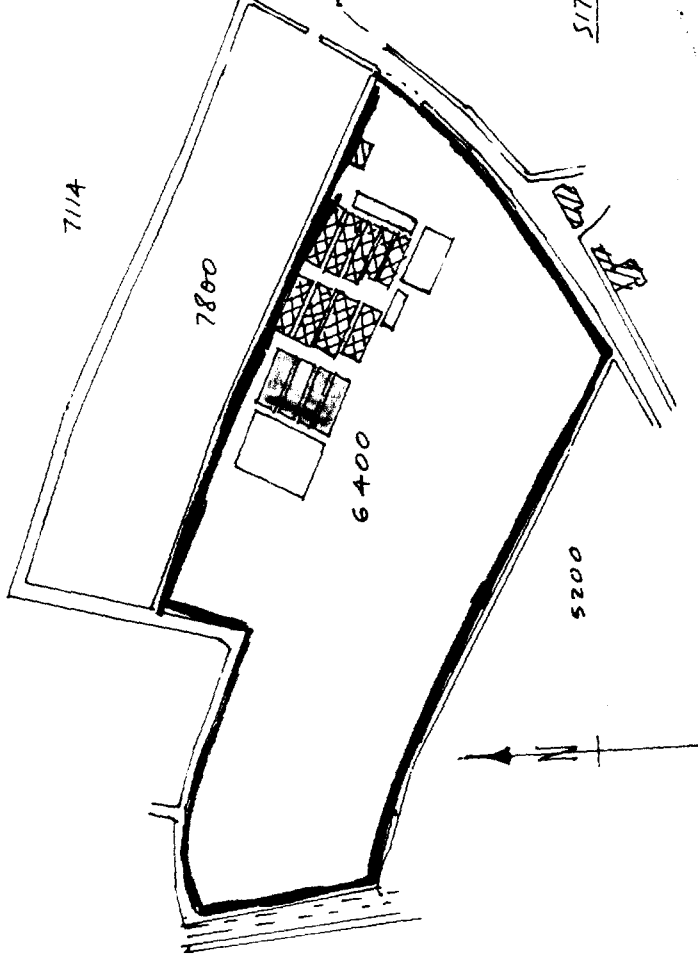

SCALE 1:2500
SITE LOCATION PLAN

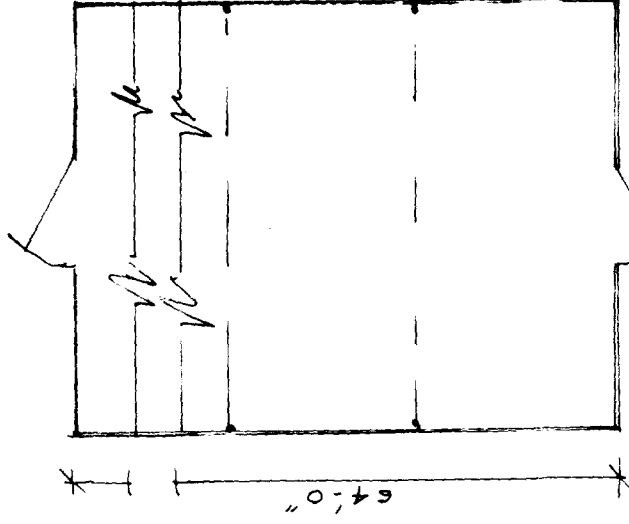

END ELEVATION

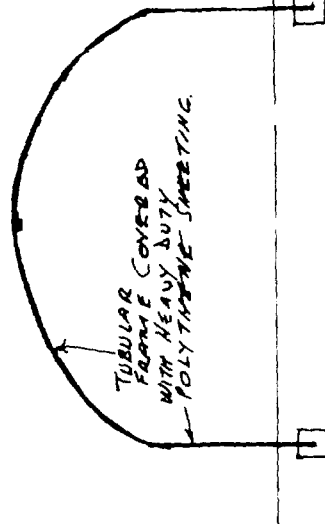

SECTION

PART PLAN - SCALE 1/8" = 1 FT.

PROPOSED 4 NO. POLYTHENE TUNNELS AT NURSERY
CHAINTOFT LANE, GOSBERTON, SPADING FOR BREANAR NURSERIES

G.H. BRADDAKE - 16 LOW ROAD, SPADING - MARCH 1995.