
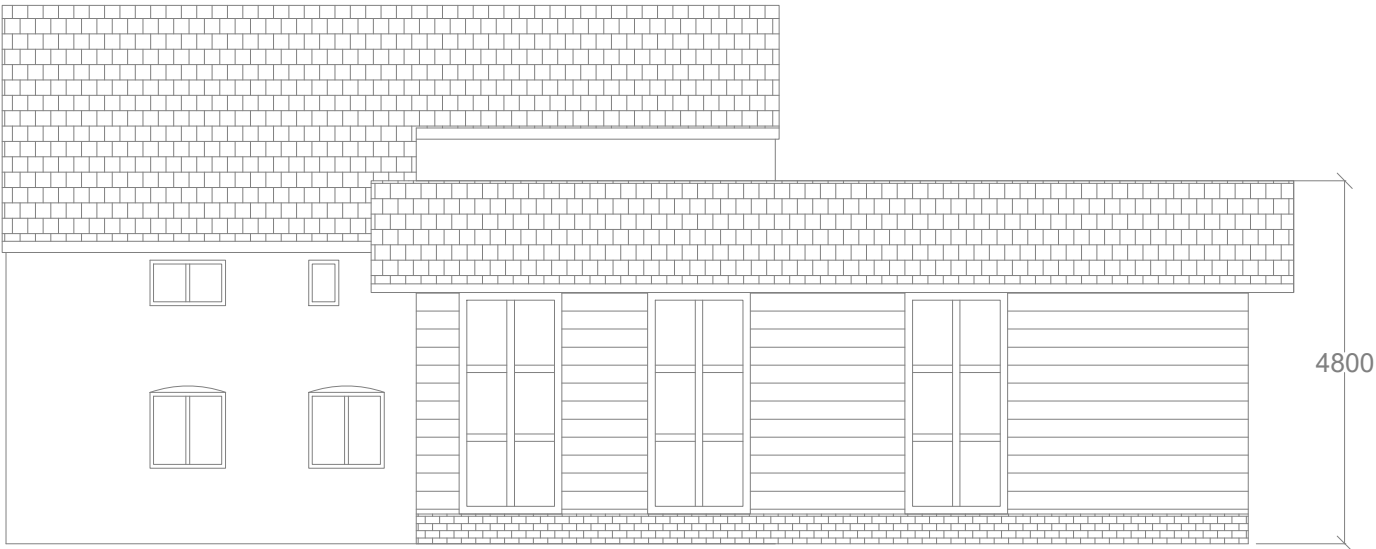


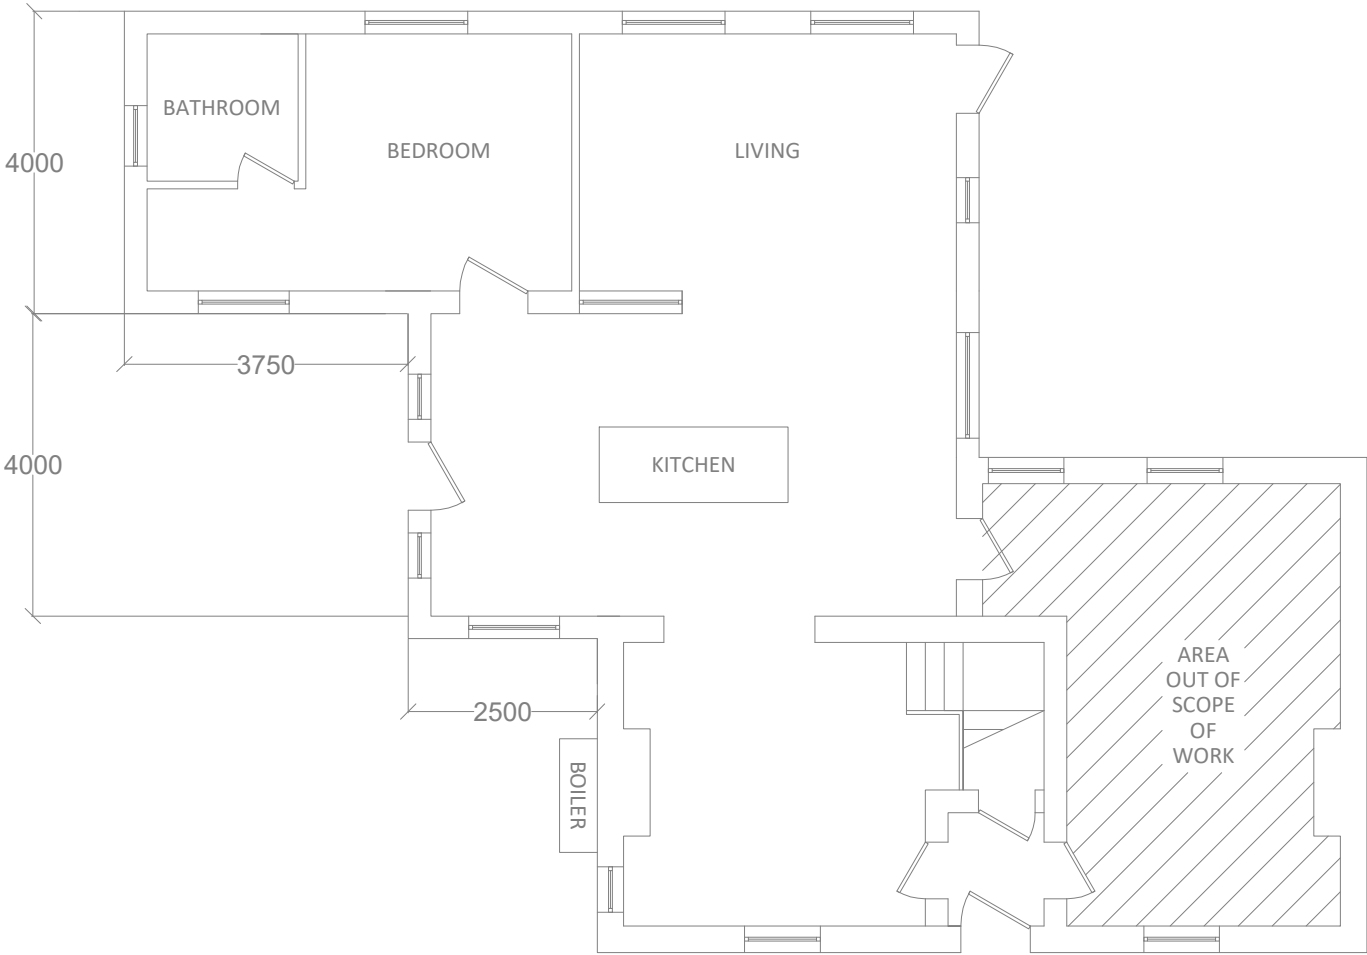

GROUND FLOOR

FRONT ELEVATION