



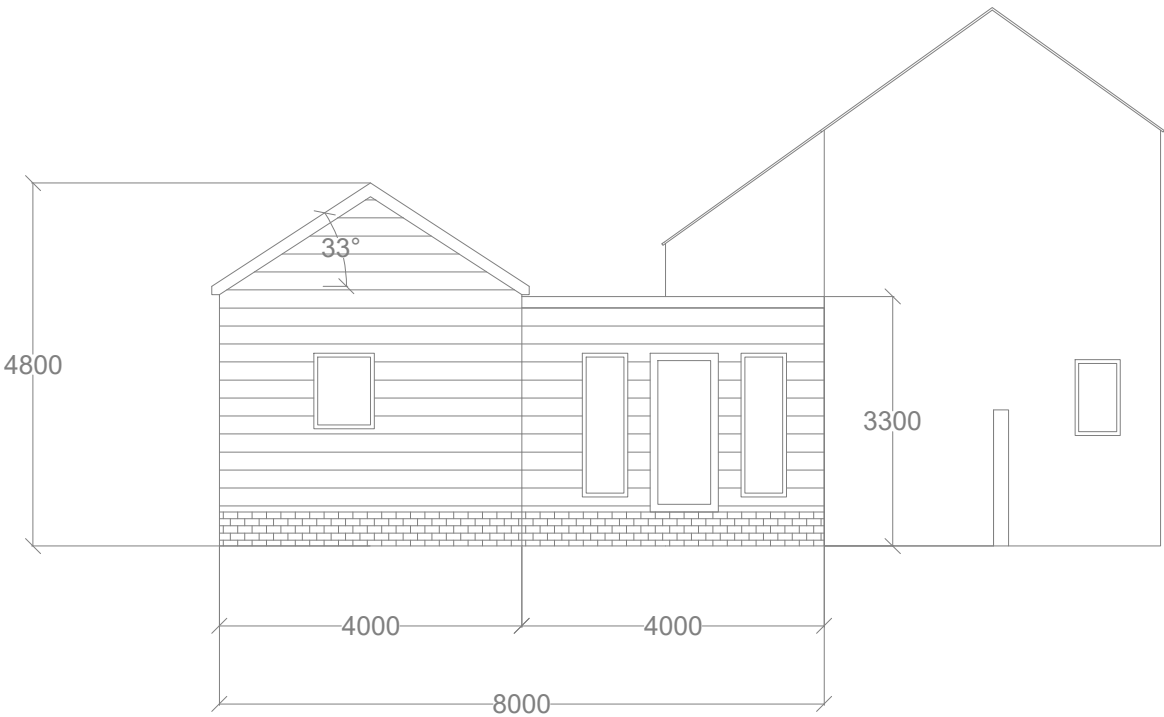

SIDE ELEVATION

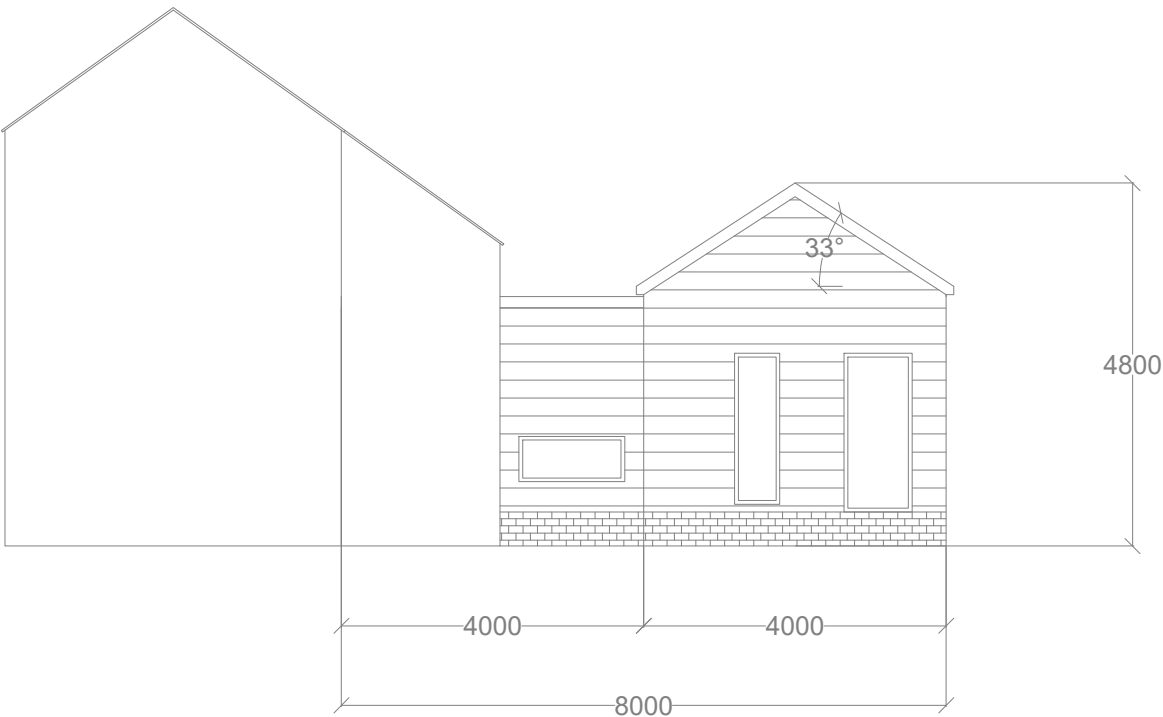

SIDE ELEVATION