





EXISTING SIDE ELEVATION

EXISTING REAR ELEVATION


EXISTING SIDE ELEVATION

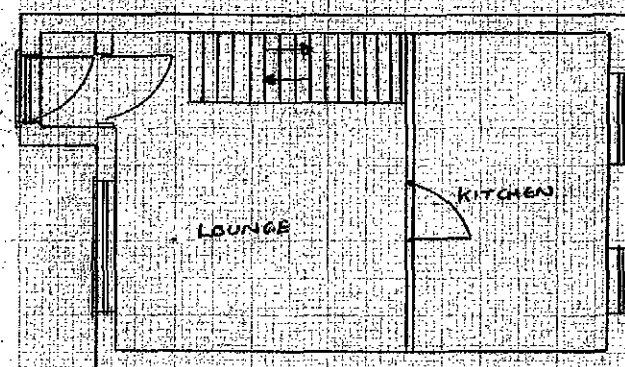

EXISTING GROUND FLOOR PLAN

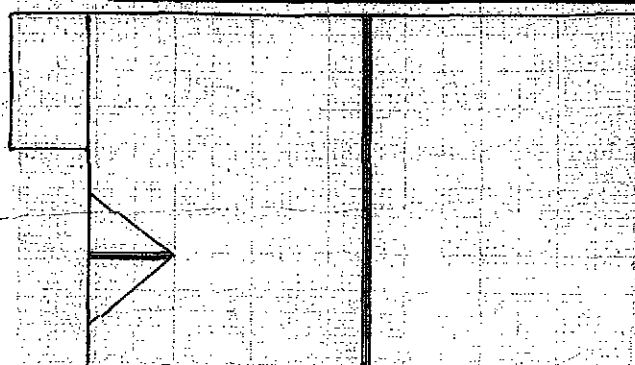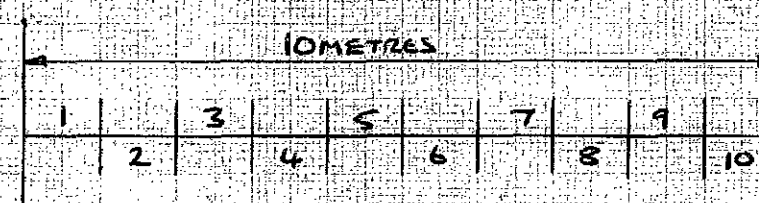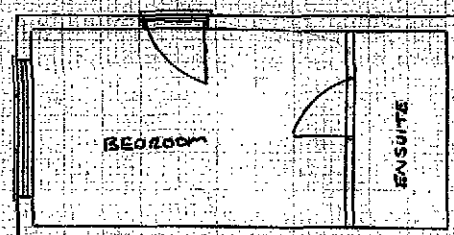

EXISTING ROOF PLAN

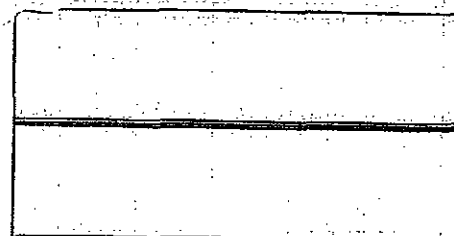

SHDC
Planning & Development
02 JUN 2011
Ref: 0411-11

MR & MRS BARROW
14, POACHERS HIDE
GOSBERTON
SPALDING Lincs
PE11 4PE
SCALE 1:100
A3 PAPER
DWG N° 2