




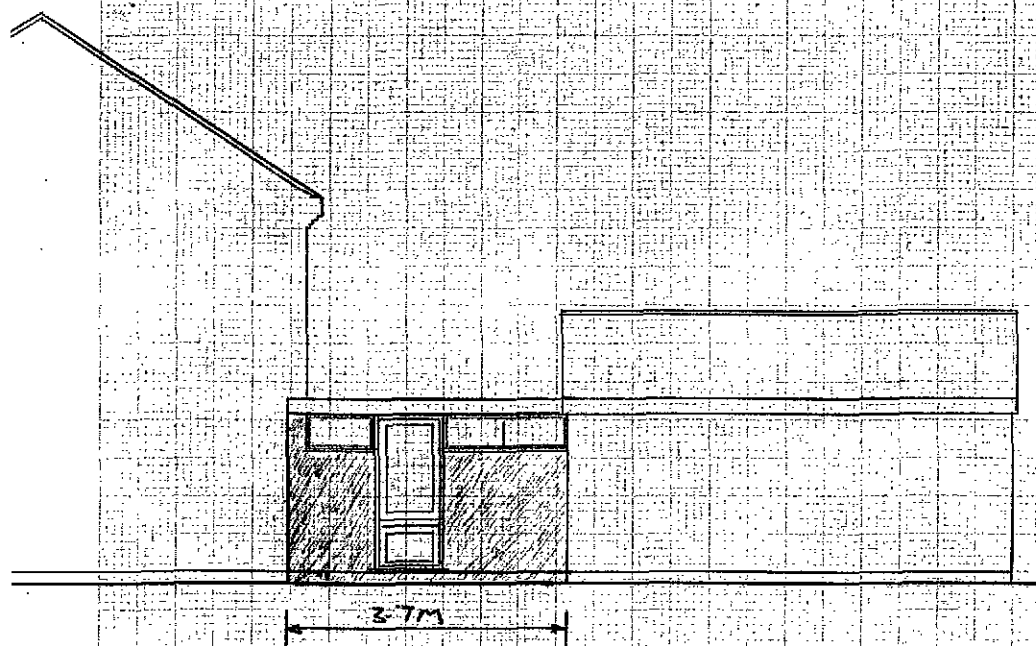


PROPOSED SIDE ELEVATION

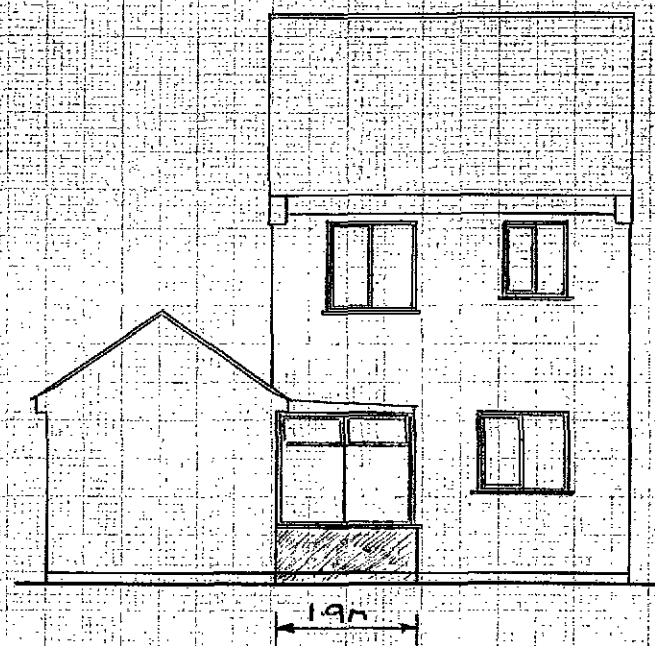

PROPOSED REAR ELEVATION

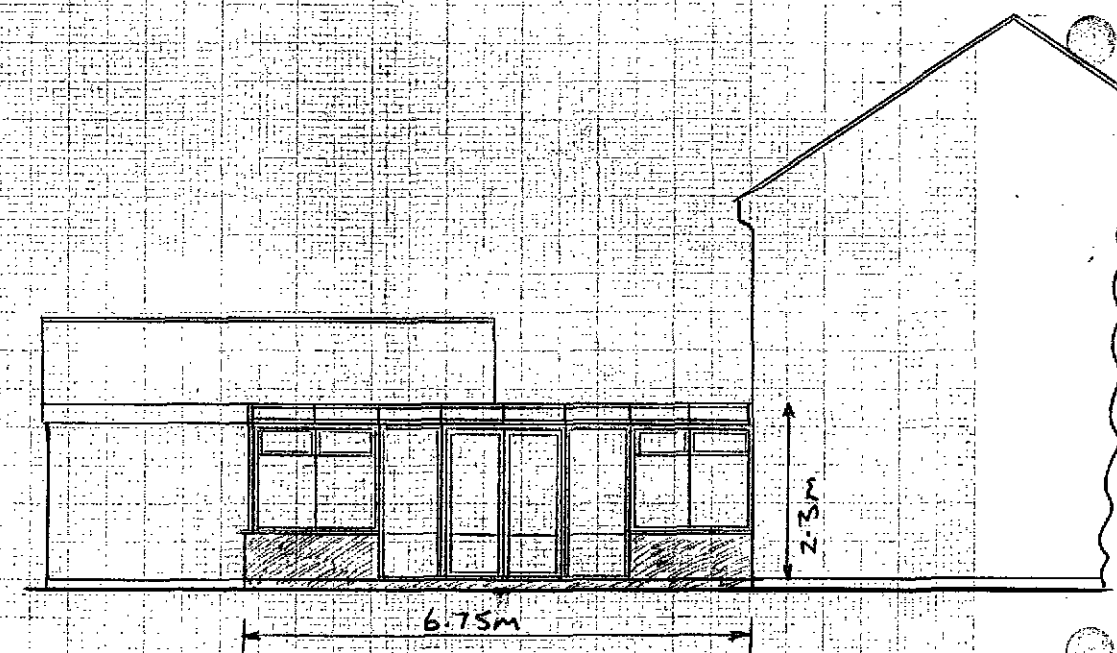


PROPOSED SIDE ELEVATION

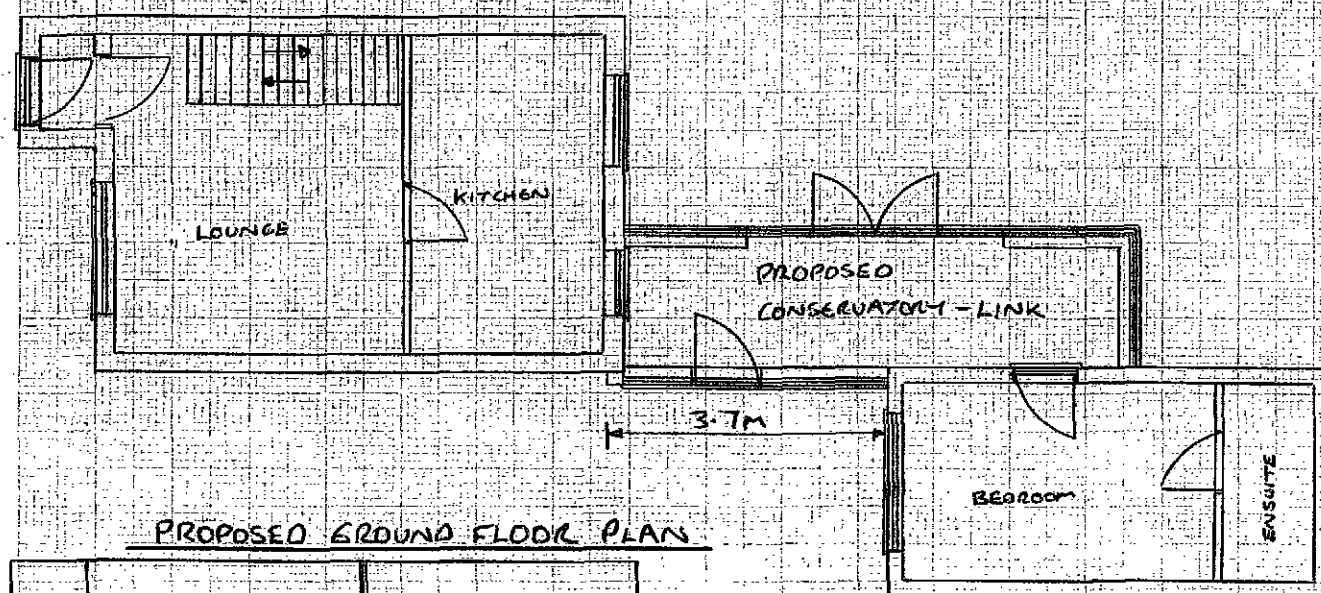

PROPOSED GROUND FLOOR PLAN

10 METRES									
1	2	3	4	5	6	7	8	9	10

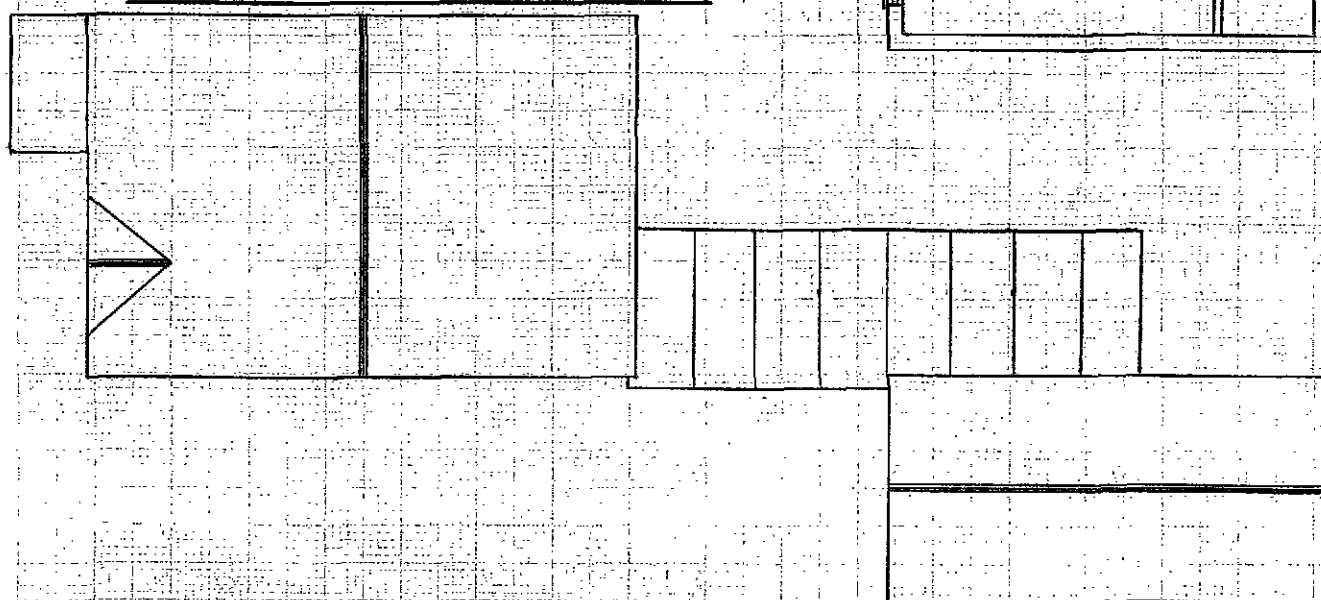

PROPOSED ROOF PLAN

SHDC
Planning & Development
02 JUN 2011
Ref: 0411-11

MR & MRS BARROW
14, POACHERS HIDE
GOSBERTON
SPALDING, Lincs
PE11 4PE
SCALE 1:100
A3 PAPER
DWG. N° 1