


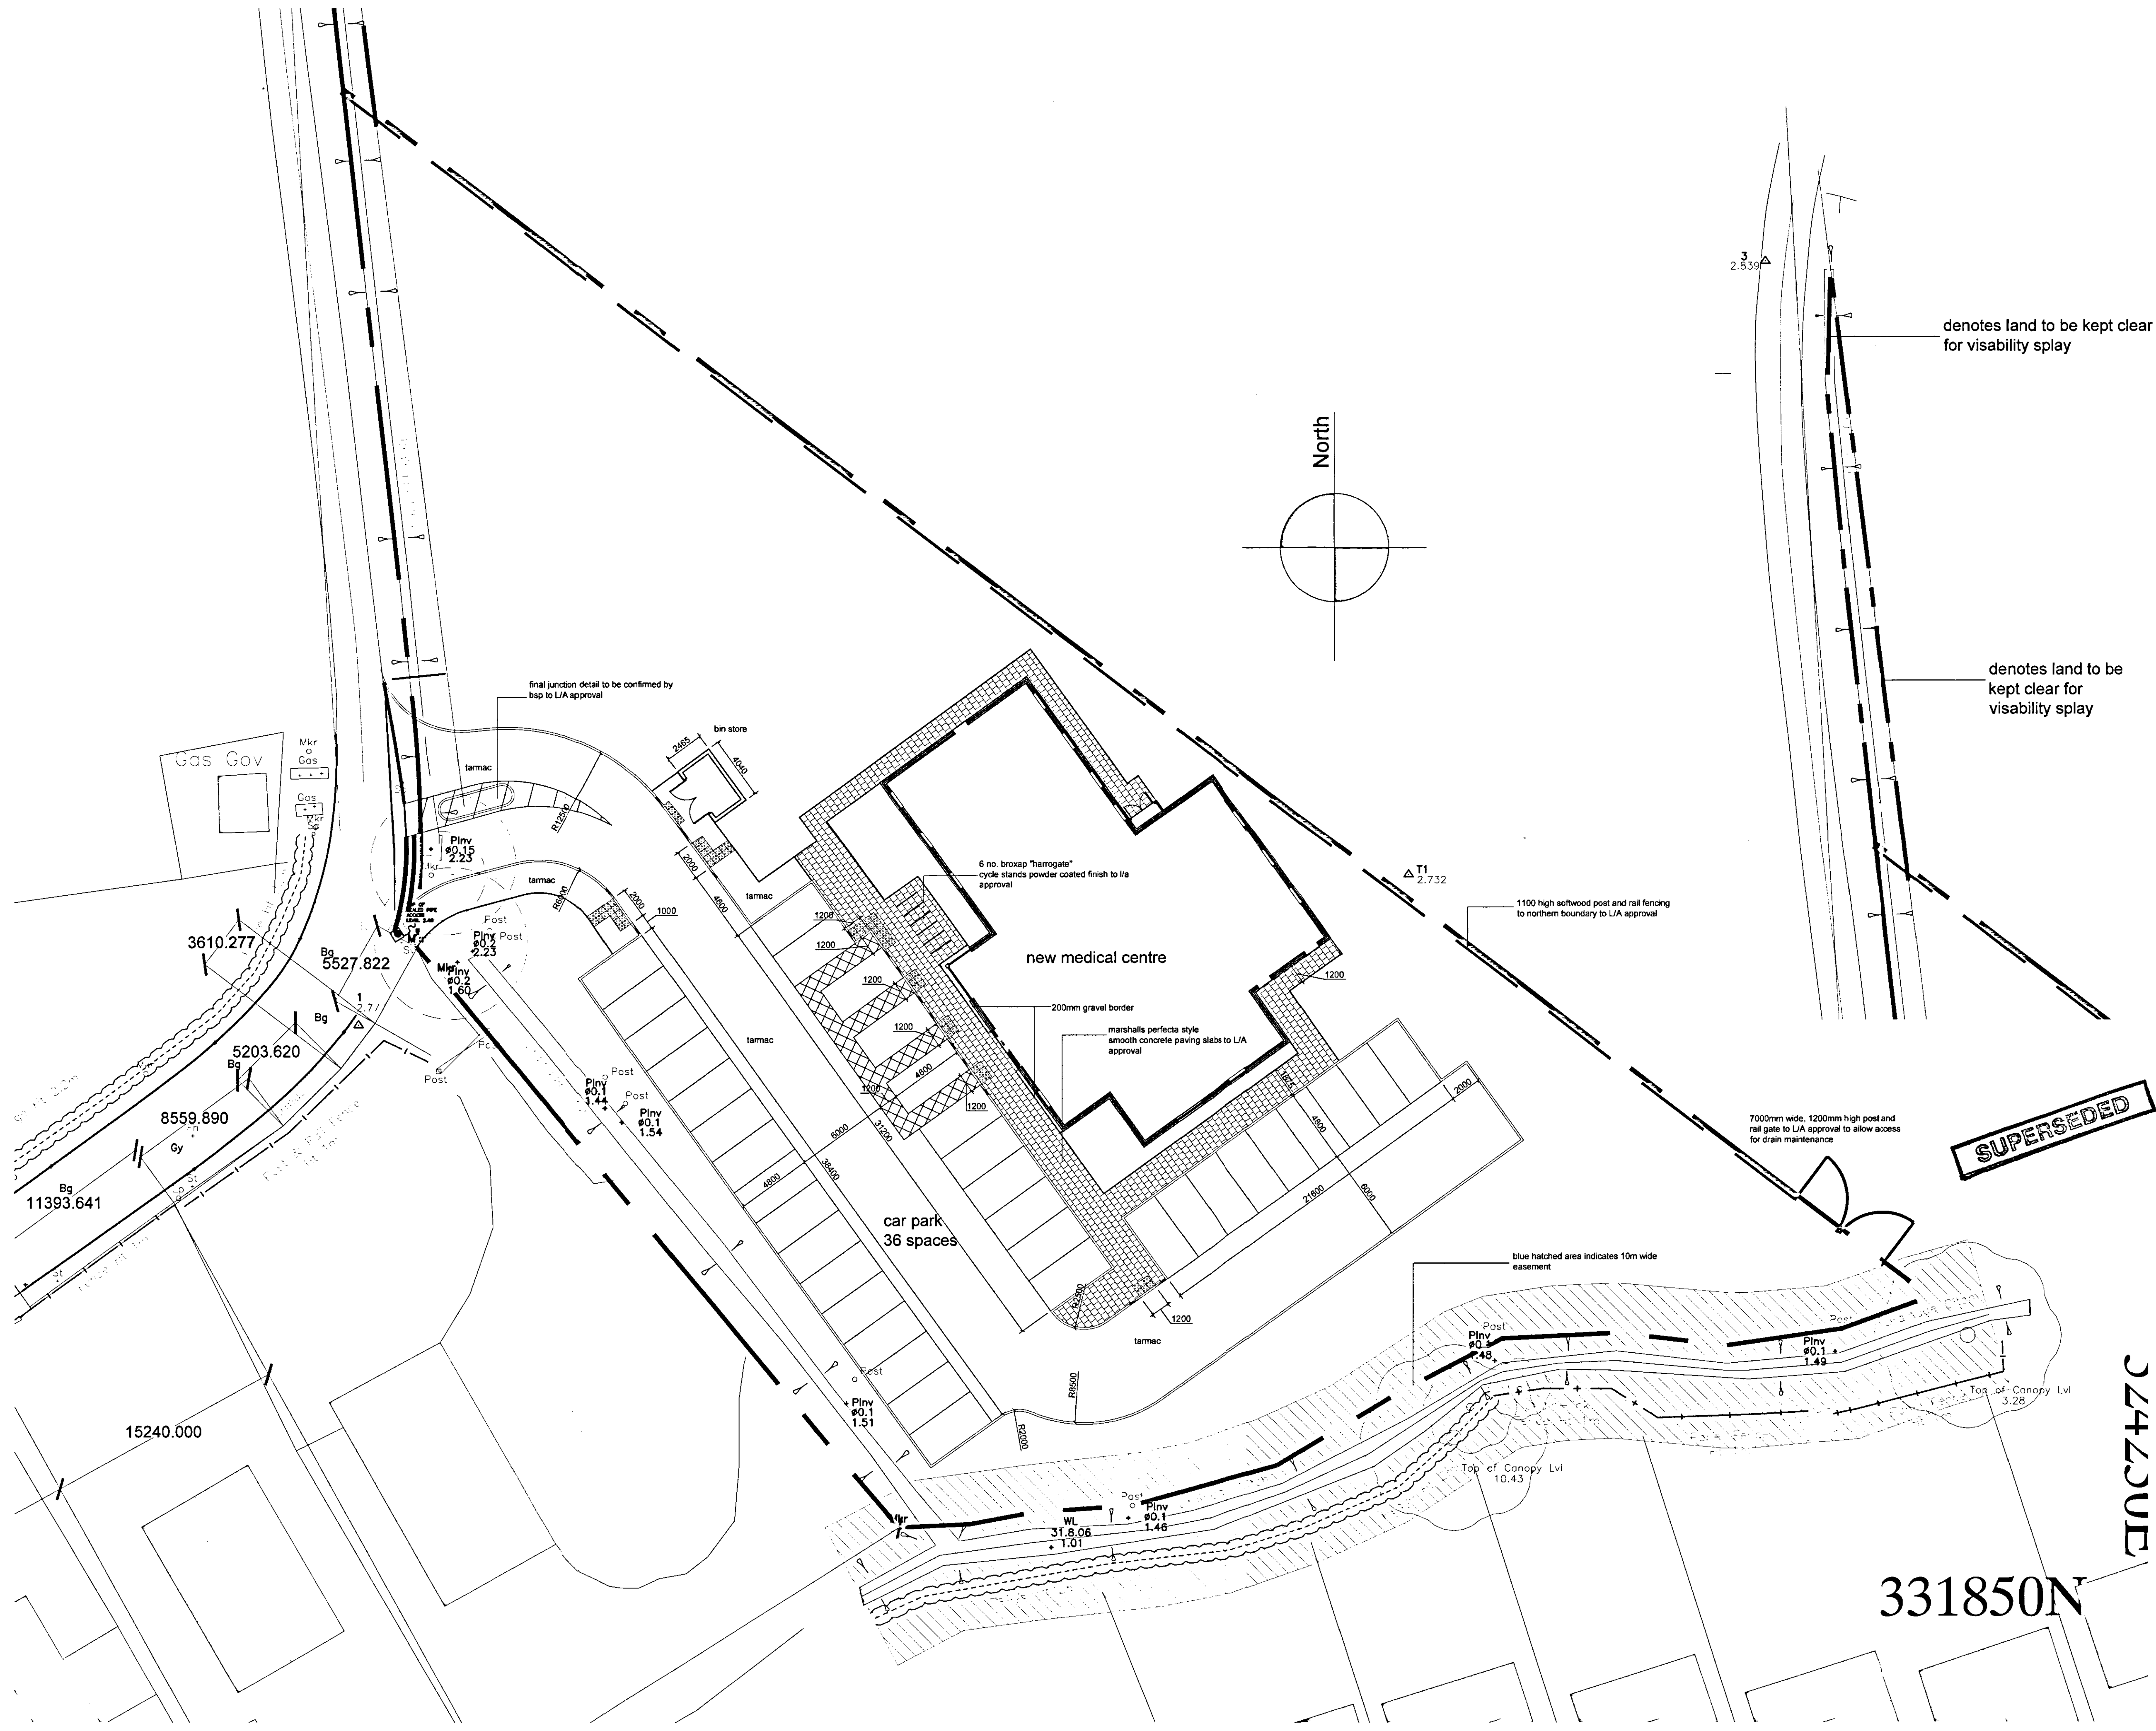

PLANNING

notes

indicative landscaping only,
landscaping drawing to be provided
by specialist.

site area
4050 sqm
1 acre
(including vis splay)

denotes land to be kept clear
for visibility splay

denotes land to be
kept clear for
visibility splay

AMENDED PLAN

Ref: A1

p 30-04-07: gate added, pathways added to fire escapes, landscaping notes

n 03-07: car parking layout revised, landscaping added

m 11-06: southern boundary revisions

i 11-06: boundary revisions

k 11-06: site demise revised

j 15-11-06: top merged with drawing, access amended

i 01-11-06: detail added

h 17-10-06: easement reduced

g 03-10-06: drainage easement reduced

f 19-09-06: site access revised

e 15-09-06: site demise revised

d 13-09-06: site demise revised

c 03-07-06: site entrance amended, 2 car p

b 31-05-06: building rotated, site amended

a 24-05-06: site reduced in size

revisions

SHDC

Planning 0000000000

01 MAY 2007

Ref: 0414107

west hart partnership

chartered architects Ltd

5 aldergate, tamworth, staffs. B79 7DJ

tel:01827 67123 fax:01827 67121 email:post@westhart.com

client

Primary Asset

project

New Medical Centre
Gosberton

title

External Works
Plan

drg. no.

482-101

revision

P

scale

200@A1

date

Apr 07

drawn

ISH

checked

SJW

THIS DRAWING AND THE BUILDING WORKS DEPICTED ARE THE COPYRIGHT
OF WEST HART PARTNERSHIP LLP AND MAY NOT BE REPRODUCED EXCEPT
BY WRITTEN PERMISSION. THIS DRAWING MUST BE READ AND CHECKED
AGAINST ANY SPECIALIST DRAWINGS AND INFORMATION PROVIDED. DO
NOT SCALE FROM THIS DRAWING. USE EC2 BEEN DRAWING ONLY.