


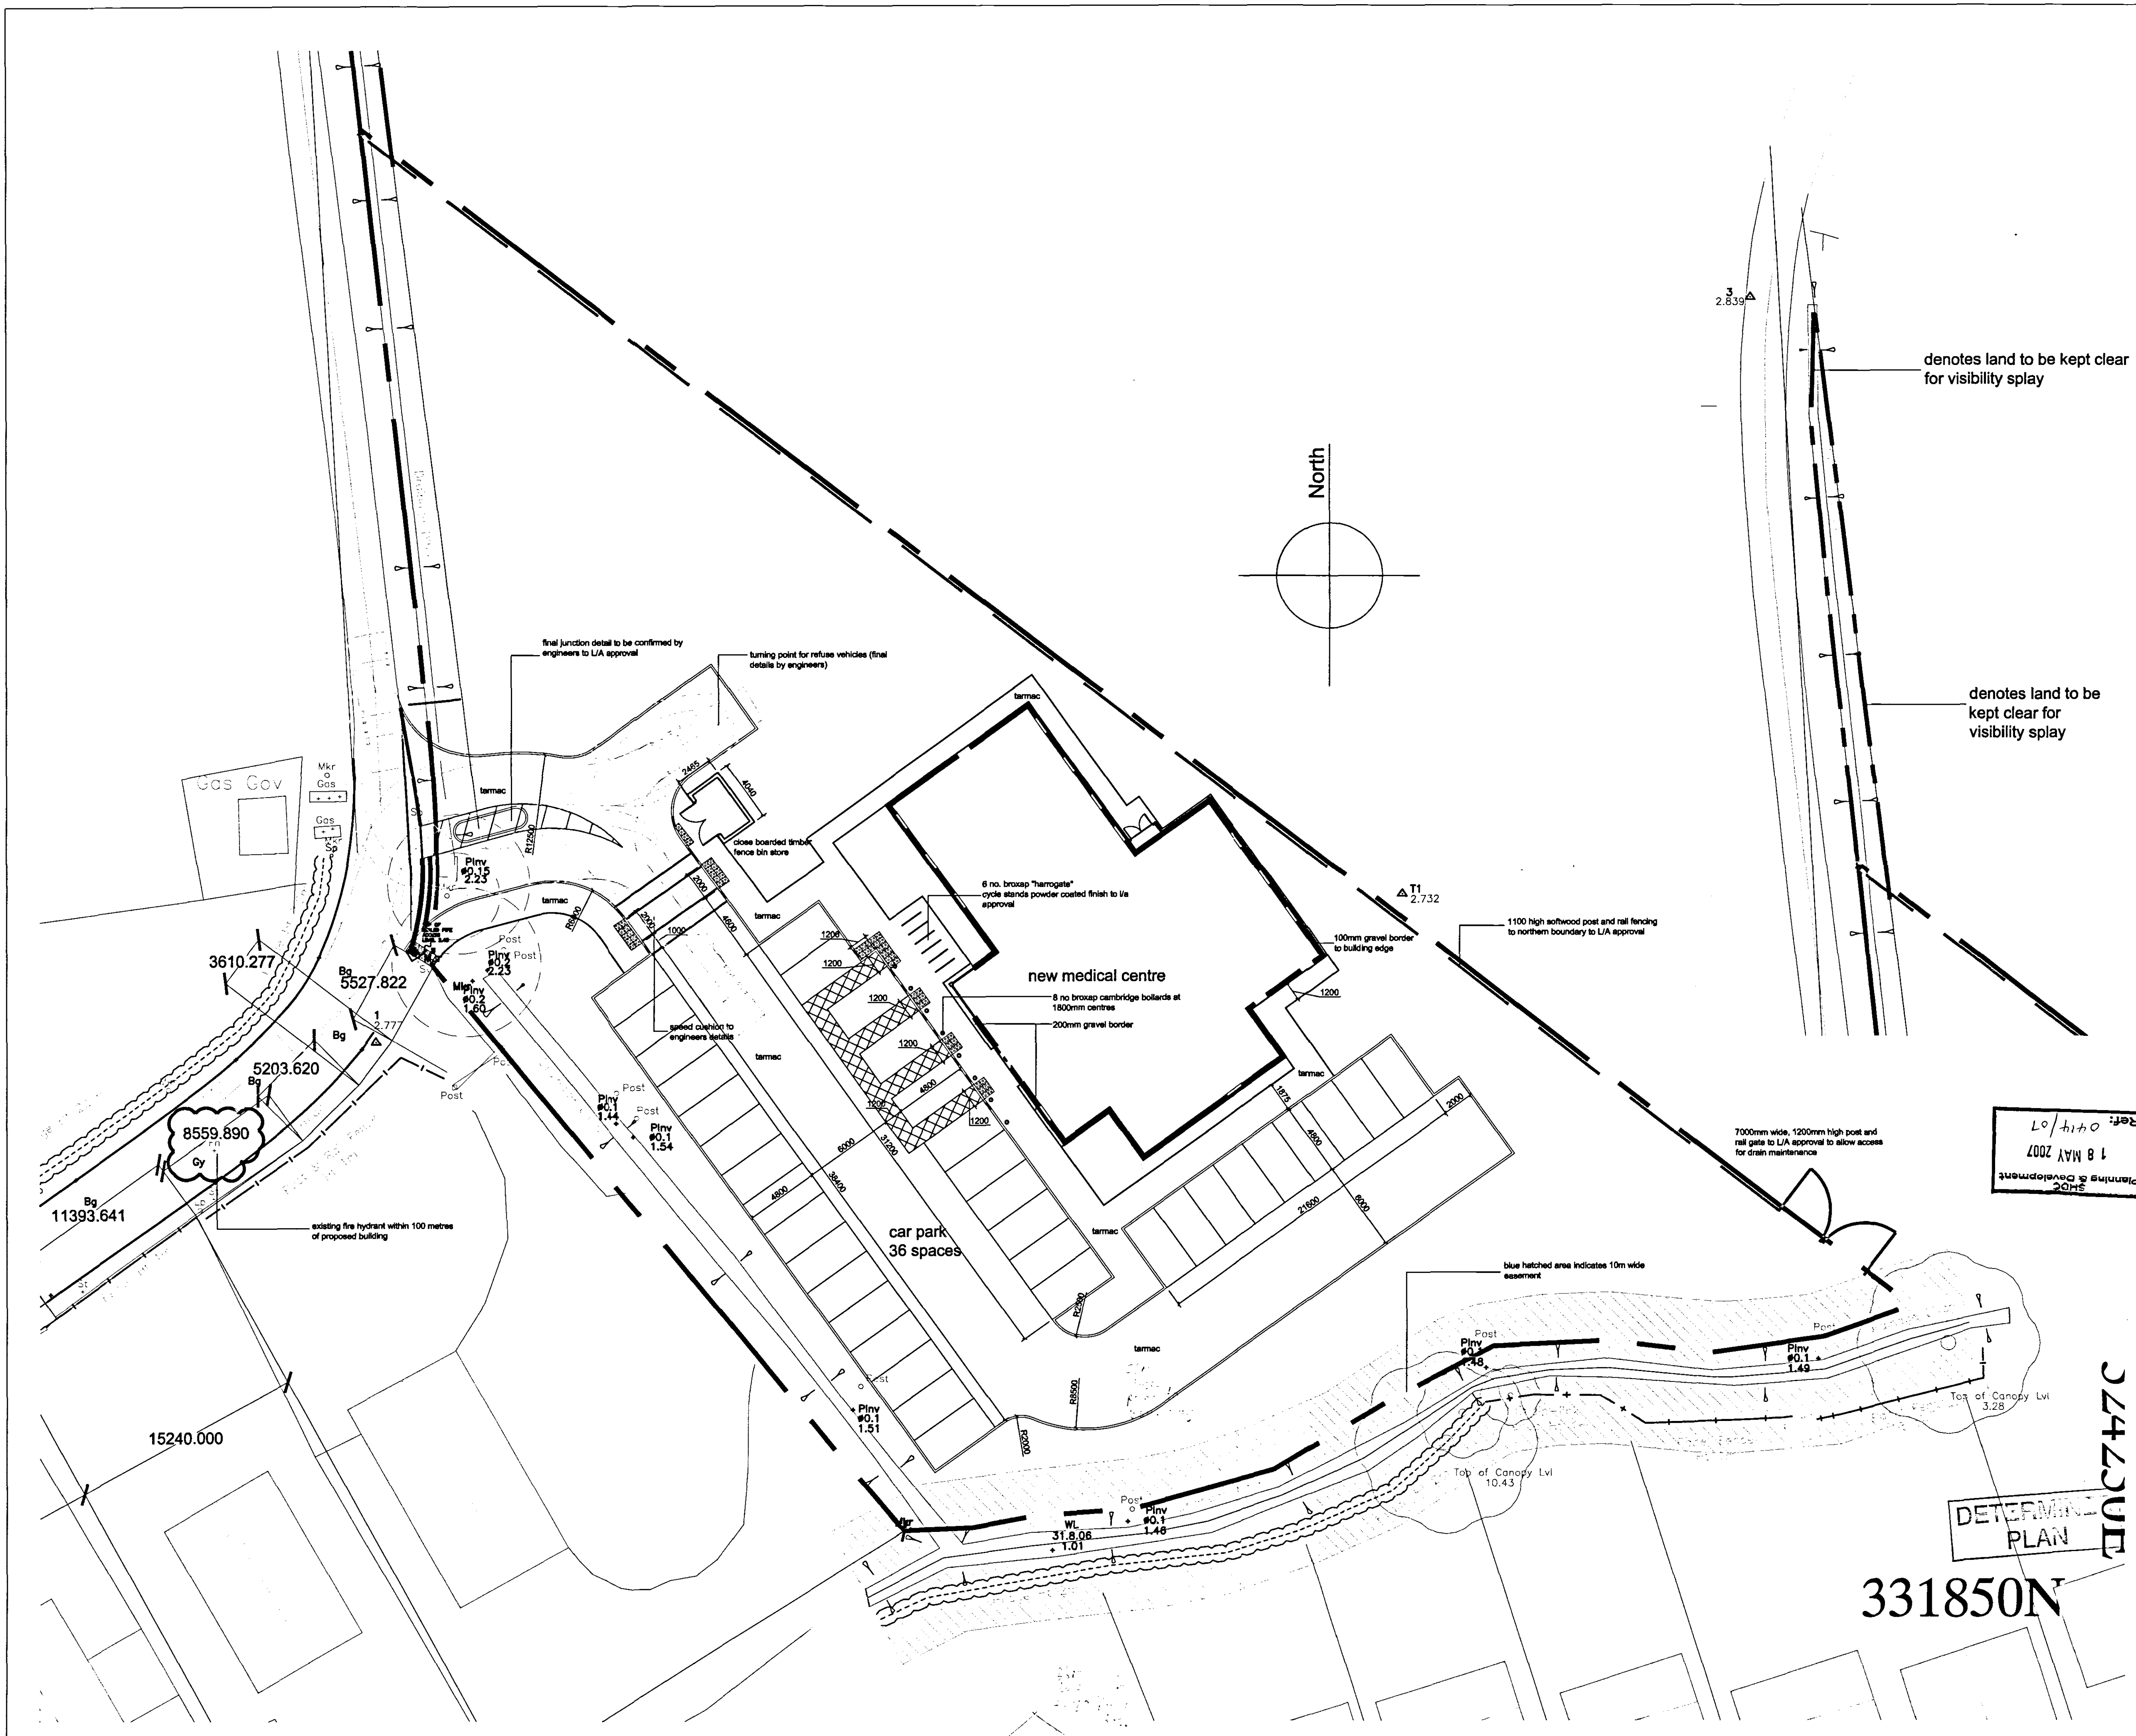

PLANNING

notes

indicative landscaping only,
landscaping drawing to be provided
by specialist.

site area
4050 sqm
1 acre
(including vis splay)

denotes land to be kept clear
for visibility splay

denotes land to be kept clear
for visibility splay

17-05-07 turning point added.
11-05-07 fire hydrant added, preliminary tender team.
30-04-07 gate added, pathways added to the scope, landscaping notes.
03-07 car parking layout revised, landscaping added.
11-08 southern boundary revisions.
11-08: boundary revisions.
11-08: site details revised.
15-11-08 top merged with drawing, access amended.
01-11-08 detail added.
17-10-08 assessment reduced.
05-10-08: drainage assessment reduced.
18-08-08: site access revised.
15-08-08: site details revised.
13-08-08: site details revised.
03-07-08: site entrance amended, 2 car park spaces removed.
31-05-08: building related, site amended.
24-05-08: site reduced in size.

revisions

west hart partnership
chartered architects Ltd

5 aldergate, tamworth, staffs. B79 7DJ
tel:01827 67123 fax:01827 87121 email:post@westhart.com

client
Primary Asset

project
New Medical Centre
Gosberton

title
External Works
Plan

drg. no. 482-101 revision R

scale 200@A1 date Apr 07

drawn ISH checked SJW

THIS DRAWING AND THE BUILDING WORKS DEPICTED ARE THE COPYRIGHT
OF WEST HART PARTNERSHIP LLP AND MAY NOT BE REPRODUCED EXCEPT
BY WRITTEN PERMISSION. THIS DRAWING MUST BE READ AND CHECKED
AGAINST ANY SPECIALIST DRAWINGS AND INFORMATION PROVIDED. DO
NOT SCALE FROM THIS DRAWING. USE FIGURED DIMENSIONS ONLY.