

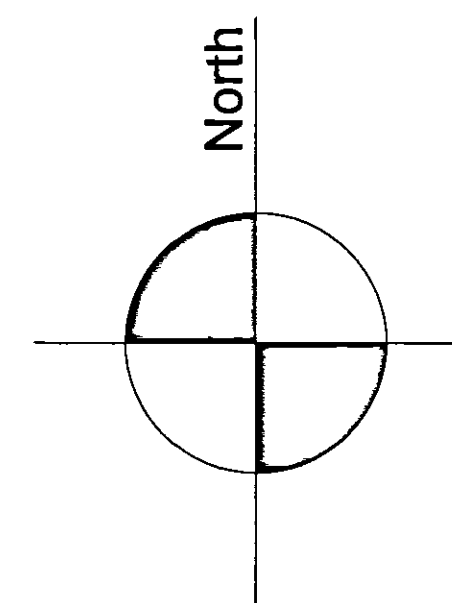


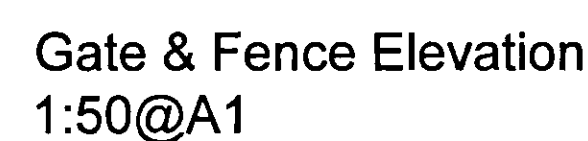

denotes land to be kept clear for visibility splay

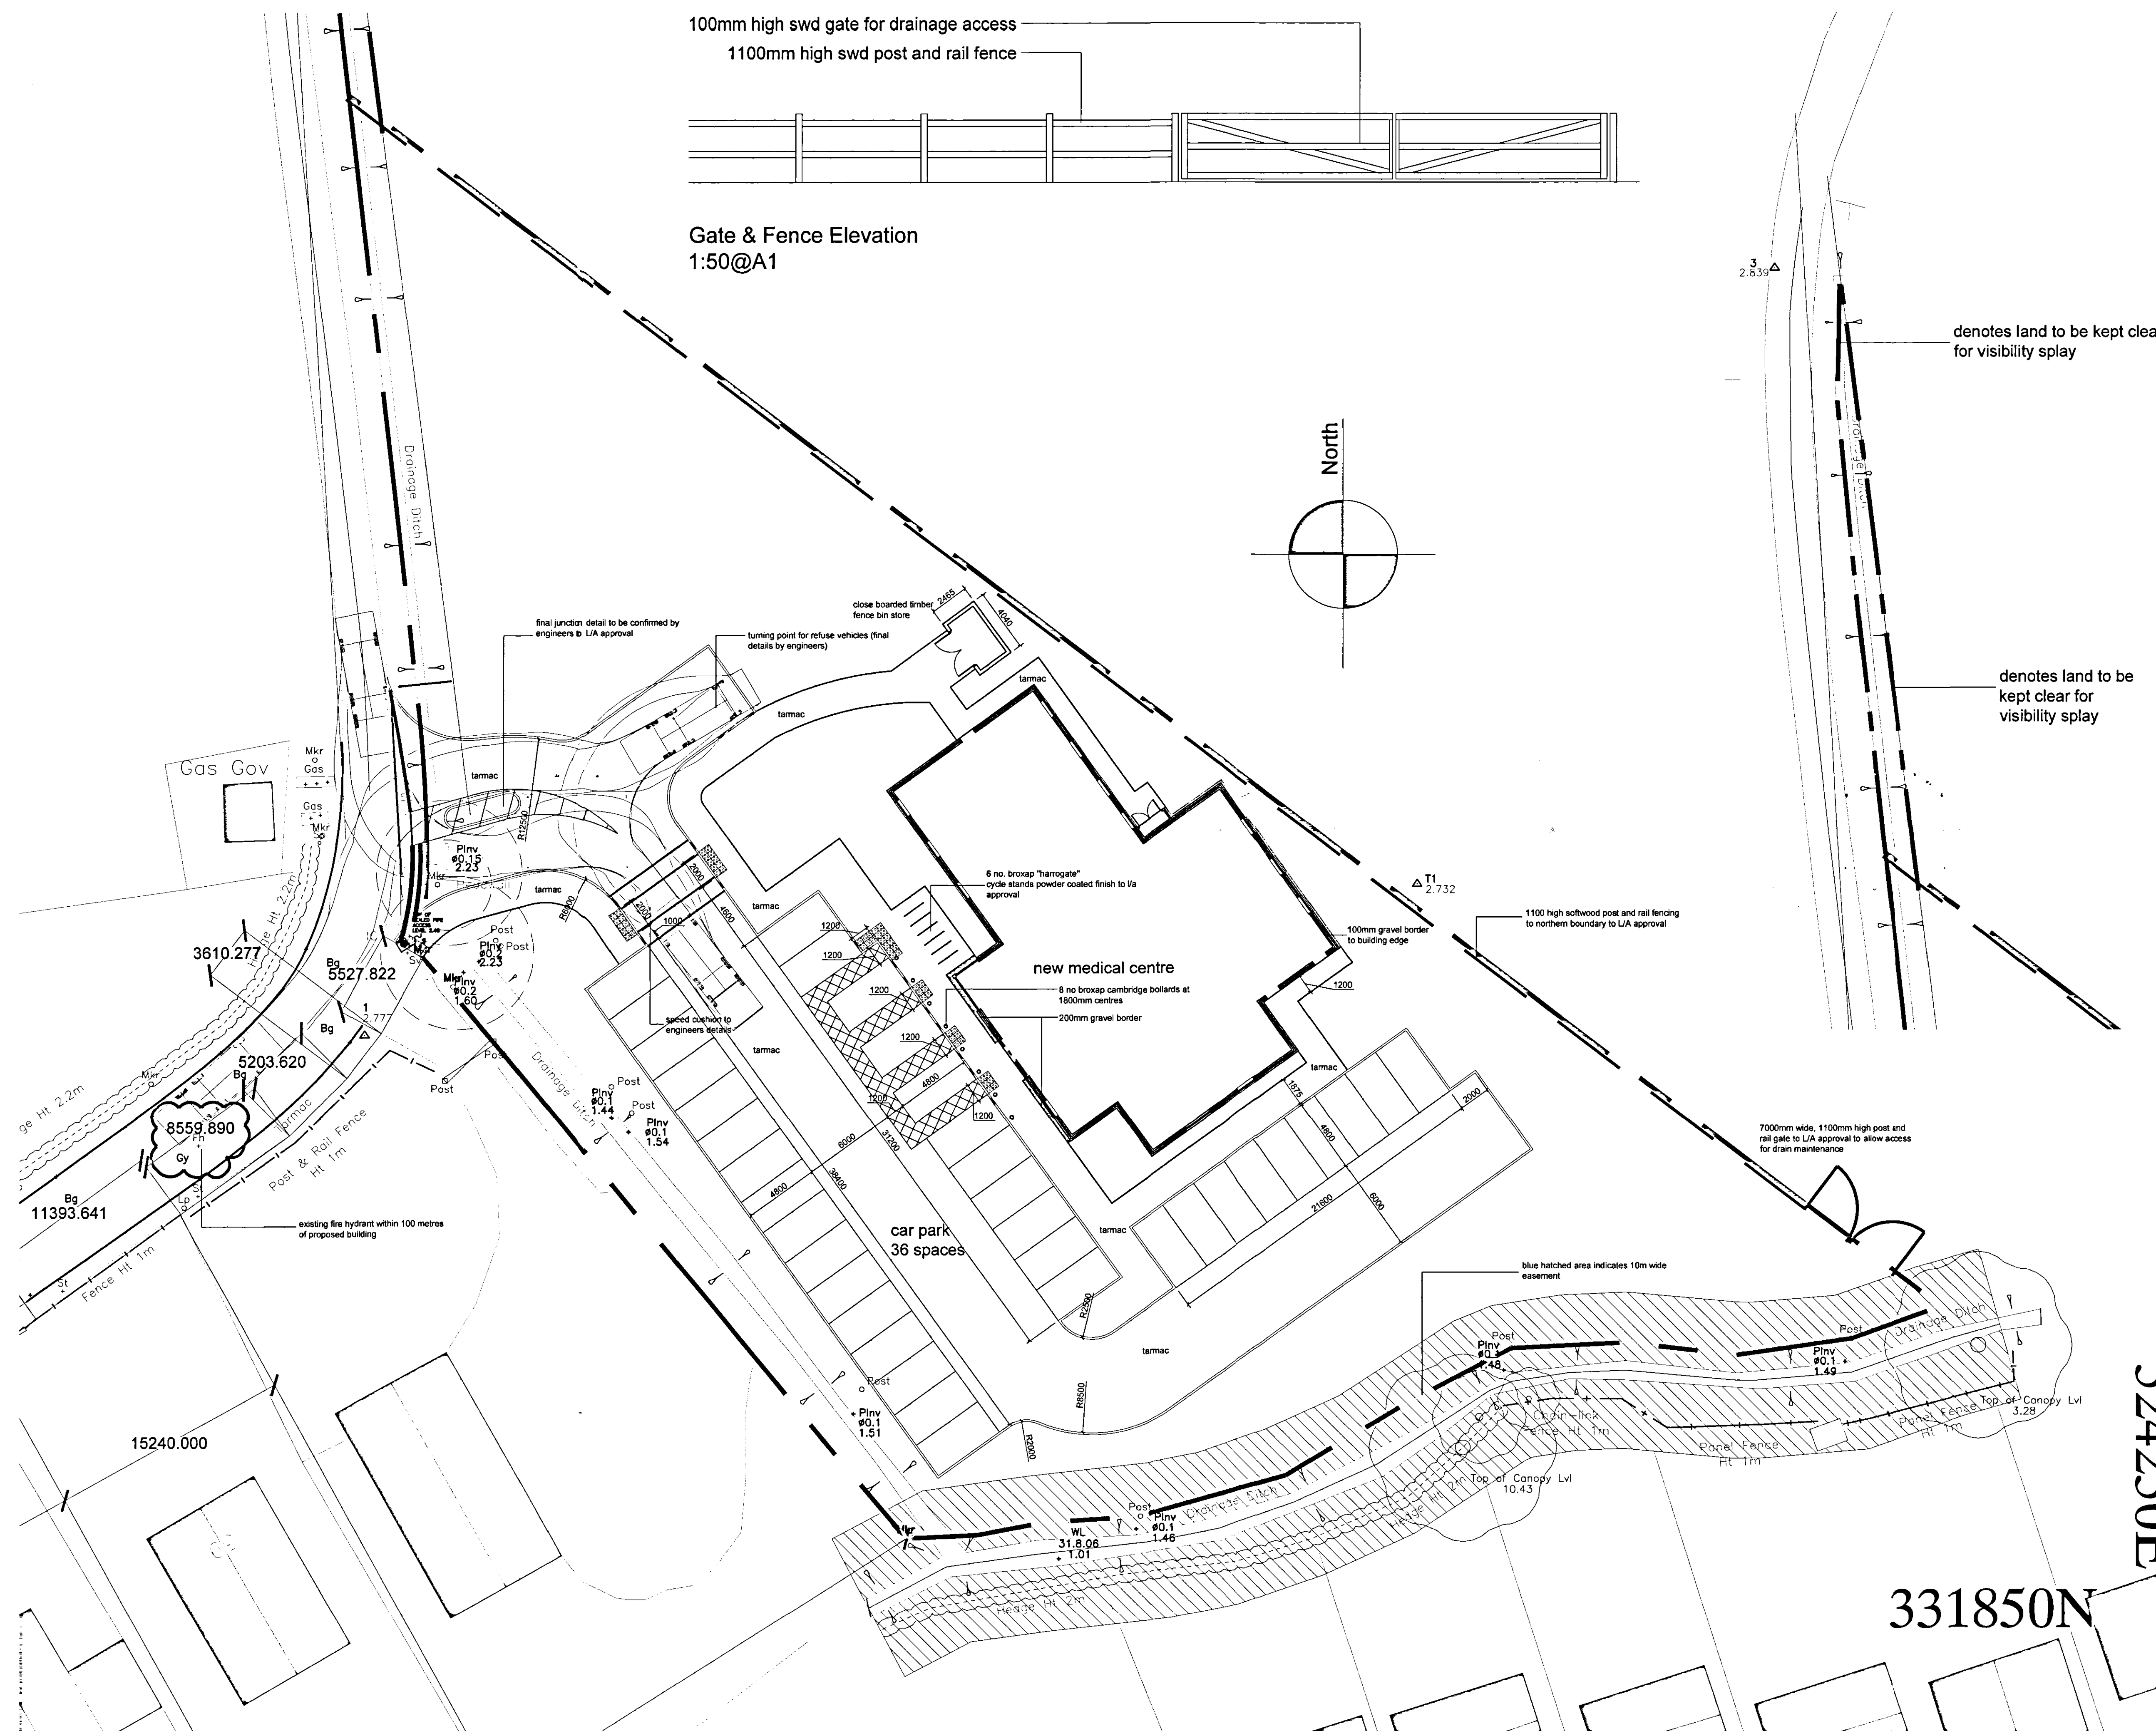

- v 15-11-07: bin store repositioned
- u 31-10-07: construction issue
- 124-09-07: bin store repositioned
- a 31-07-07: Fence elevation added
- r 17-05-07: turning point added
- q 11-05-07: fire hydrant added, preliminary tender issues
- p 30-04-07: gate added, pathways added to fire escapes, landscaping notes
- n 03-07-07 car parking layout revised, landscaping added
- m 11-08: southern boundary revisions
- l 11-08: boundary revisions
- k 11-08: site details revised
- j 15-11-06 topo merged with drawing, access amended
- i 01-11-06 detail added
- h 17-10-06 assessment reduced
- g 03-10-06 drainage assessment reduced
- f 19-09-06: site access revised
- e 15-09-06: site details revised
- d 13-09-06: site details revised
- c 03-07-06: site entrance amended, 2 car park spaces removed
- b 31-06-06: building oriented, site amended
- a 24-06-06: site map posted in site

revisions

west hart partnership
chartered architects Ltd

5 aldergate, tamworth, staffs. B79 7DJ
tel:01827 67123 fax:01827 67121 email:post@westhart.com

client	Primary Asset
project	New Medical Centre Gosberton
title	External Works Plan

drg. no. revision

482-101	V
---------	---

scale	200@A1	date	Apr 07
drawn	ISH	checked	SJW

THIS DRAWING AND THE BUILDING WORKS DEPICTED ARE THE COPYRIGHT OF WEST HART PARTNERSHIP LLP AND MAY NOT BE REPRODUCED EXCEPT BY WRITTEN PERMISSION. THIS DRAWING MUST BE READ AND CHECKED AGAINST ANY SPECIALIST DRAWINGS AND INFORMATION PROVIDED. DO NOT SCALE FROM THIS DRAWING. USE FIGURED DIMENSIONS ONLY.