


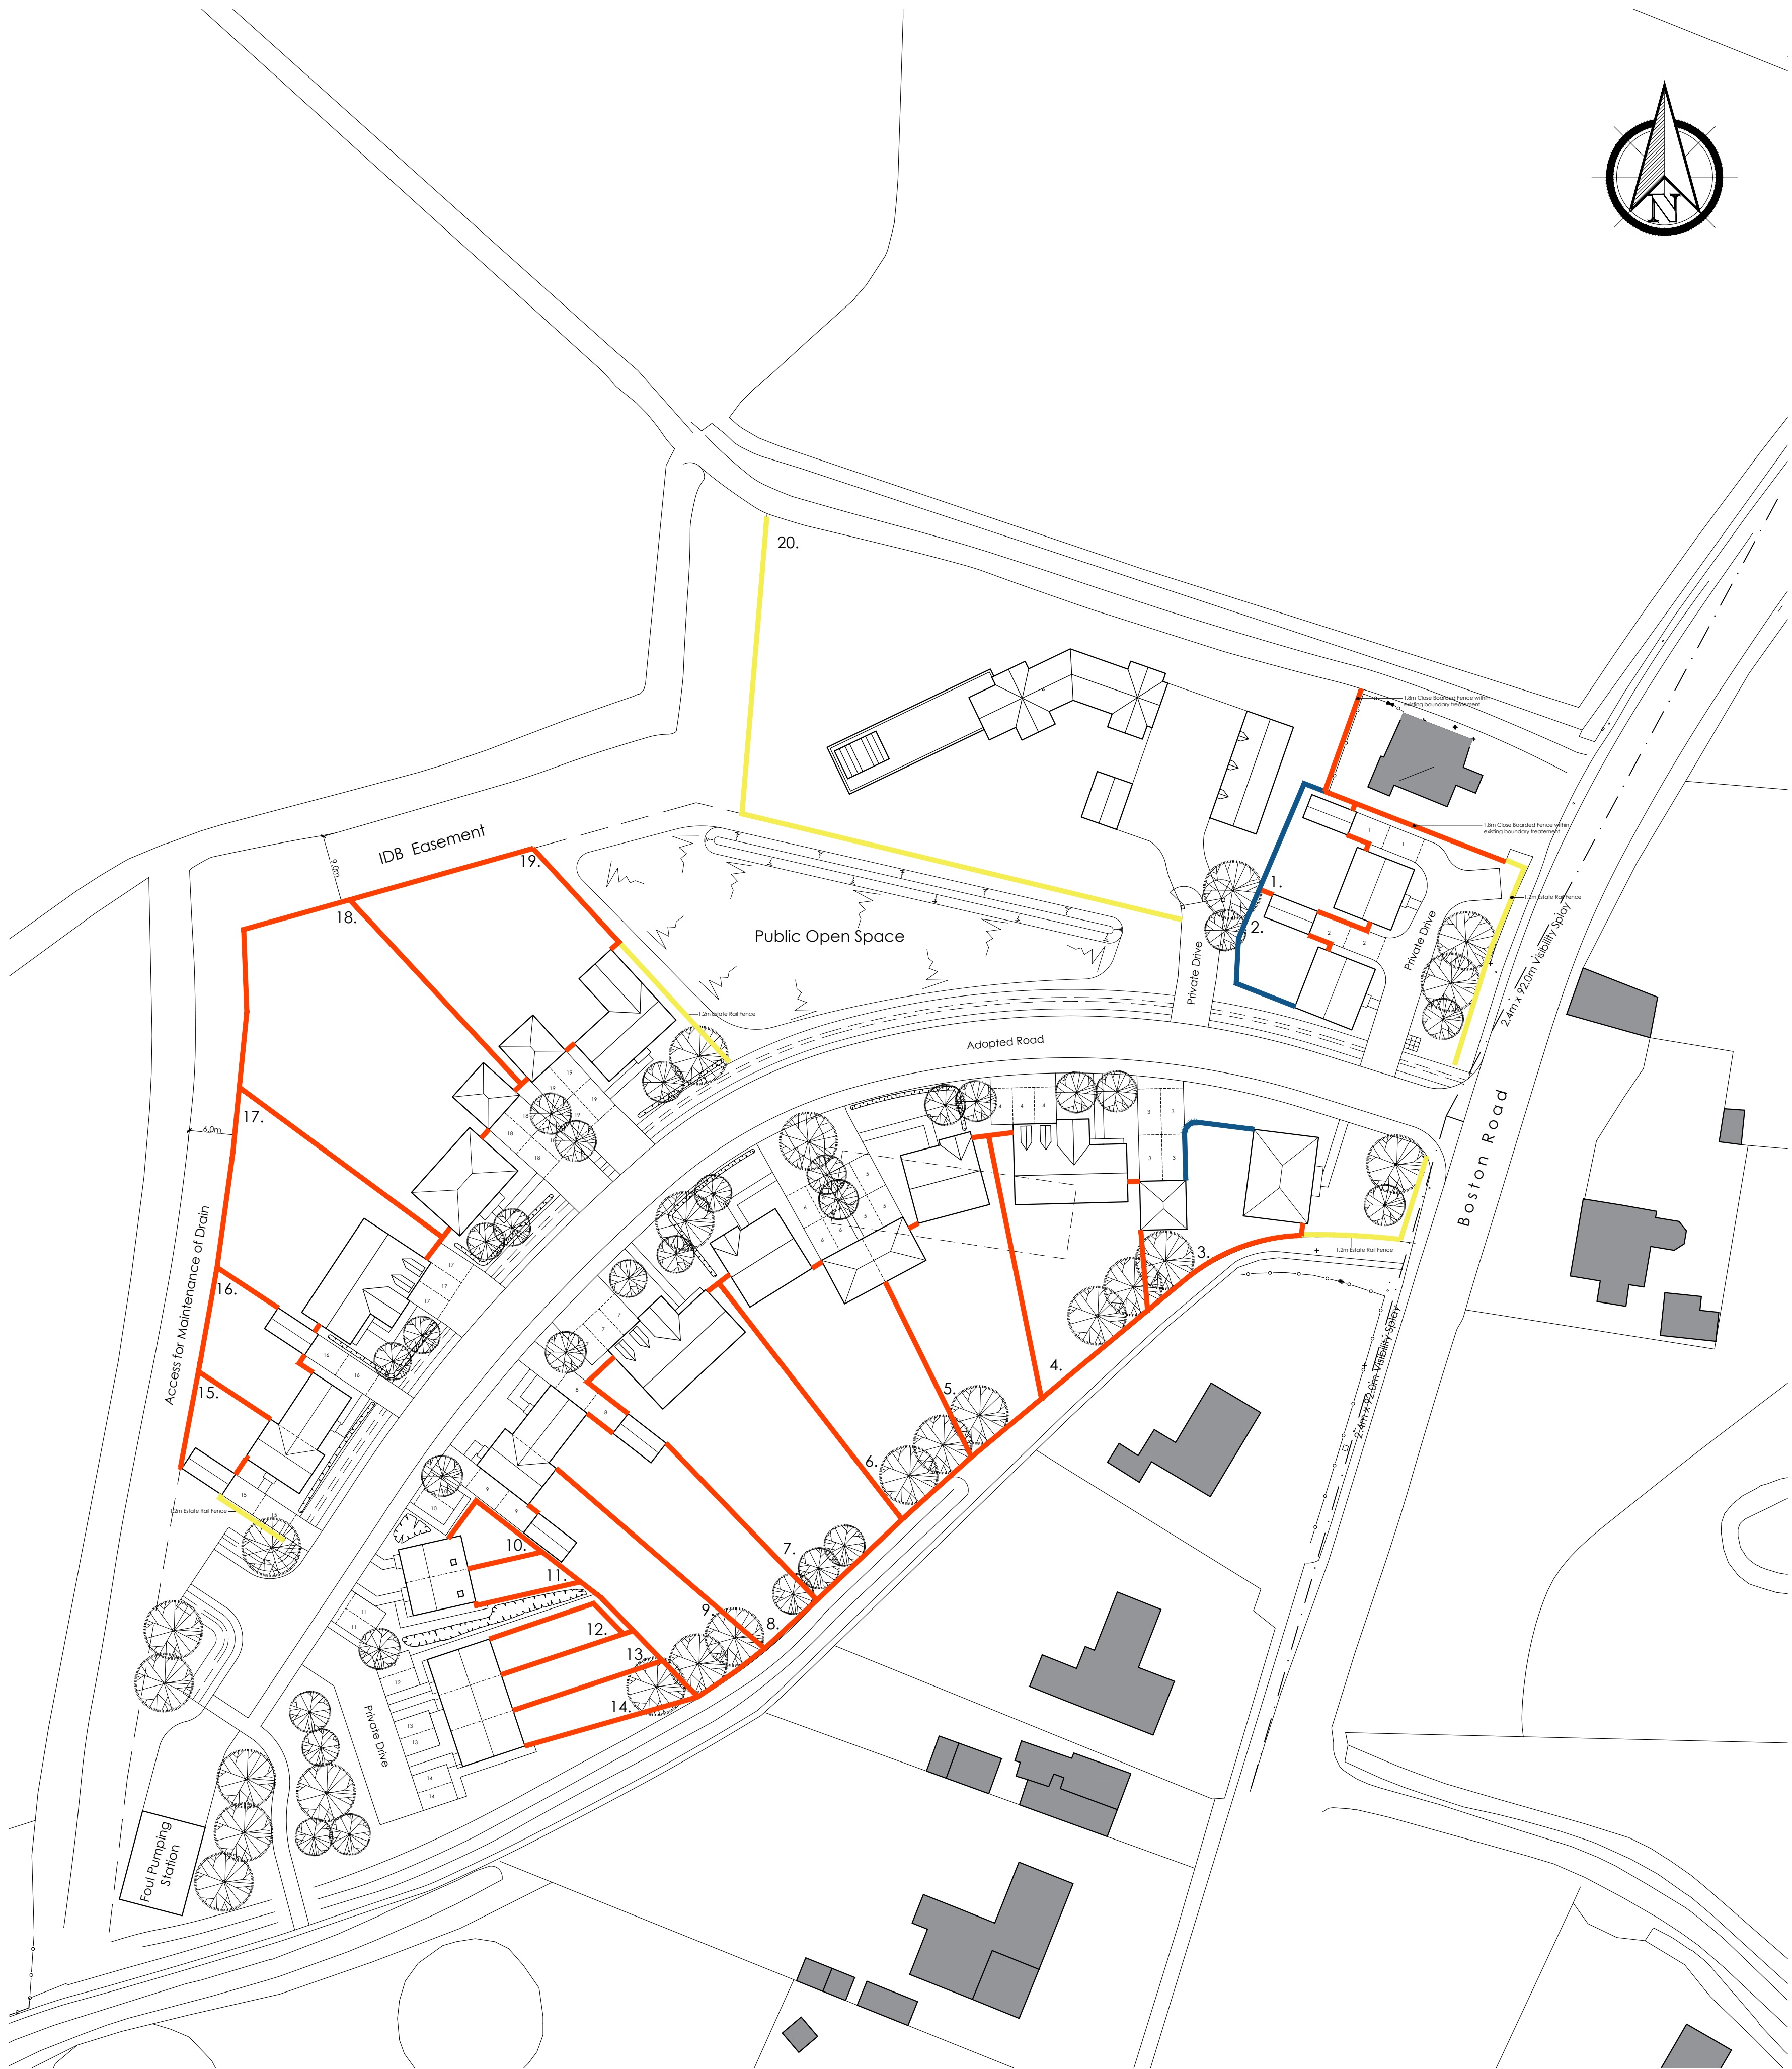

All discrepancies are to be brought to the attention of the below office.
The copyright to this drawing is owned by studio 11 architecture.

Key

- 1.2m Post & Rail Fence
- 1.8m Close Boarded Fence
- 1.8m Brick Wall

G	02.06.2023	EG	Boundary treatment to Plot 1 boundary added.
F	23.11.2022	EG	Robin roof updated.
E	18.11.2022	EG	Updated to suit revised layout.
D	18.10.2022	OS/EG	Plots 10-14 boundaries amended to suit house type changes.
C	31.08.2022	EG	Boundary treatments updated to suit new layout.
B	10.02.2022	EG	Parking arrangements amended and Plot 20 updated.
A	23.12.2021	EG	Amended to show an easement to the drain running West of the site.

STUDIO11
architecture

KING'S LYNN INNOVATION CENTRE,
INNOVATION DRIVE, KING'S LYNN,
PE30 3BY

T: 01553 970033
E: design@studio11architecture.co.uk
W: www.studio11architecture.co.uk

CLIENT	RTW Construction & Developments Ltd
PROJECT	Proposed Residential Development on land off Boston Road, Gosberton

DRAWING			Boundary Treatment Plan		
DRAWN		PROJECT DESIGNER		PROJECT DIRECTOR	
EG		KB		KB	
DATE		SCALE		PAPER SIZE	
10.11.2021		1:500		A1	
DRAWING NUMBER					
525.BT.01					
Working in partnership with Ralph Charman Associates & Eleven Consultants					

Working in partnership with Ralph Charman Associates & Eleven Consultants

