




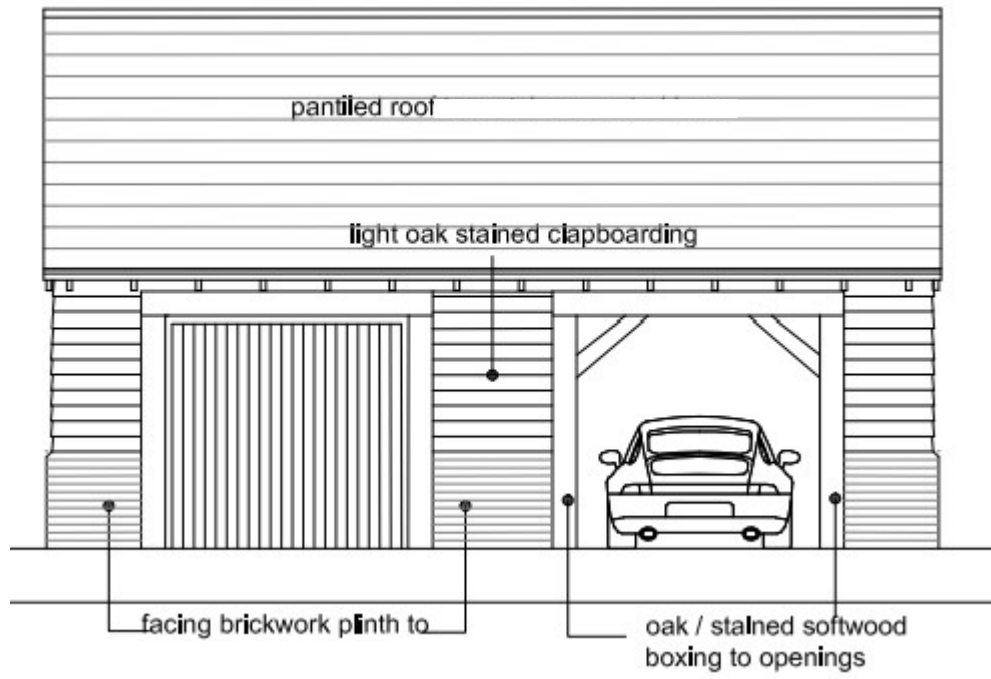


SOUTH ELEVATION

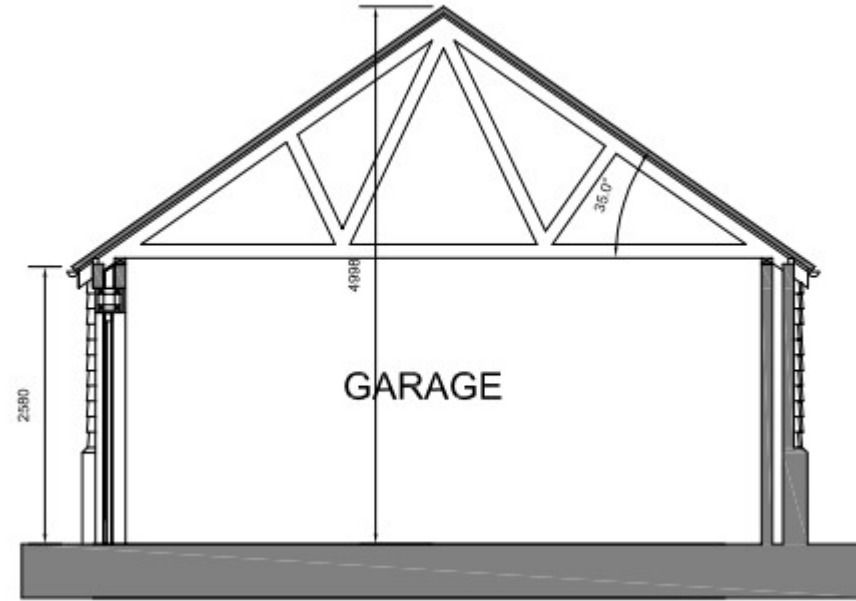


CROSS SECTION

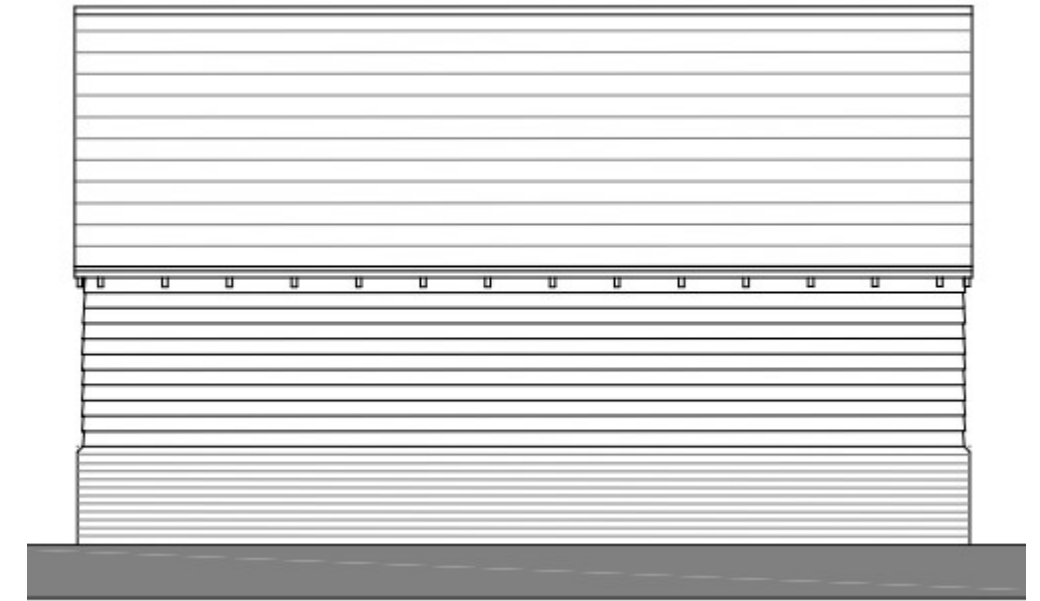

NORTH ELEVATION

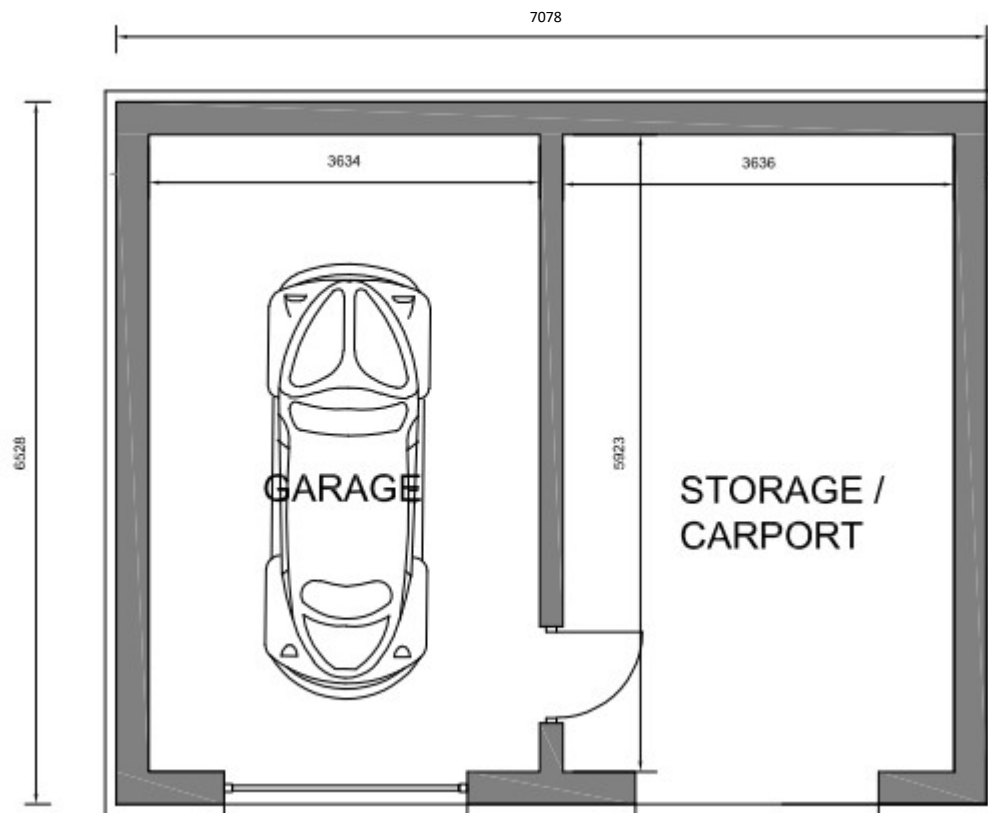

GROUND FLOOR PLAN

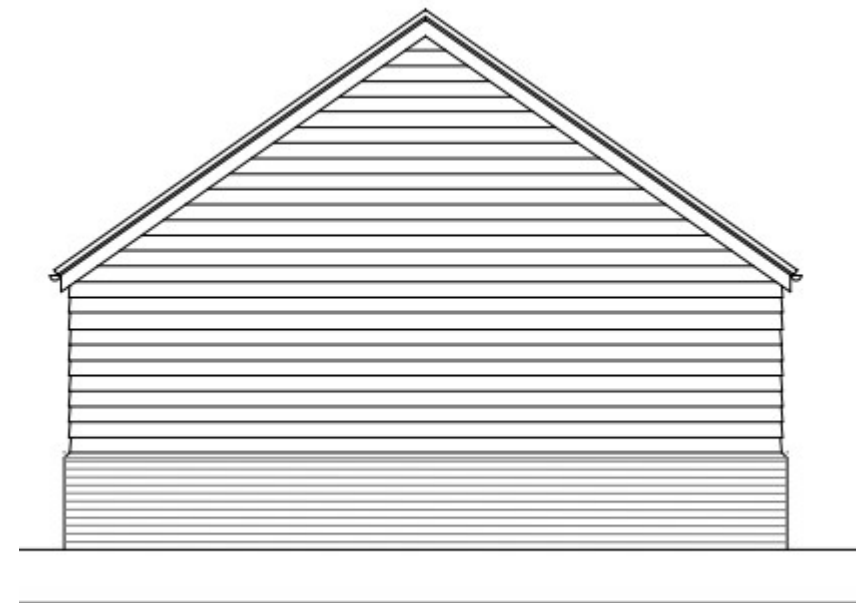

EAST & WEST ELEVATION



SITE PLAN

Plan 1

Proposed garage

1 Siltside

Gosberton Risegate