
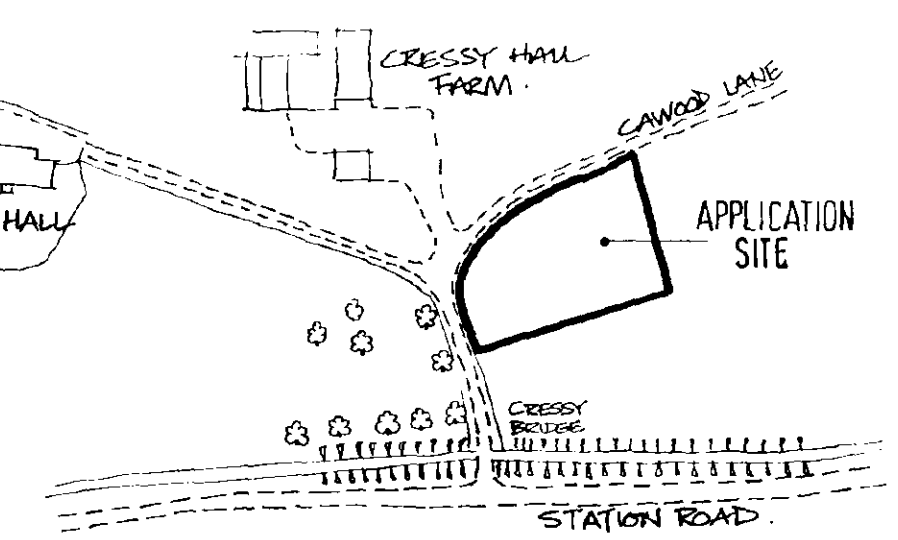


SITE LAYOUT

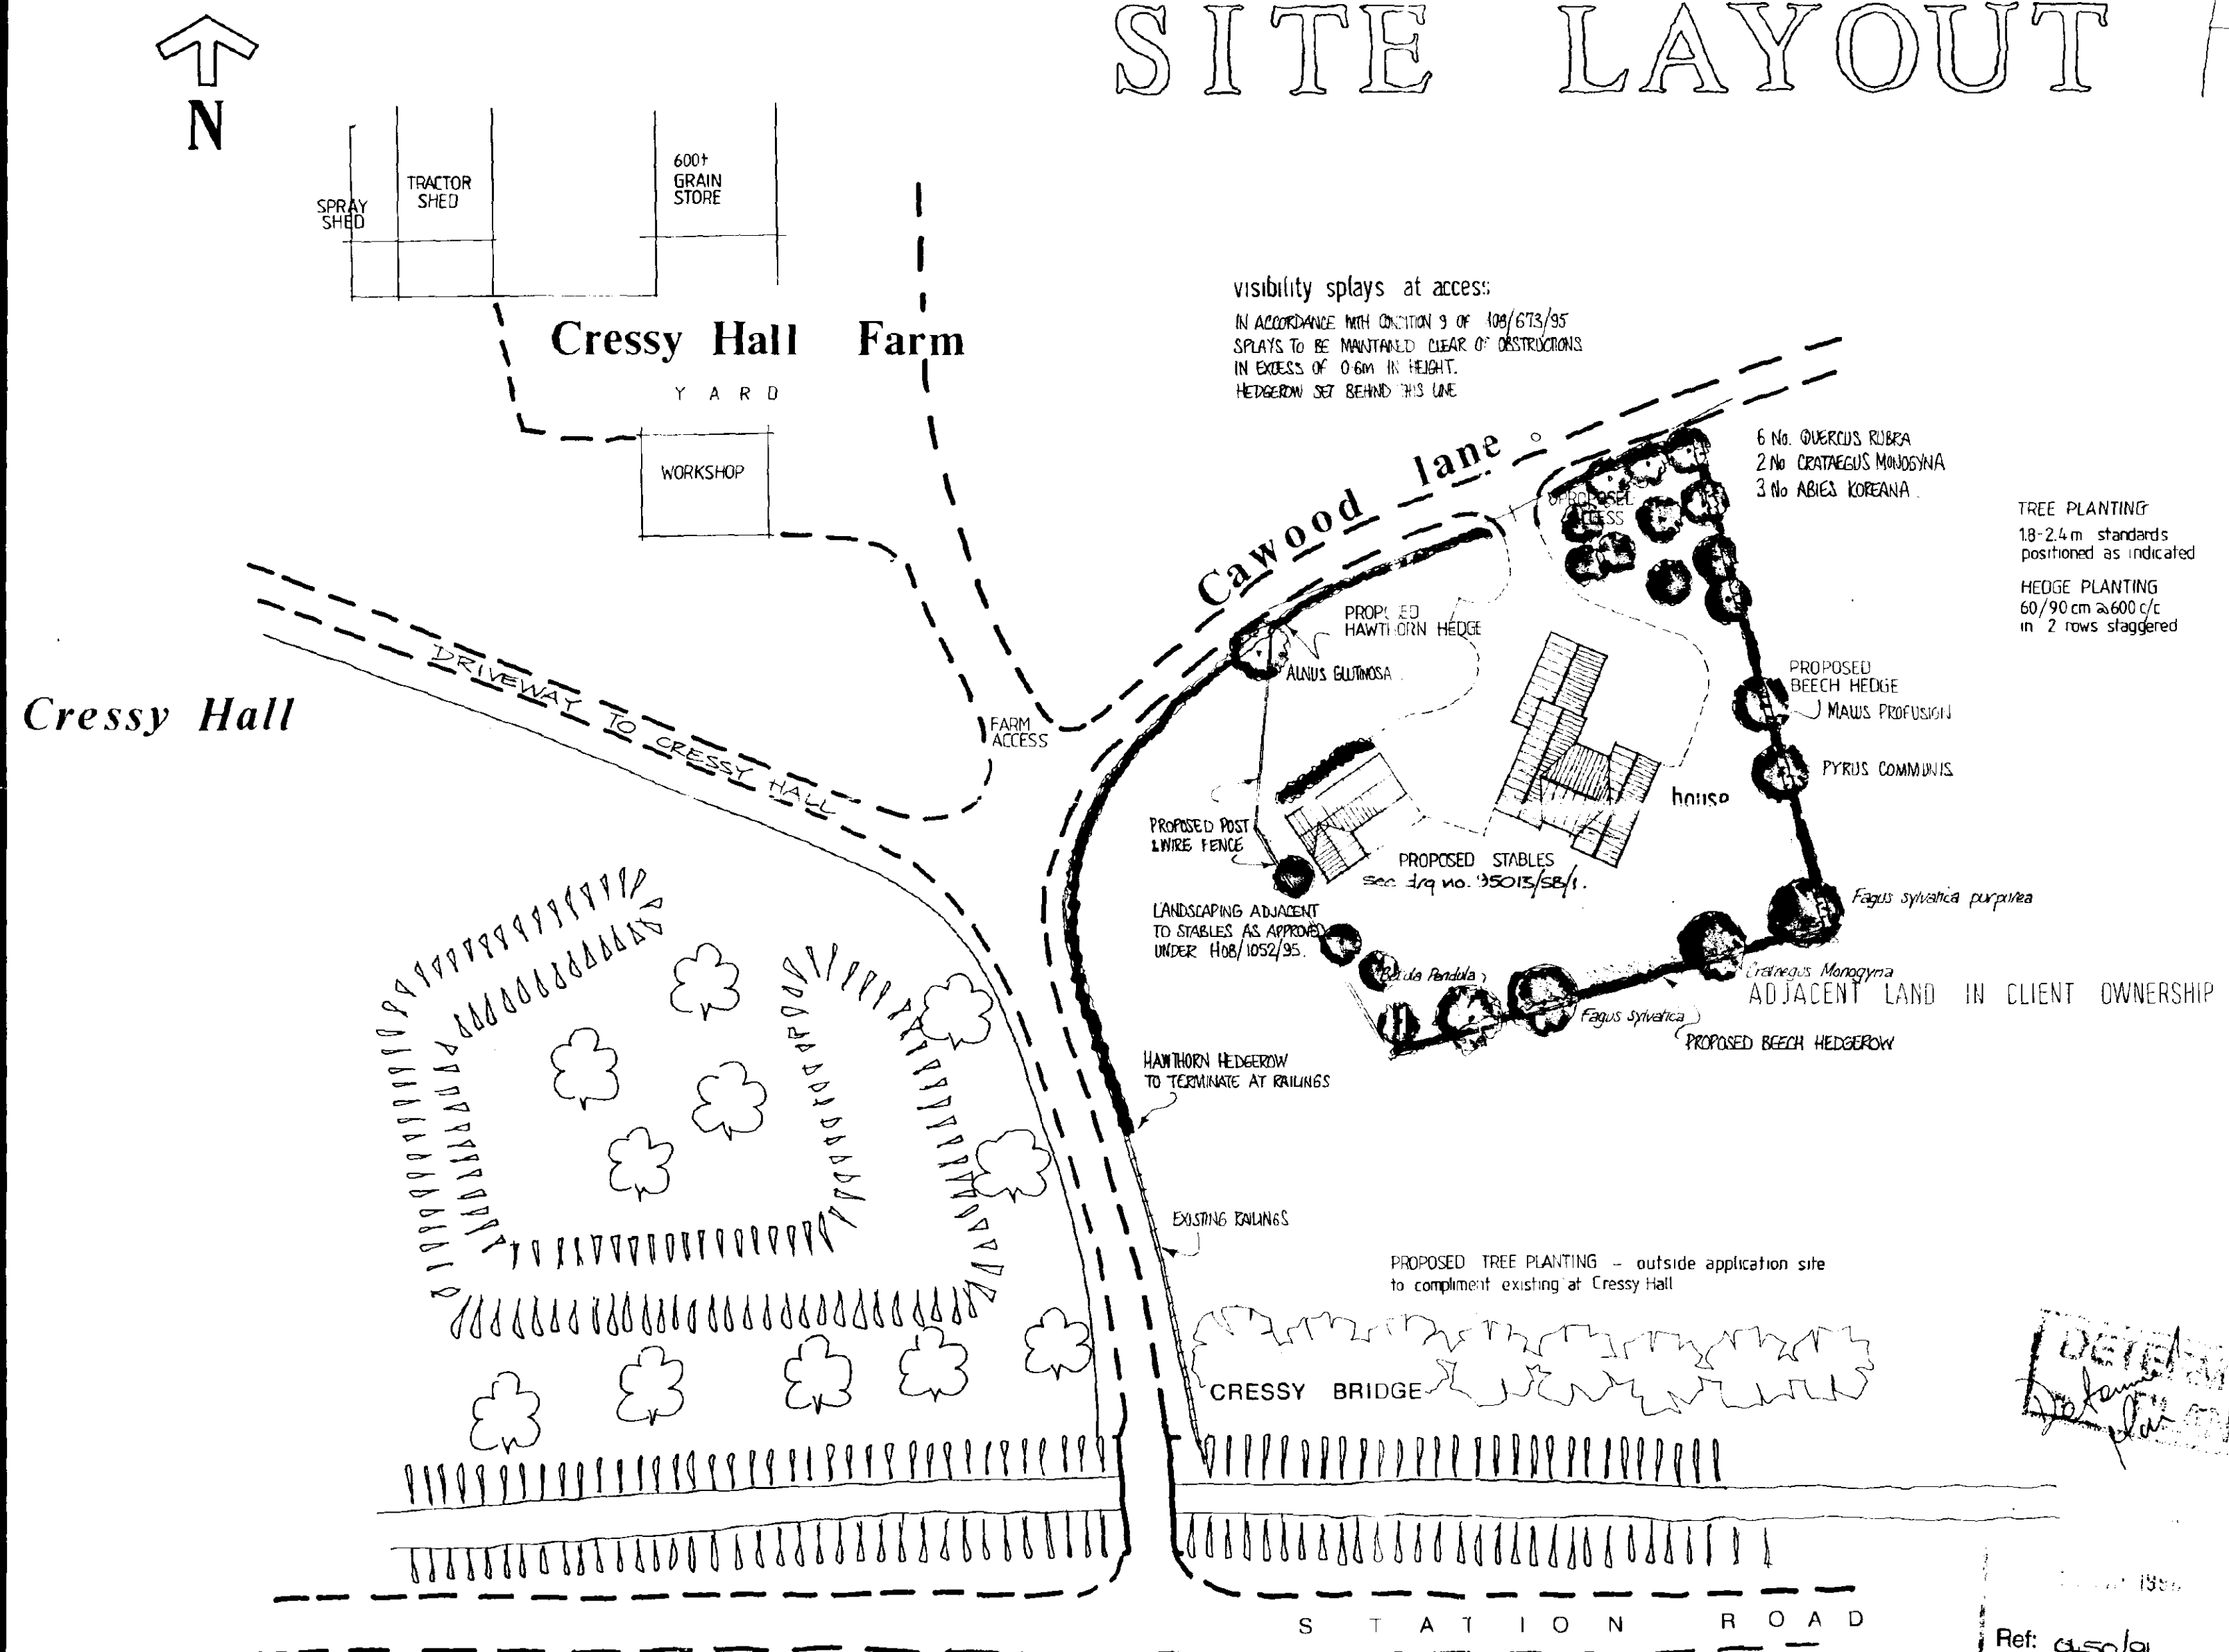

Broadgate Builders

Broadgate Builders (Spalding) Limited

Broadgate House, Weston Hills, Spalding, Lincolnshire, PE12 6DB.

Telephone: Holbeach (0406) 380532

TITLE

Proposed agricultural dwelling
CAWOOD LANE
GOSBERTON
 for Mr. & Mrs. T. Smith.
 WALTER SMITH (GOSBERTON) LTD./IVY HOUSE FARMS

DATE APRIL 1995 **DRAWN** a.j.f.

DRWG. No 95013/001 **SCALE** 1:500 / 1:2500

REVISIONS	DES.	DATE	SIGN
A.	VEHICULAR SIGN TO ACCESS PLOTS		
B.	STABLES RE-POSITIONED	24.10.95	af
C.	DRIVEWAY REVISED TO ACCOMMODATE GARAGE ACCESS		
D.	CHANGING TO N.W. ELEVATION	22.3.96	af
E.	UNDER RESTING OF HOUSE (AS BUILT)	25.4.96	af
F.	LANDSCAPING SCHEME REVISED	10.5.96	af

PLANNING

CHECK BY

BUILDING REGS

THIS DRAWING MUST NOT BE REPRODUCED WITHOUT PERMISSION FROM BROADGATE BUILDERS (SPALDING) LTD.