


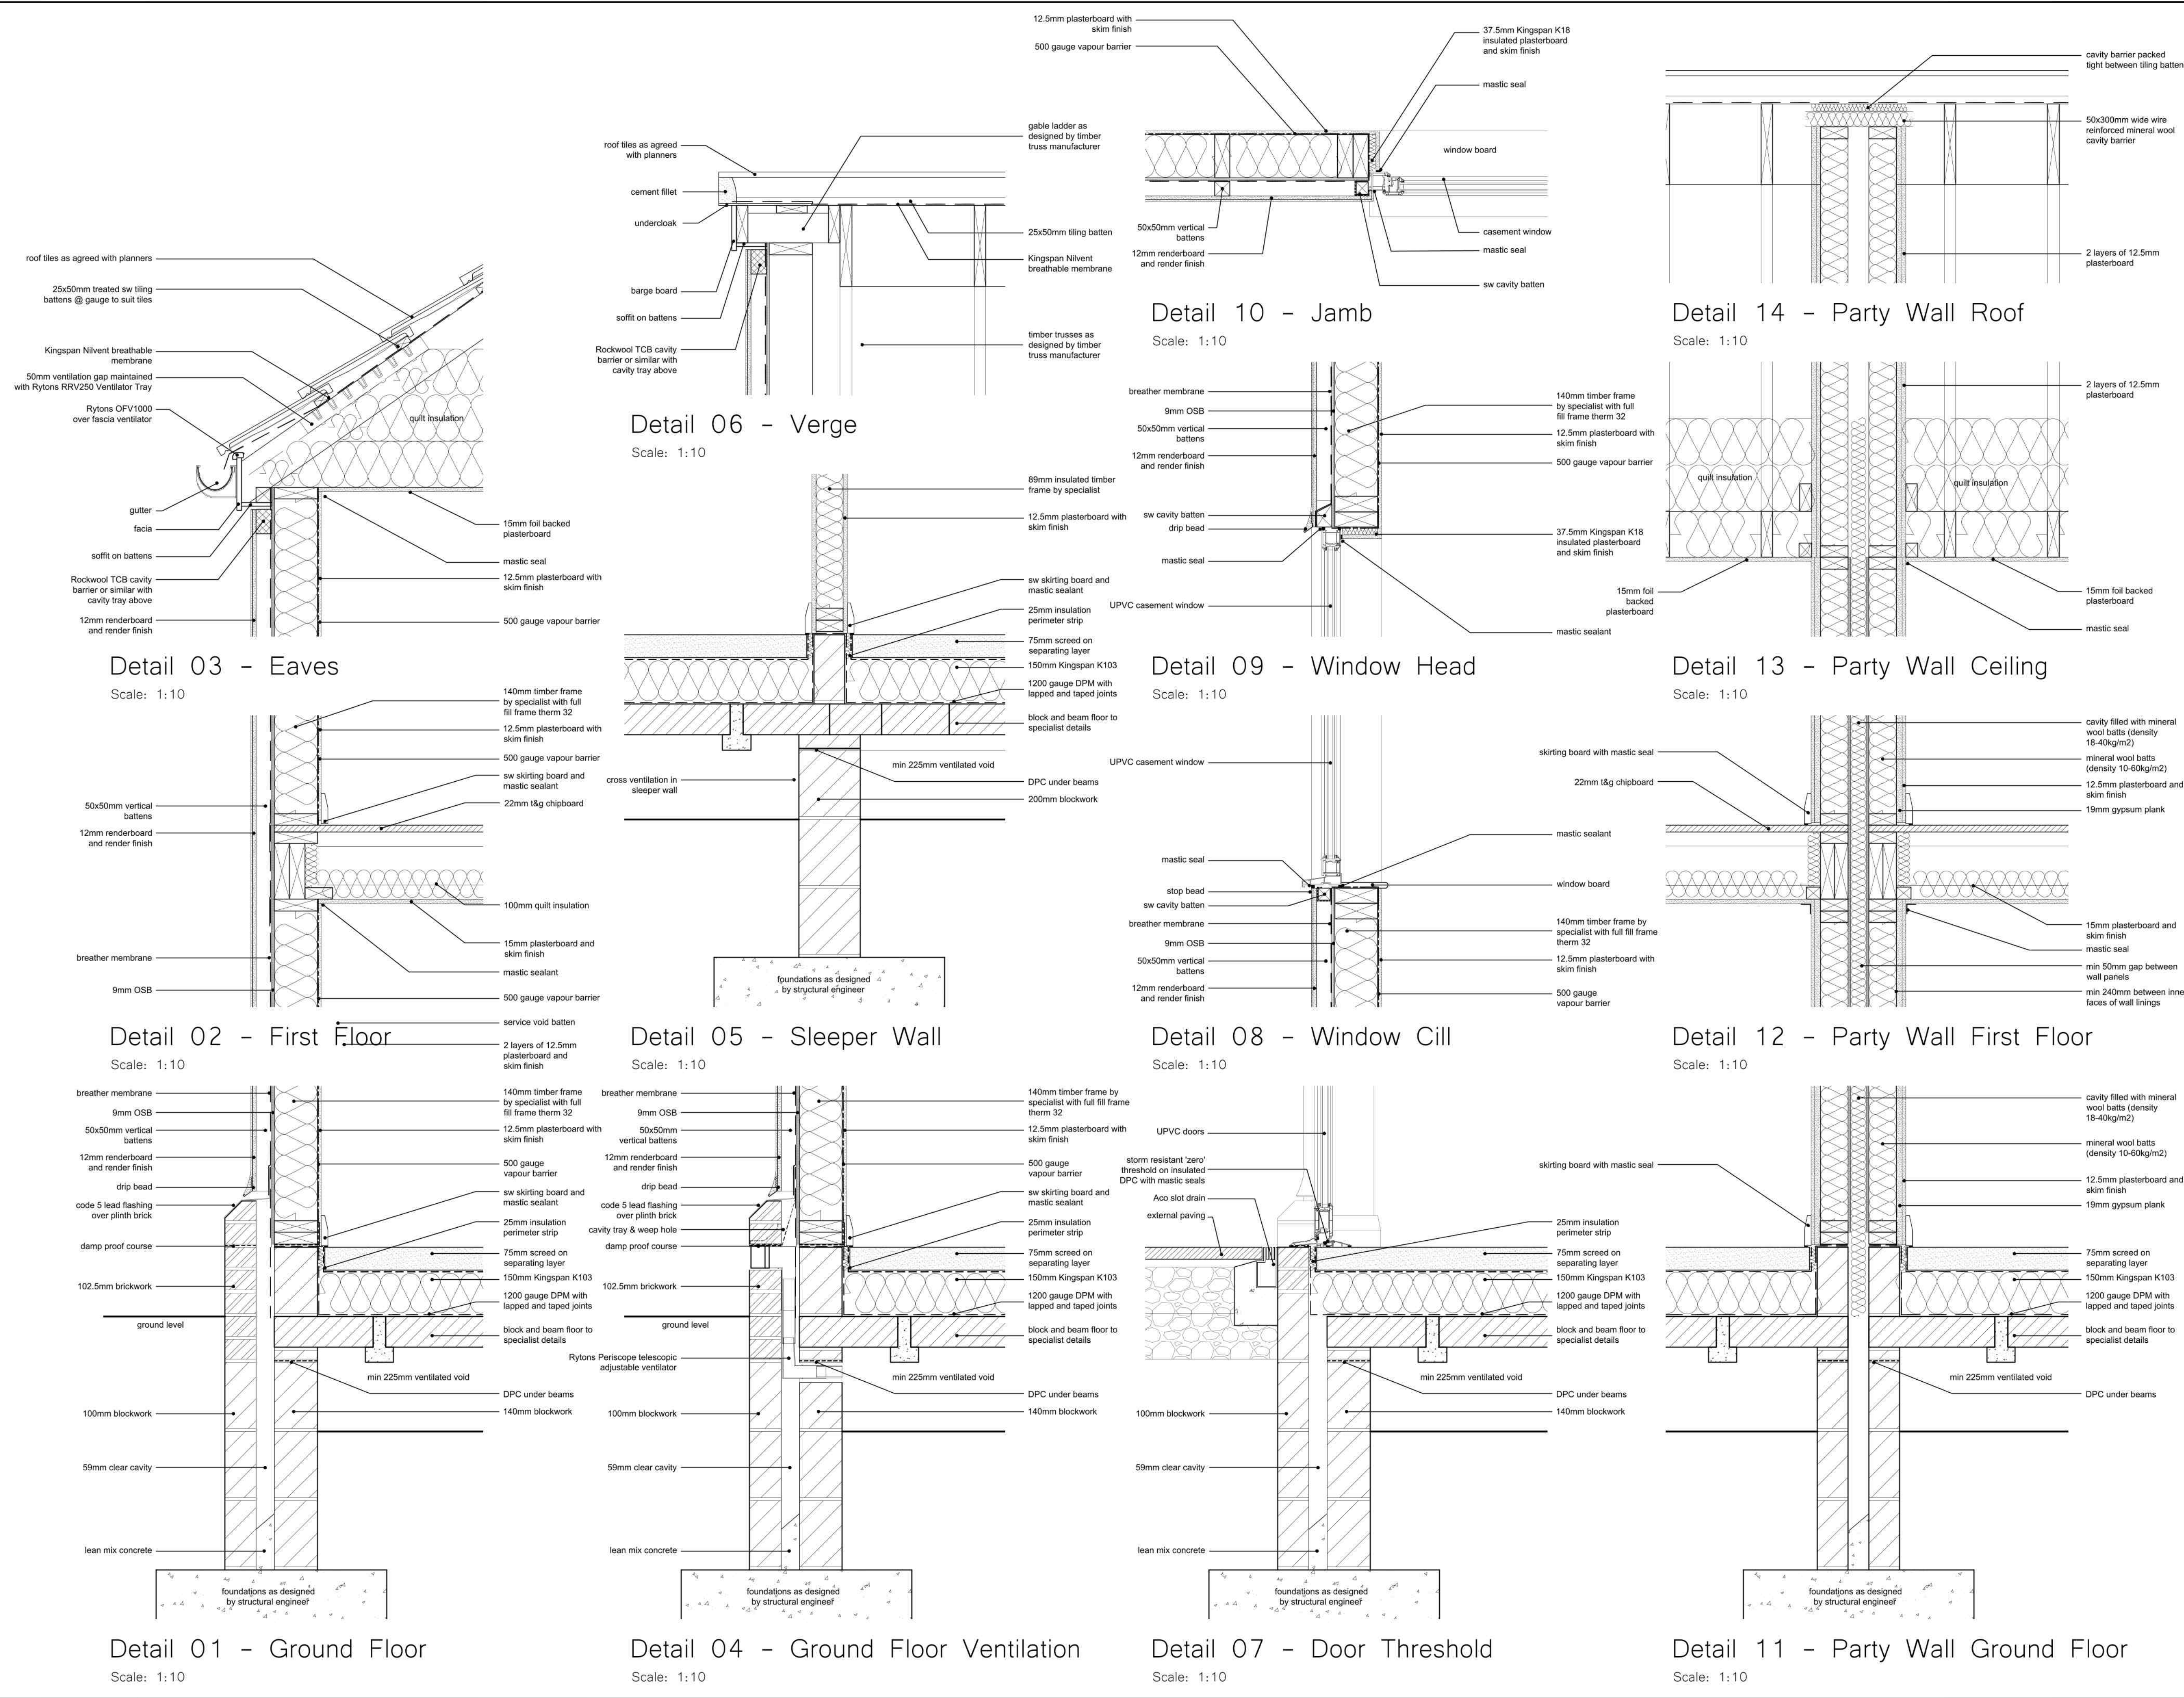

General Notes

- 1.This drawing shall not be scaled, figured dimensions only to be used.
- 2.All dimensions are shown in 'mm' unless otherwise stated.
- 3.The contractor, sub-contractors and suppliers must verify all dimensions on site prior to the commencement of any work.
- 4.This drawing is to be read in conjunction with all relevant engineers and specialist sub-contractors drawings and specifications.
- 5.Any discrepancies are to be brought to the designers attention.

- All structural elements are to be designed by clients structural engineer where required
- All dimensions are to brick openings/courses.
- All kitchens are shown indicatively and are to be detailed separately in conjunction with client's kitchen manufacturer.
- Electrical positions and sizes are indicative only and are to be designed by clients Mechanical & Electrical contractor ensuring furniture layouts can be achieved.
- All foul and surface water drainage to be designed by specialist engineer.

DESIGNERS RISK ASSESSMENT

A designers risk assessment has been carried out for this development. Swann Edwards Architecture do not consider there to be any significant risks to advise.

Status

FOR APPROVAL

SWANN EDWARDS

ARCHITECTURE

Swann Edwards Architecture Limited, Swann Edwards Architecture, Fen Road, Guyhirn, Wisbech, Cambs. PE13 4AA
t 01945 450694 e info@swannedwards.co.uk w www.swannedwards.co.uk

Drawing Title

Building Regulations Drawing Details Sheet

Job No.

SE-966

Dwg No.

4000

Drawn by

RS

Revision

BR01

Date

April 2022

Scale

As Shown

Sheet Size

A1

Job Title

Proposed Pair of Houses 21 and 23 Salem Street, Gosberton, Spalding, PE11 4NQ for: IMN Properties Ltd.