



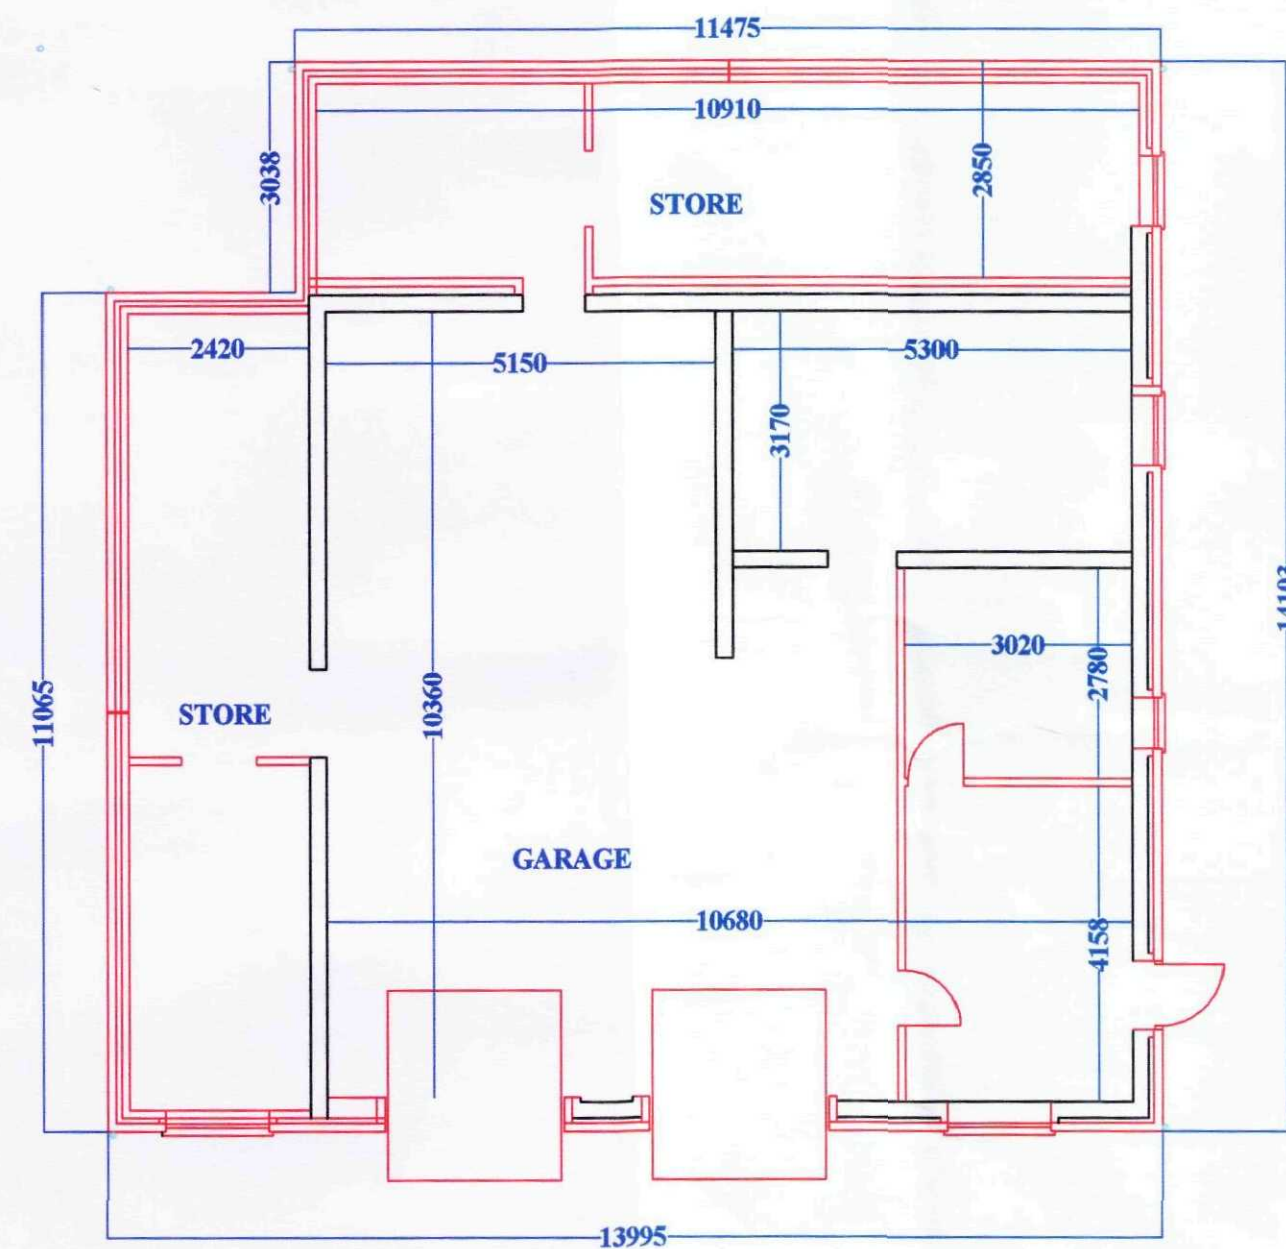

SHDC
Planning & Development
28 JUN 2011
Ref: 0497-11

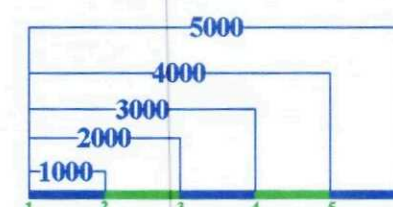

General Notes
THIS DRAWING SHALL BE
READ IN CONJUNCTION
WITH THE SEPERATE
BUILDING REGULATION
SPECIFICATION NOTES

ALL DIMENSIONS SHALL BE
CHECKED ON SITE AND
UNDER NO CIRCUMSTANCE
SHALL DIMENSIONS BE
TAKEN FROM THE
DRAWINGS AND USED
FOR TENDERING ORDERING
OR CONSTRUCTION
PURPOSES WITHOUT
CHECKING THEM ON SITE
FIRST

THIS DRAWING IS THE
COPYRIGHT OF J W MOSES
AND SHALL NOT BE COPIED
WITHOUT EXPRESS
CONSENT

No.	Revision/Issue	Date

File Name and Address
JOHN W MOSES M.R.L.C.S
CHARTERED SURVEYOR
3 PINE COURT
SPALDING
LINCOLNSHIRE
PE12 6PG

Project Name and Address
PROPOSED GARAGES &
STORAGE BUILDING AT
WARGATE LODGE
WARGATE FIELD LANE
GOSBERTON
SPALDING
PE11 4HJ

Project
JWM/WL/006C
Date
16/06/2011
Scale
1:100

Sheet
PROPOSED
PLAN