
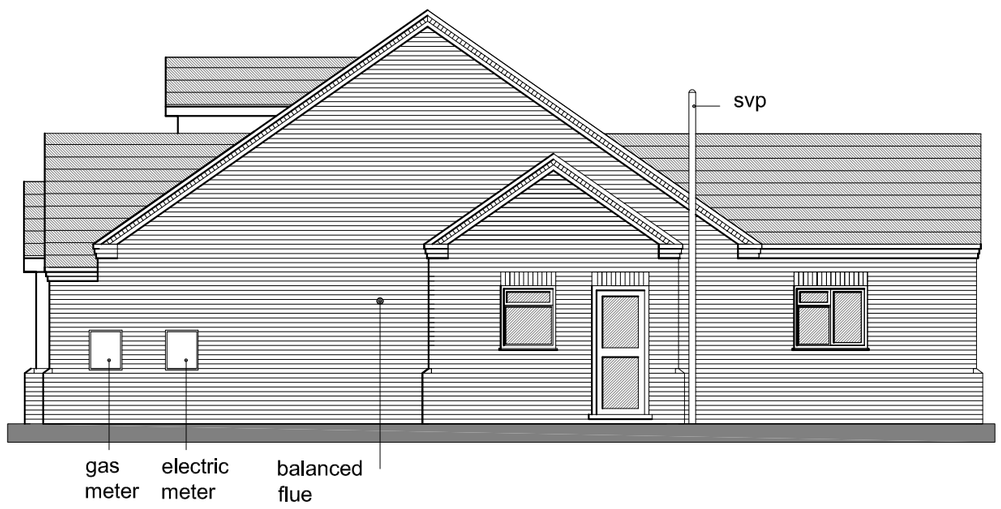


PROPOSED SIDE ELEVATION west (meter box, svp & flue positions)

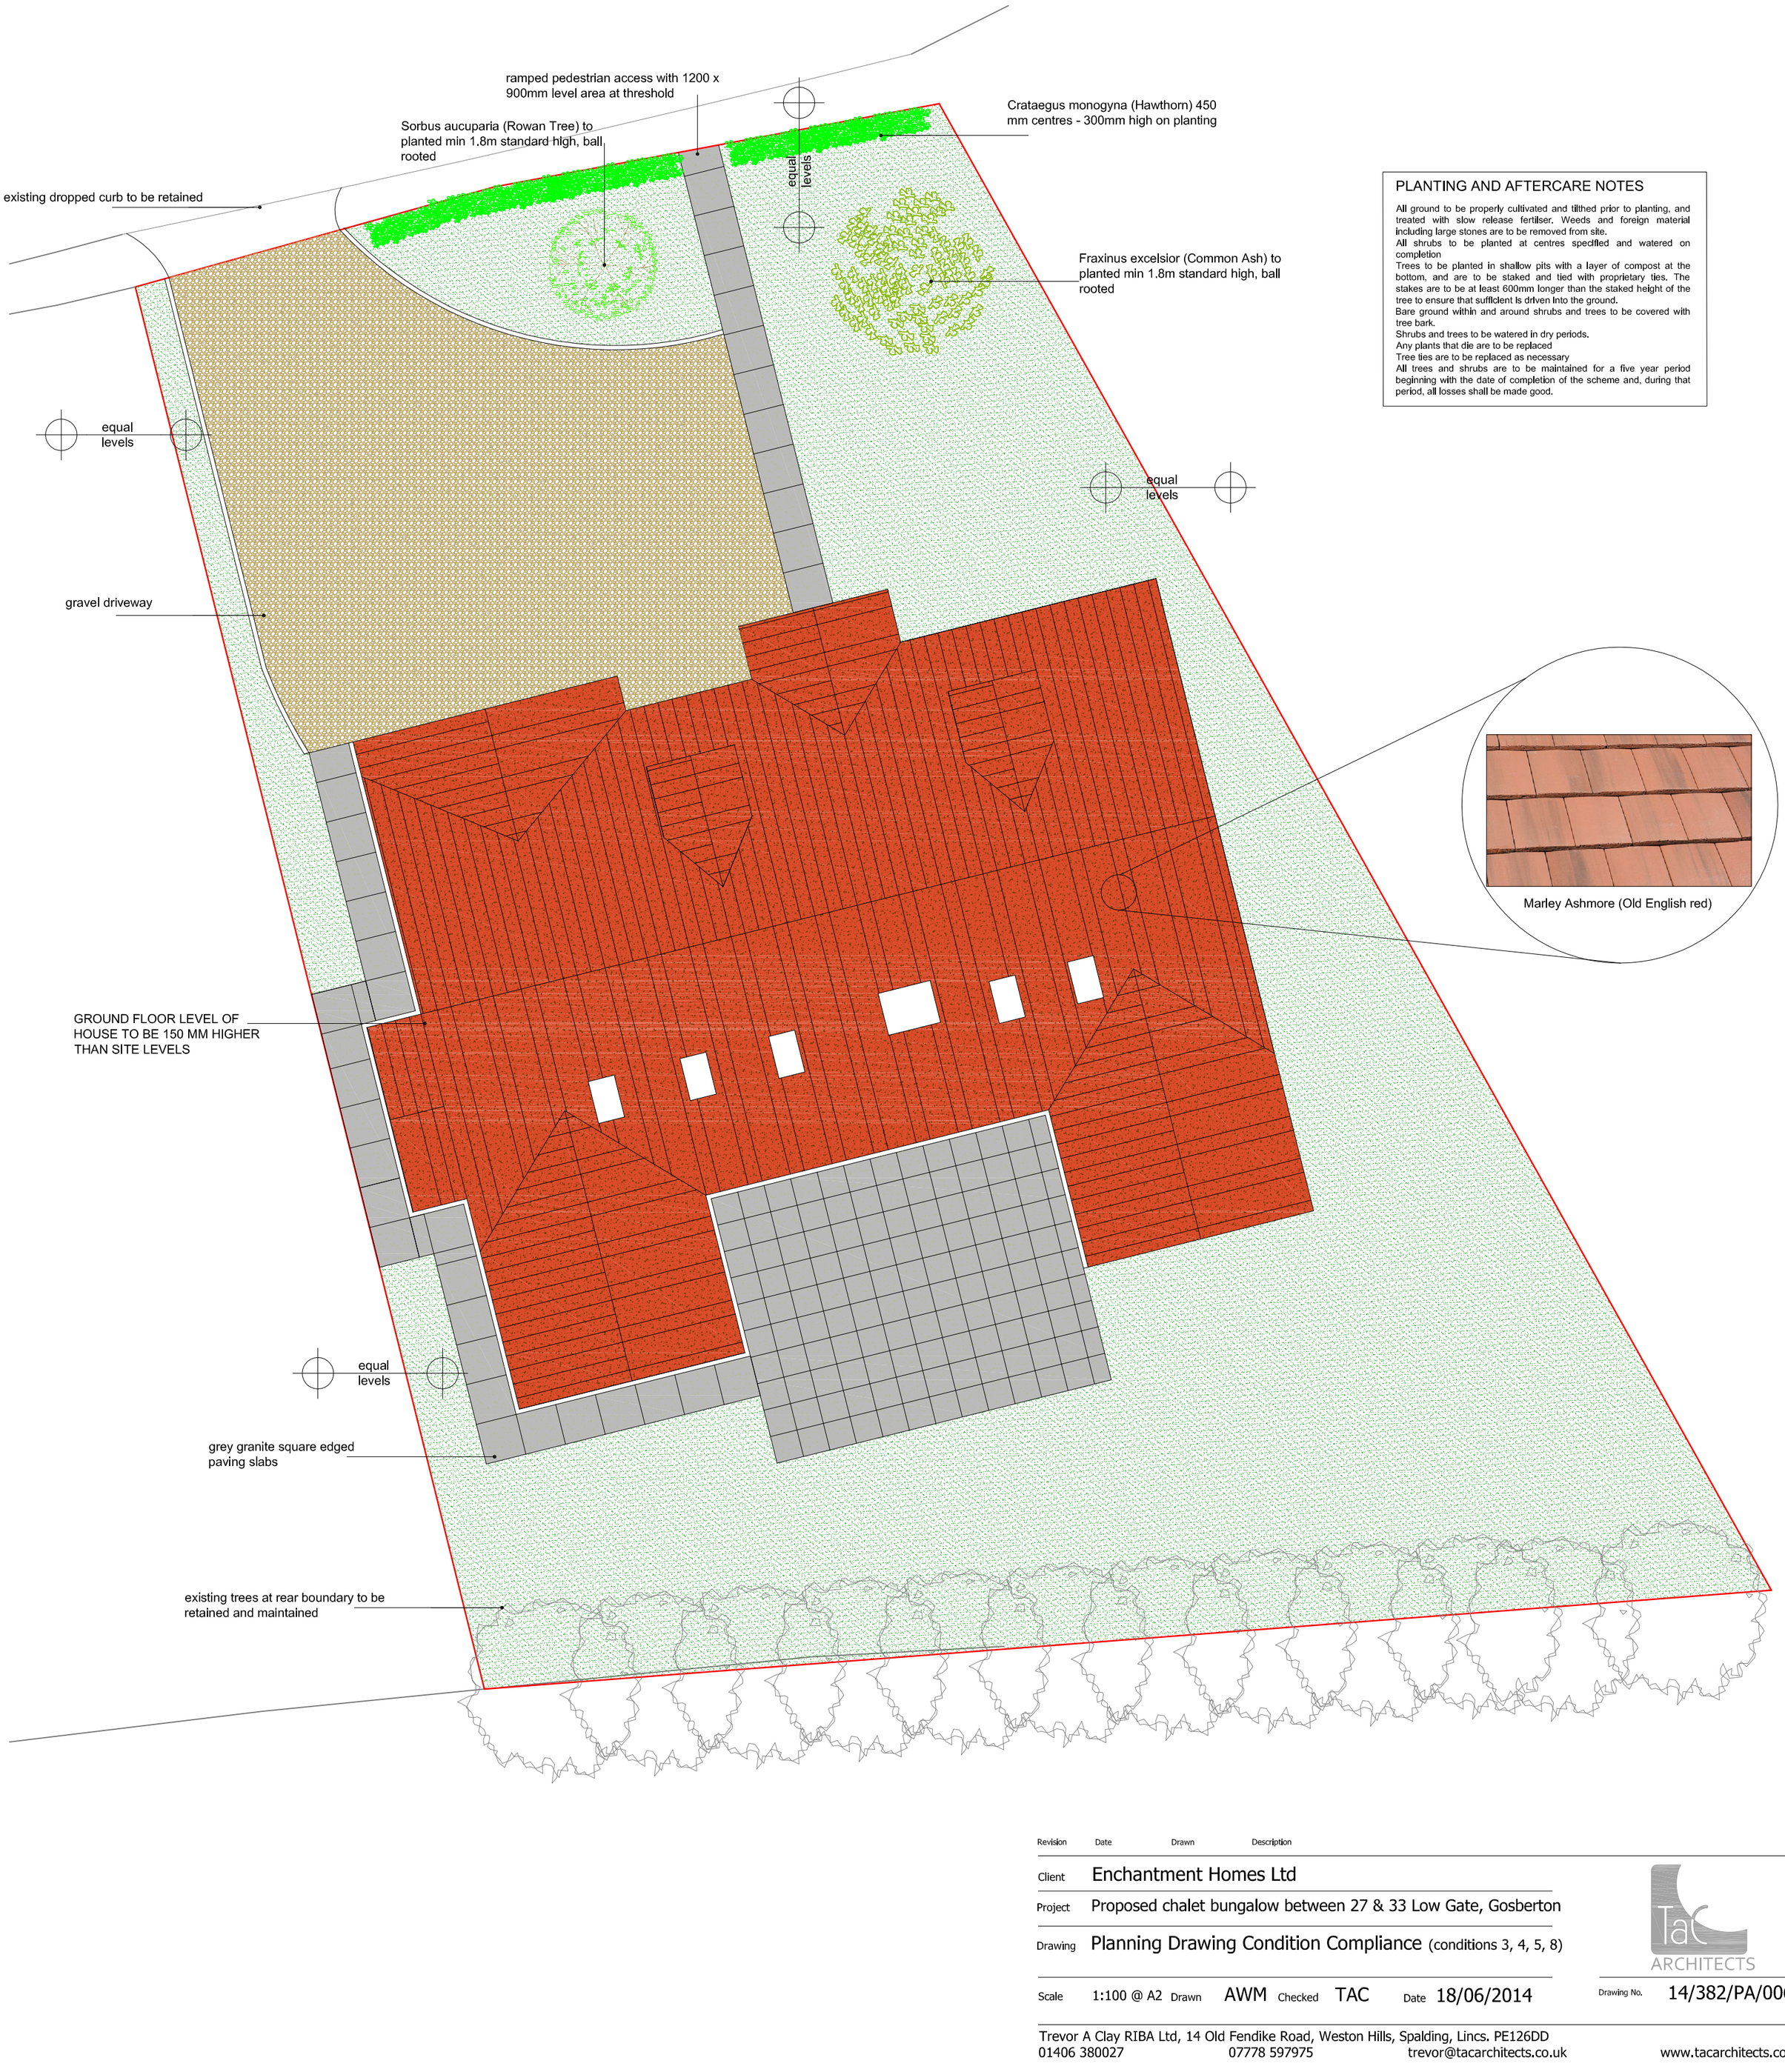

PLANTING AND AFTERCARE NOTES

All ground to be properly cultivated and tilthed prior to planting, and treated with slow release fertiliser. Weeds and foreign material including large stones are to be removed from site.
All shrubs to be planted at centres specified and watered on completion
Trees to be planted in shallow pits with a layer of compost at the bottom, and are to be staked and tied with proprietary ties. The stakes are to be at least 600mm longer than the staked height of the tree to ensure that sufficient is driven into the ground.
Bare ground within and around shrubs and trees to be covered with tree bark.
Shrubs and trees to be watered in dry periods.
Any plants that die are to be replaced
Tree ties are to be replaced as necessary
All trees and shrubs are to be maintained for a five year period beginning with the date of completion of the scheme and, during that period, all losses shall be made good.

Revision	Date	Drawn	Description

Client: Enchantment Homes Ltd

Project: Proposed chalet bungalow between 27 & 33 Low Gate, Gosberton

Drawing: Planning Drawing Condition Compliance (conditions 3, 4, 5, 8)

TaC ARCHITECTS

Scale: 1:100 @ A2 Drawn: AWM Checked: TAC Date: 18/06/2014

Drawing No. 14/382/PA/006

Trevor A Clay RIBA Ltd, 14 Old Fendike Road, Weston Hills, Spalding, Lincs. PE126DD
01406 380027 07778 597975 trevor@tacarchitects.co.uk www.tacarchitects.co.uk