


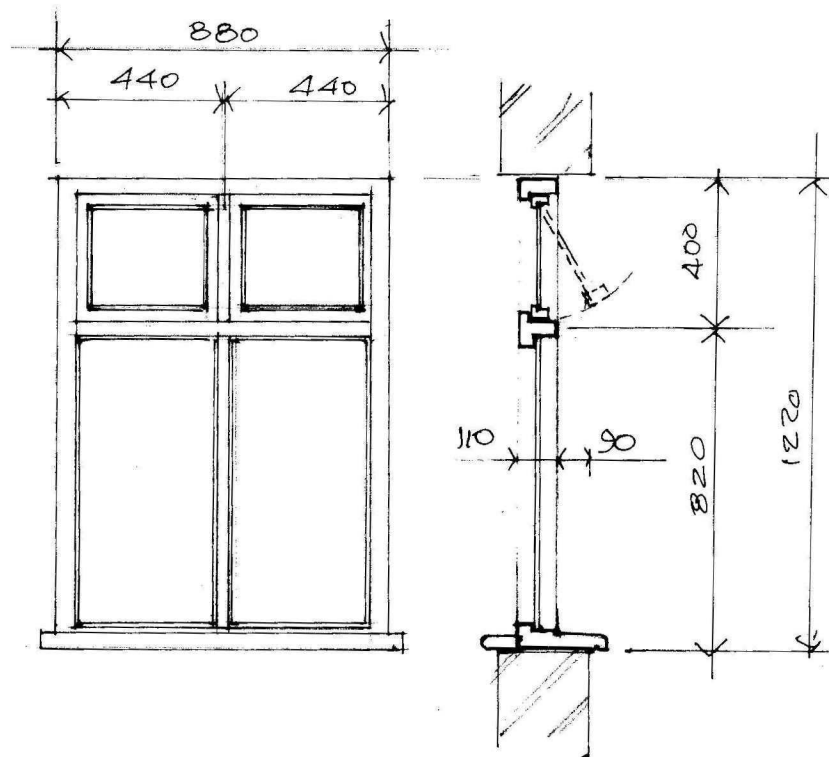

FRONT ELEVATION

TYR SECTION

Proposed Change Of Use
Of Public House To Sale Of
Hot Take Away Food & 3
Retail Units, Including Rear
External Staircase &
Handrailing To Flat Roof
The Five Bells
No 1 Spalding Road
Gosberton

Details Of New 1st Floor
Front Windows

Dr No 4410 / 10 A
Date Jan 2011
Scale 1: 20

B. Shemeld
264 Eastfield Rd
Peterborough
Cambs
PE1 4BE
Tel 01733 891771

Rev A. July 2011
Minor amendments