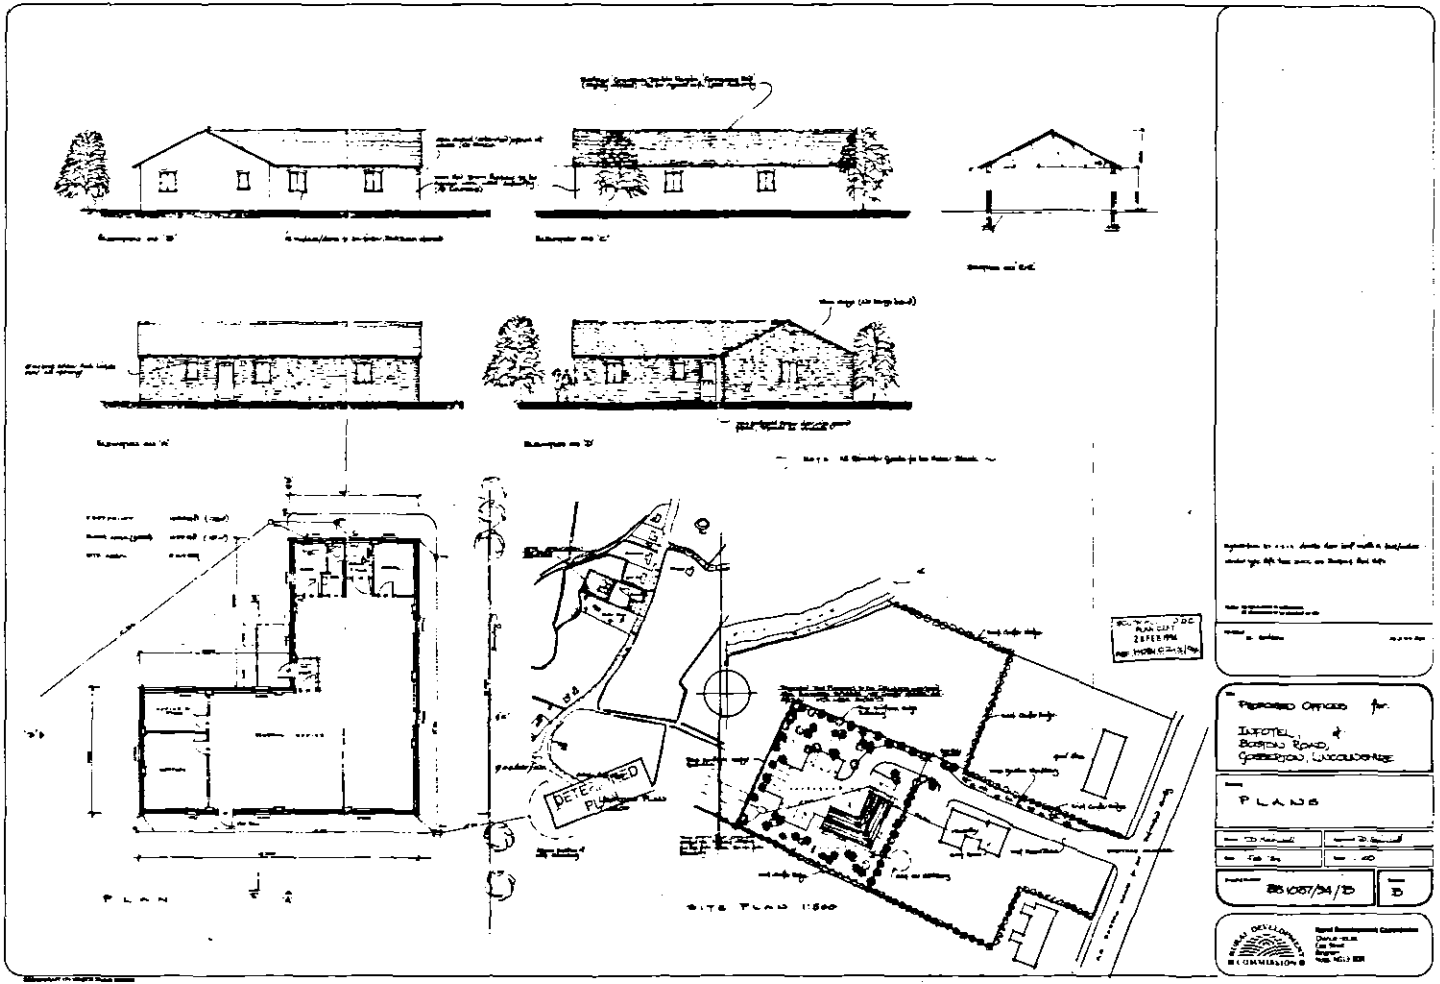
PLAN
SITE PLAN 1:500
DETERMINED PLAN
PROPOSED OFFICES for
INFOTEL,
BOSTON ROAD,
GOSBERTON, LINCOLNSHIRE
PLANS
B
RURAL DEVELOPMENT COMMISSION