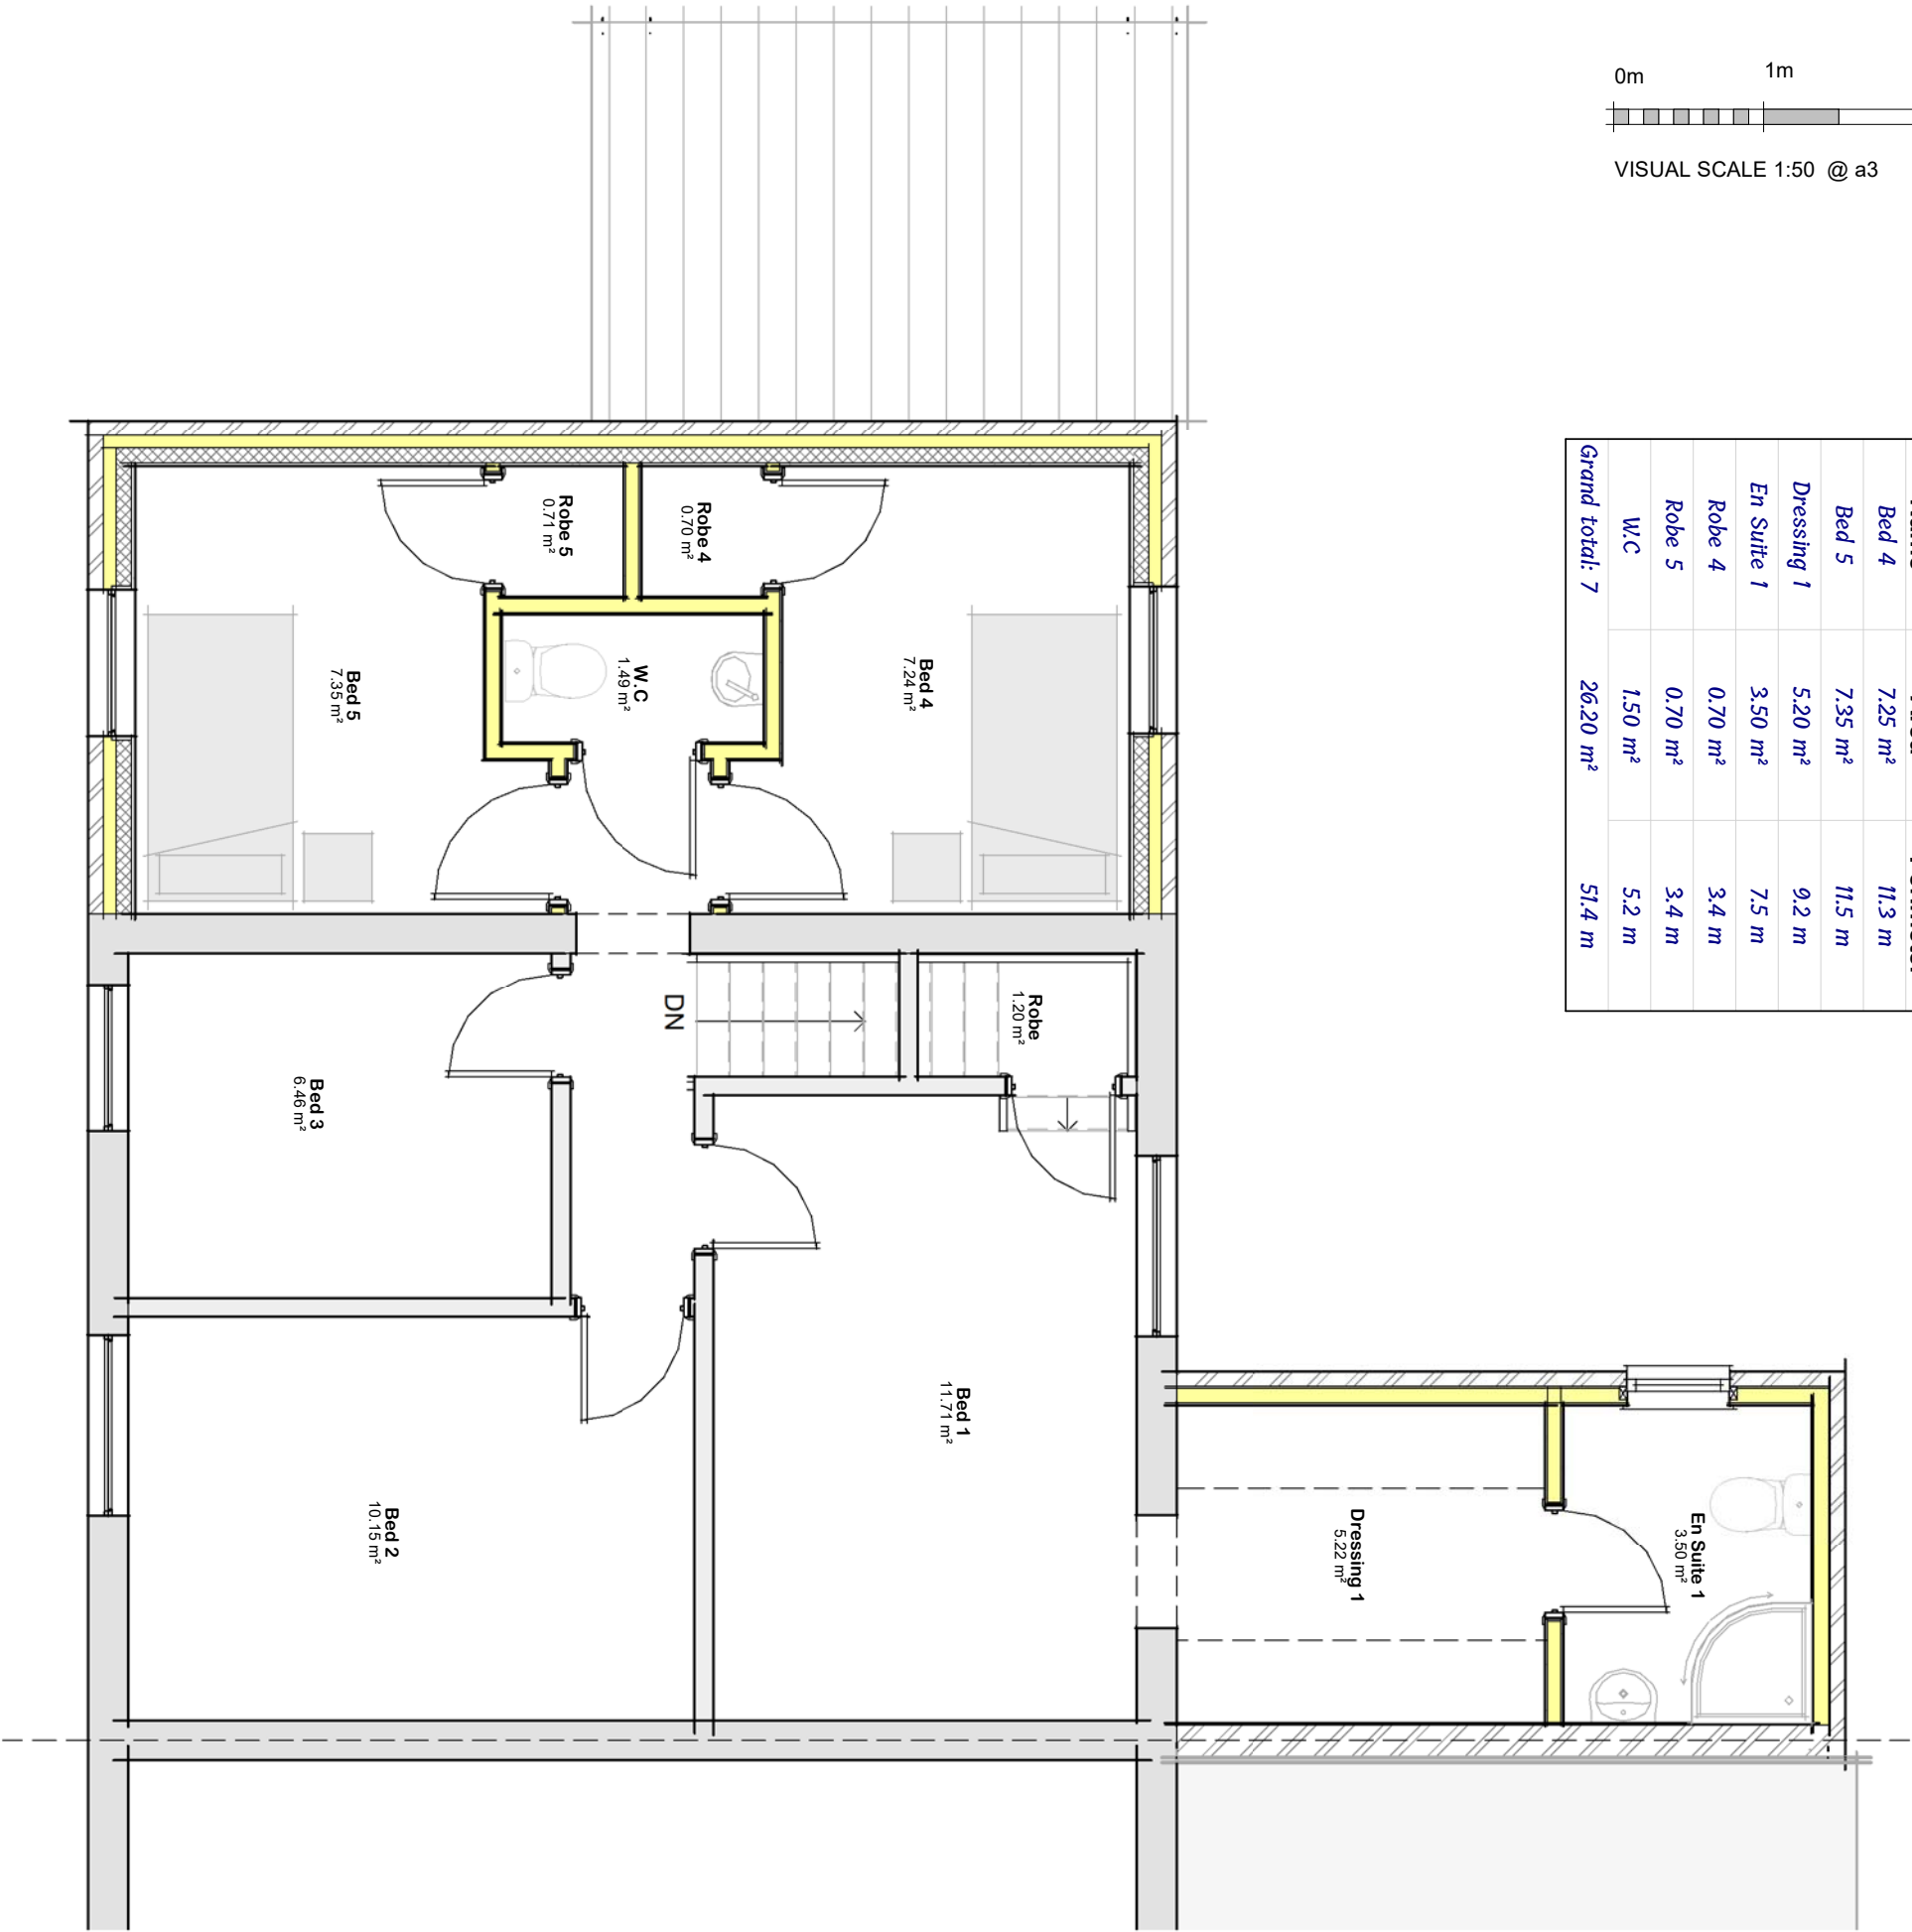


VISUAL SCALE 1:50 @ a3

13 - Proposed First Floor Schedule		
Name	Area	Perimeter
Bed 4	7.25 m²	11.3 m
Bed 5	7.35 m²	11.5 m
Dressing 1	5.20 m²	9.2 m
En Suite 1	3.50 m²	7.5 m
Robe 4	0.70 m²	3.4 m
Robe 5	0.70 m²	3.4 m
W.C	1.50 m²	5.2 m
Grand total: 7	26.20 m²	51.4 m

Proposed First Floor Layout