


Ref: 0590-10



EXISTING 2No TREES ON SITE TO BE TRIMMED BACK BY APPROX 30° & TO BE FENCED OFF AT BASE TO PREVENT CARS BEING STORED TO UNDERNEATH THE SPREAD OF THE TREES

AREA OF CAR DISPLAY AREA THAT DOES NOT HAVE HARD SURFACING TO BE SUITABLY GRAVELLED

WASTE STORAGE AREAS TO HAVE PAVING SLABS TO BASE & 1.0m HIGH FENCE BETWEEN

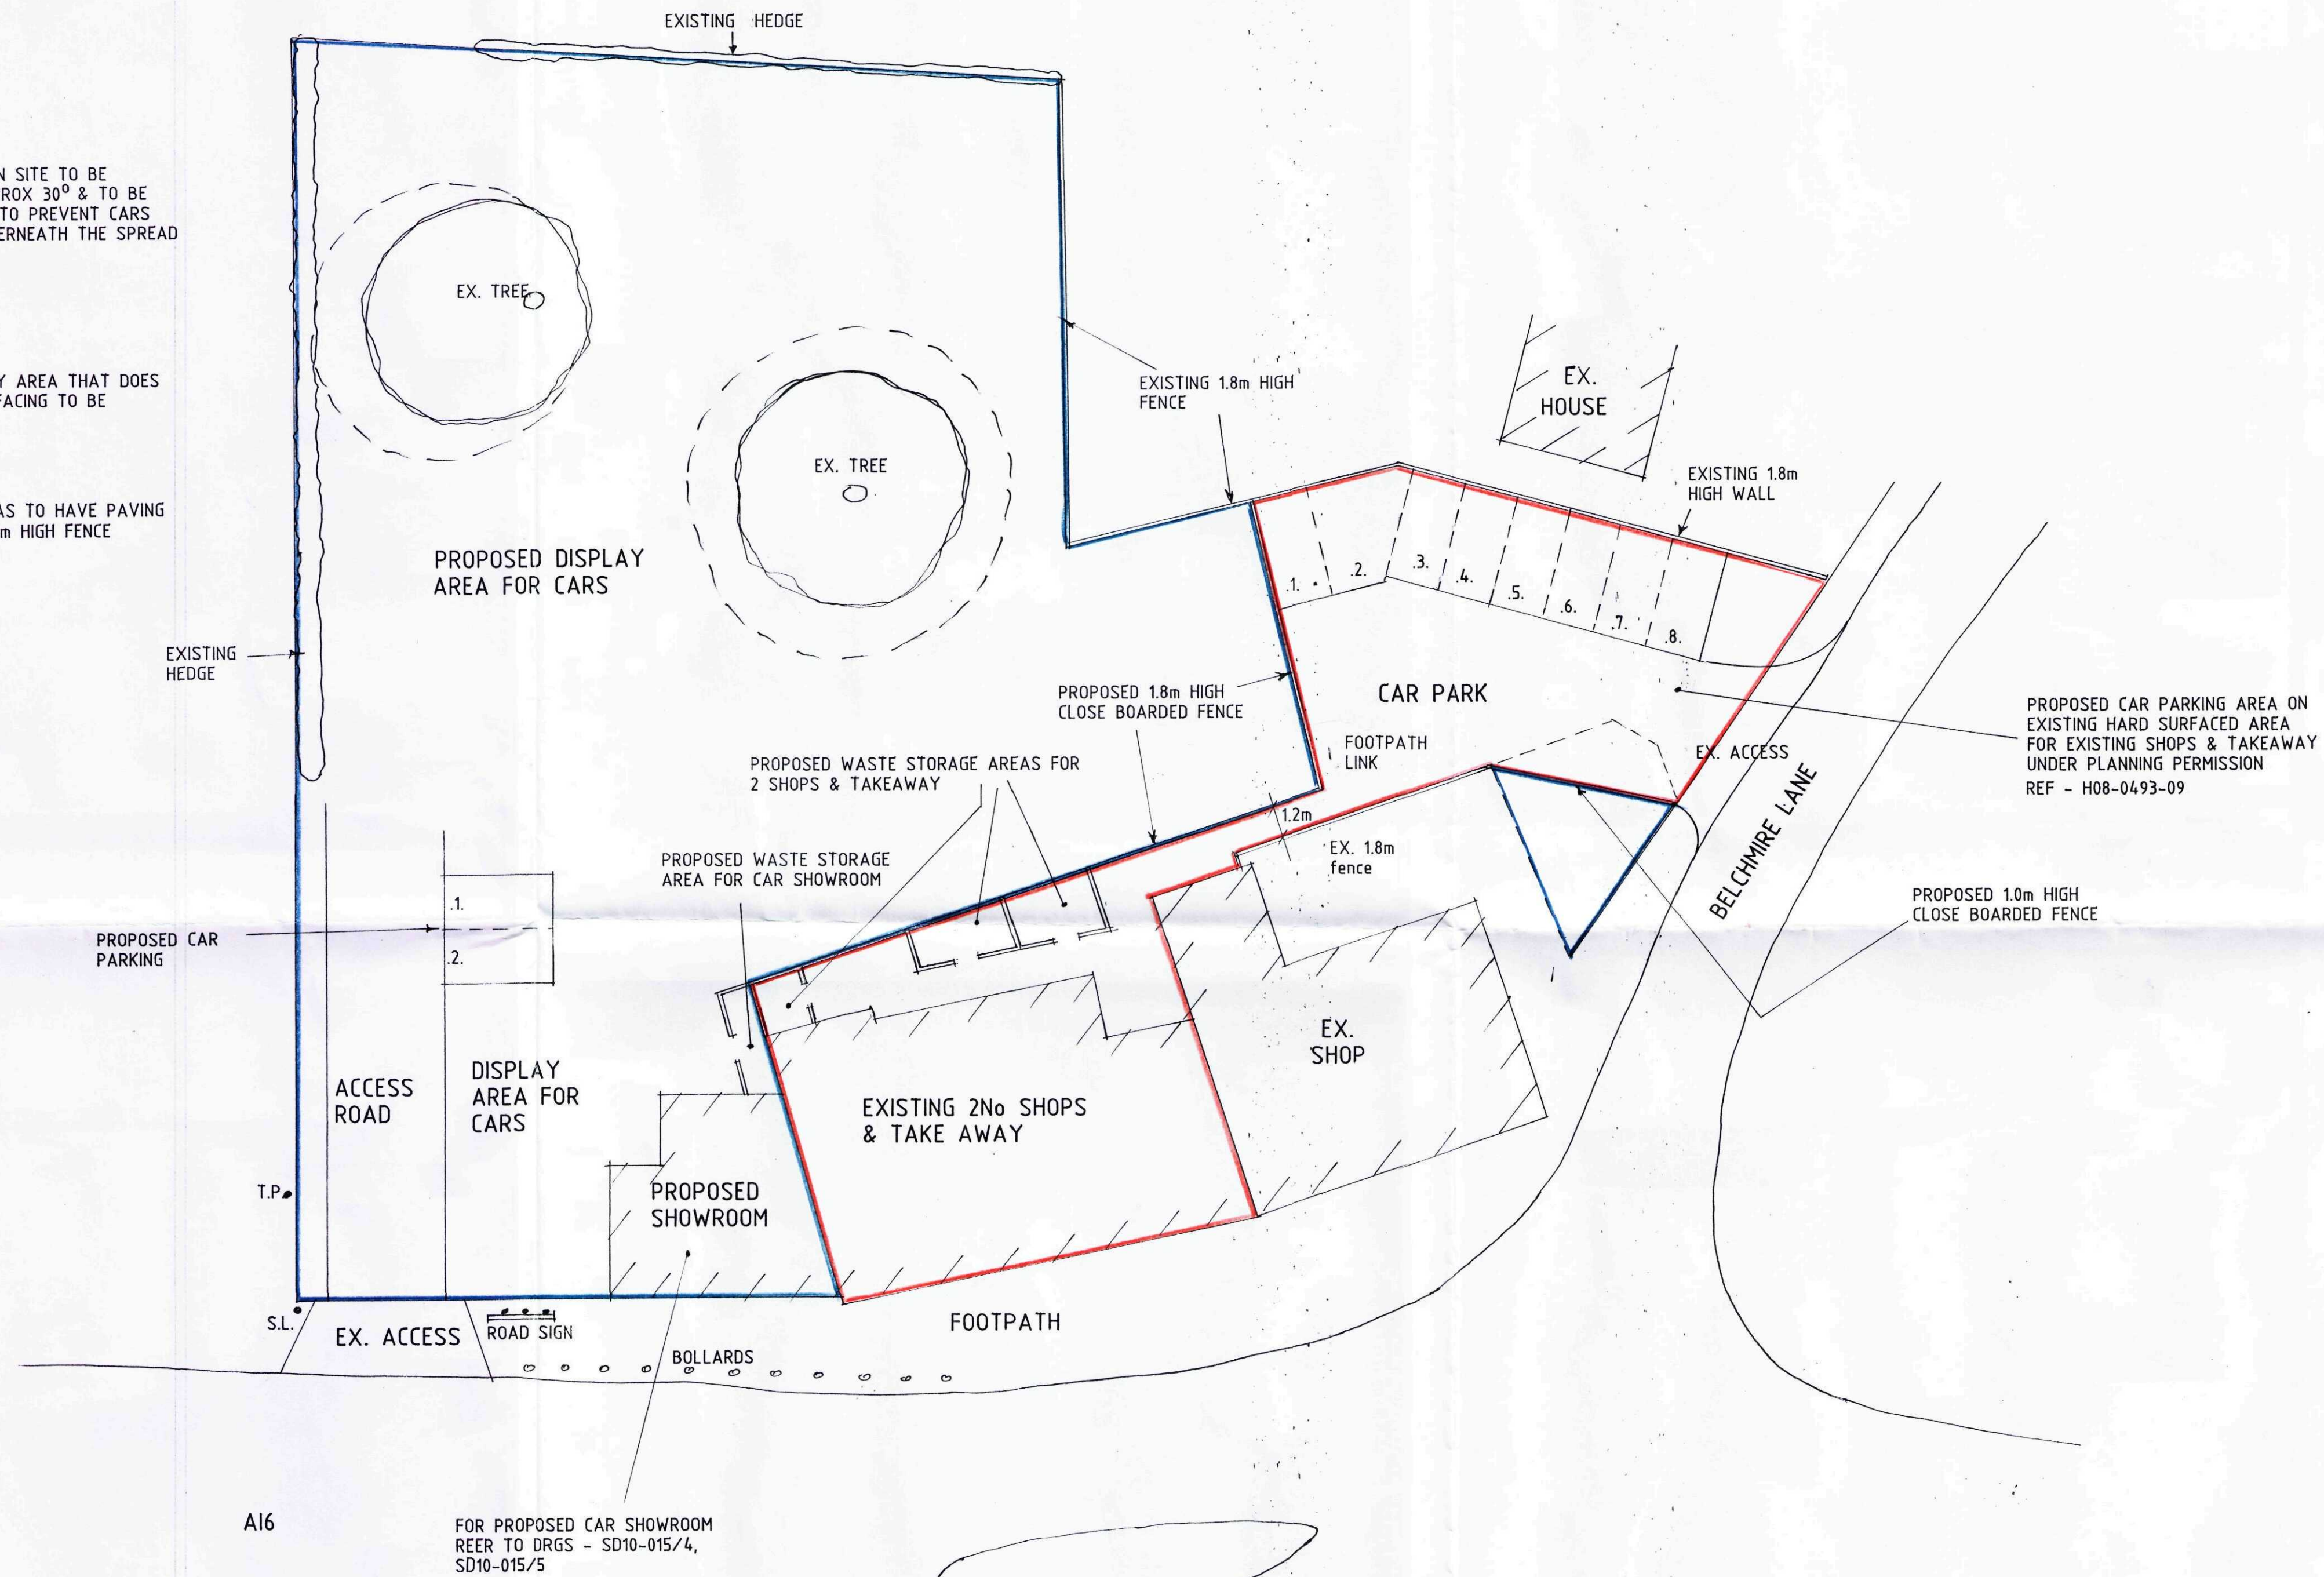

A - WASTE STORAGE ALTS - 15.7.10

Status
DESIGN
CONSULTANTS IN ARCHITECTURE & PLANNING

PROPOSED CAR LOT & CAR SHOWROOM PLUS CAR PARKING FOR EXISTING 2No SHOPS, & TAKEAWAY AT No 1 SPALDING ROAD, GOSBERTON FOR

MR. R. HUSSAIN.

1:200 SD10-015/6
JULY-10 B.GILHAM.

SHDC
Planning & Development
16 JUL 2010
Ref: 0590-10

SITE PLAN

THIS DRG. TO BE READ IN CONJUNCTION WITH SD10-015/4, SD10-015/5

2 Edinburgh Walk, Holbeach,
Spalding, Lincs. PE12 7AP
Tel: 01406 424343 Fax: 01406 490702

